




10 9 8 7 6 5 4 3 2 1 0

HEGMATAN CEMENT Co.		PAYA TARH ANDISH Co.	
CLIENT:		CONSULTANT:	
CONTRACT NO.		DESIGN TYPE	
☒ DETAIL DESIGN		☐ BASIC DESIGN	
FILE NO. DWG FORMAT:		SCALE	
S-H-STR-01-02		01	
STATUS	DESIGN	DRAWN	CHECKED
DATE	07/19/25	APPROVED	APPROVER
DESIGNER	Author	CHECKER	APPROVER
IFT	08/04/25		

NOTES

1 West Elevation
1 : 100

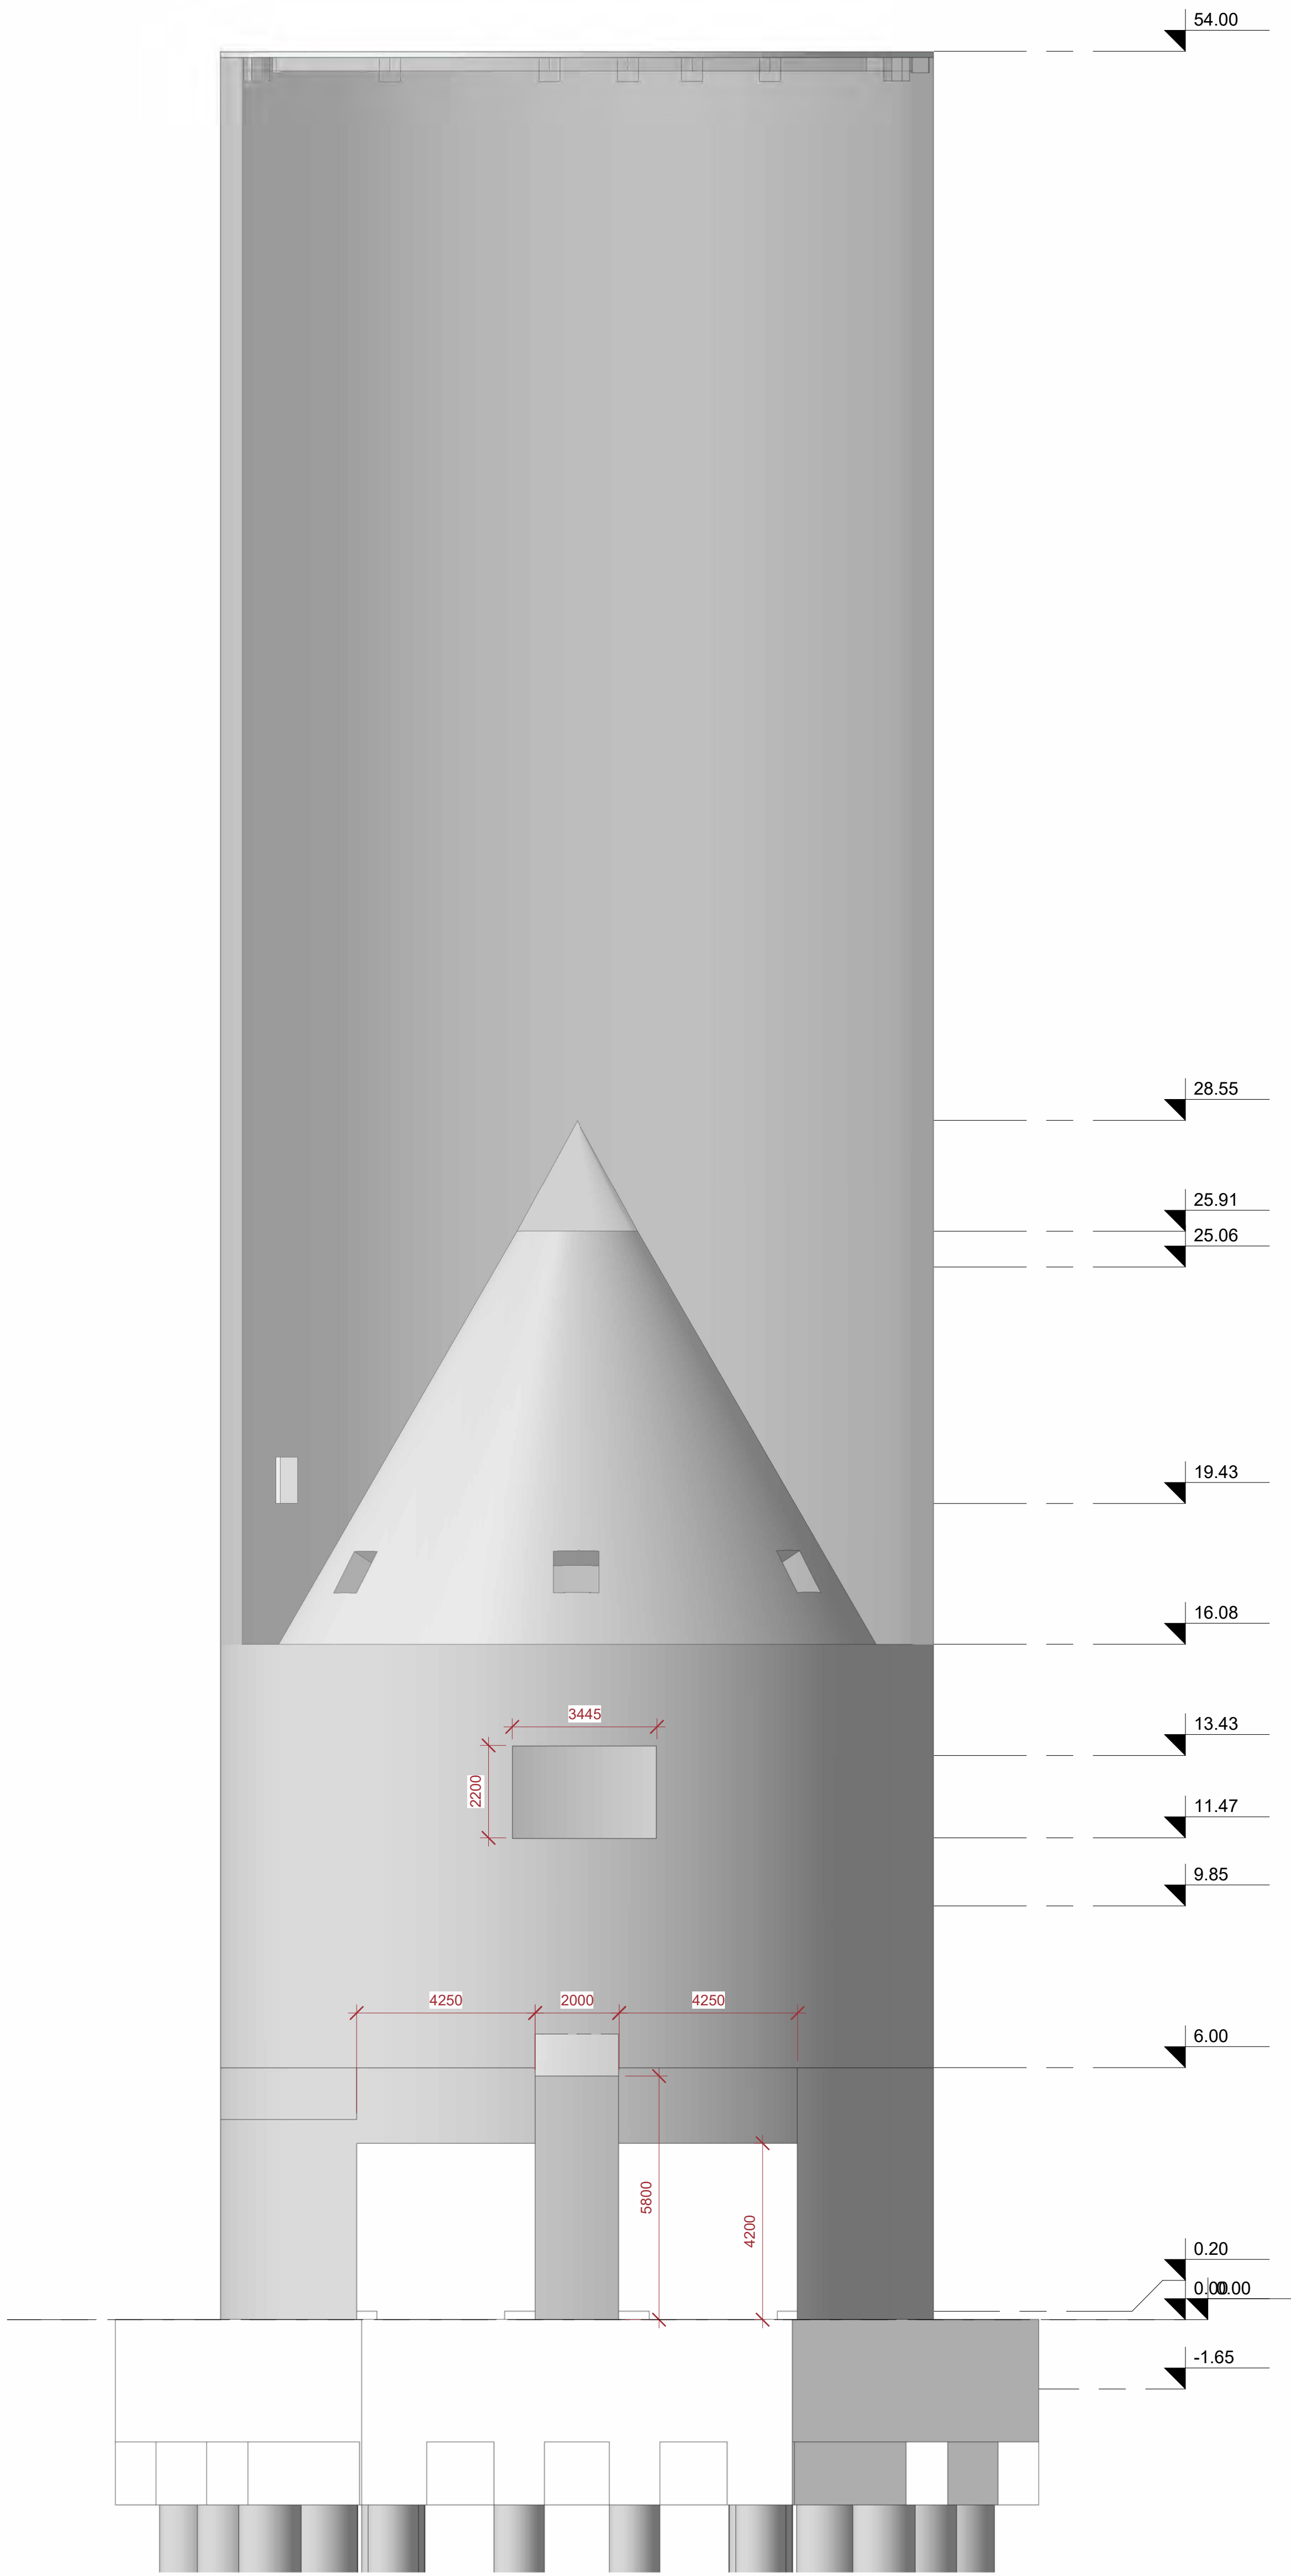


LEGENDS

REFERENCE DOCUMENT & DWG

HEGMATAN CEMENT Co.		PAYA TARIH ANDISH Co.	
CLIENT:		CONSULTANT:	
CONTRACT NO.		DESIGN TYPE	
☒ DETAIL DESIGN		☐ BASIC DESIGN	
FILE NO. DWG. FORMAT:		SCALE	
S-H-STR-01-03		01	
STATUS	DESIGN	DRAWN	CHECKED
DATE	07/19/25	APPROVED	APPROVER
REV. NO	01	DATE	08/04/25
VAI	Designer	Author	Checker
IFT	Designer	Author	Checker

1 North Elevation
1 : 100

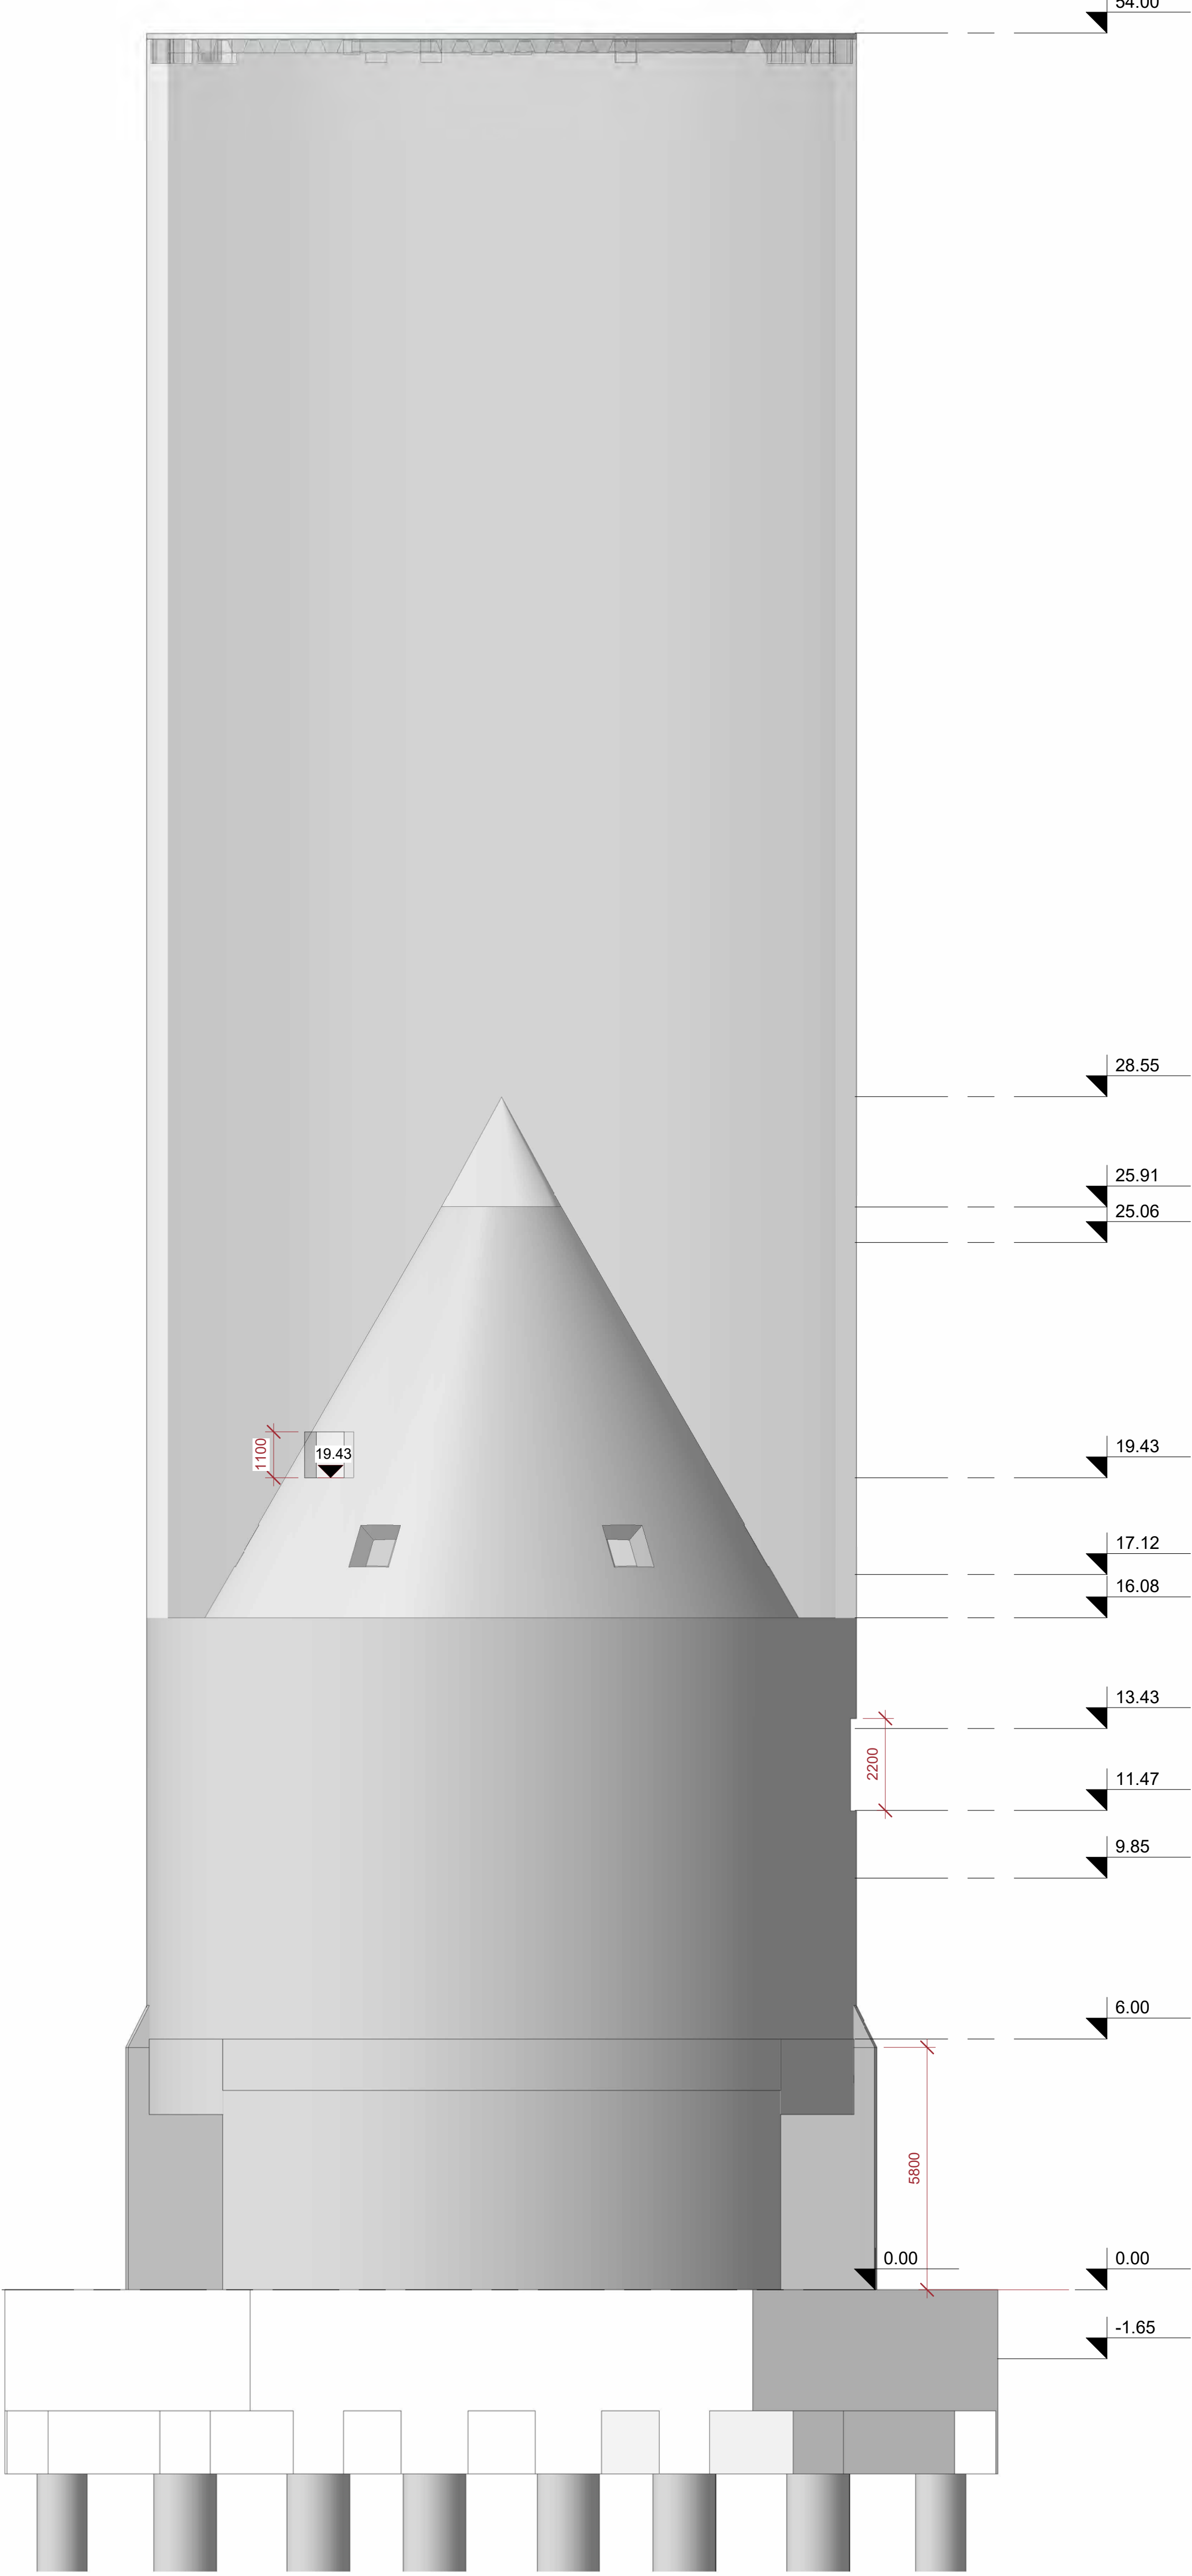

NOTES

LEGENDS

REFERENCE DOCUMENT & DWG

0
1
2
3
4
5
6
7
8
9
10


HEGMATAN CEMENT Co.		PAYA TARIH ANDISH Co.	
CLIENT:		CONSULTANT:	
CONTRACT NO.		DESIGN TYPE	
☒ DETAIL DESIGN		☐ BASIC DESIGN	
FILE NO. DWG. FORMAT:		SCALE	
S-H-STR-01-04		01	
STATUS	DESIGN	DRAWN	CHECKED
DATE	07/19/10	APPROVED	APPROVER
REV. NO	01		
VAI	Designer	Author	Checker
IFT	Designer	Author	Checker
			Approver
			08/04/25

1 South Elevation
1 : 100

NOTES

LEGENDS

REFERENCE DOCUMENT & DWG

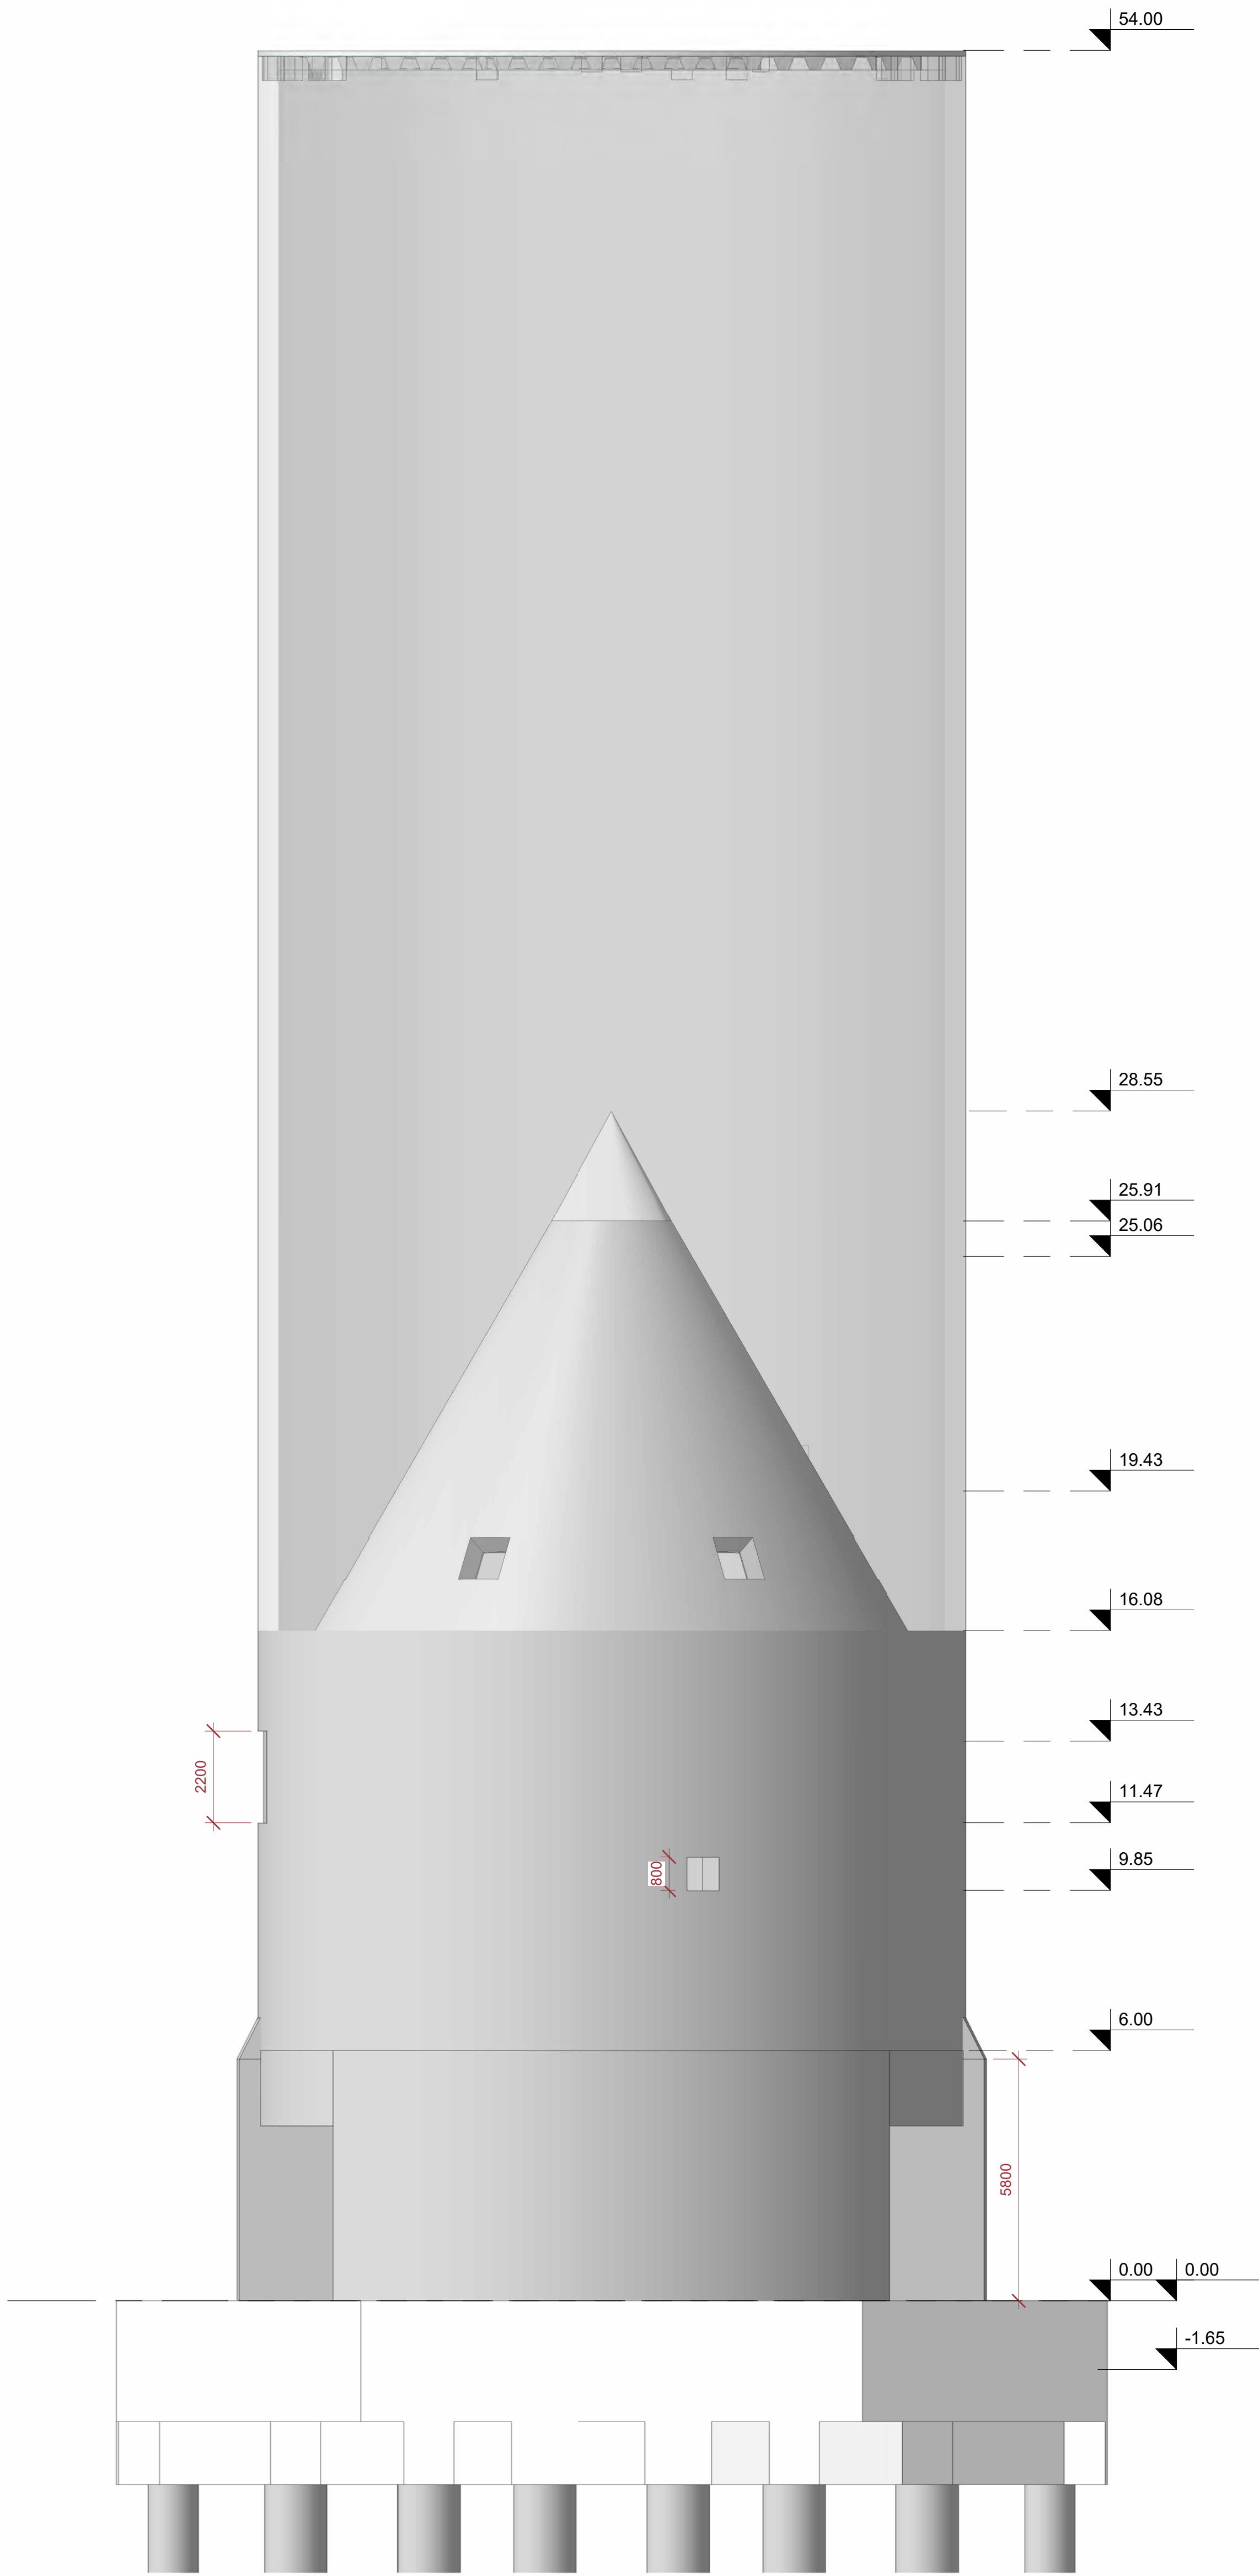

6

5

4

3

2

A

B

C

D

E

F

G


H

J

K

L

M

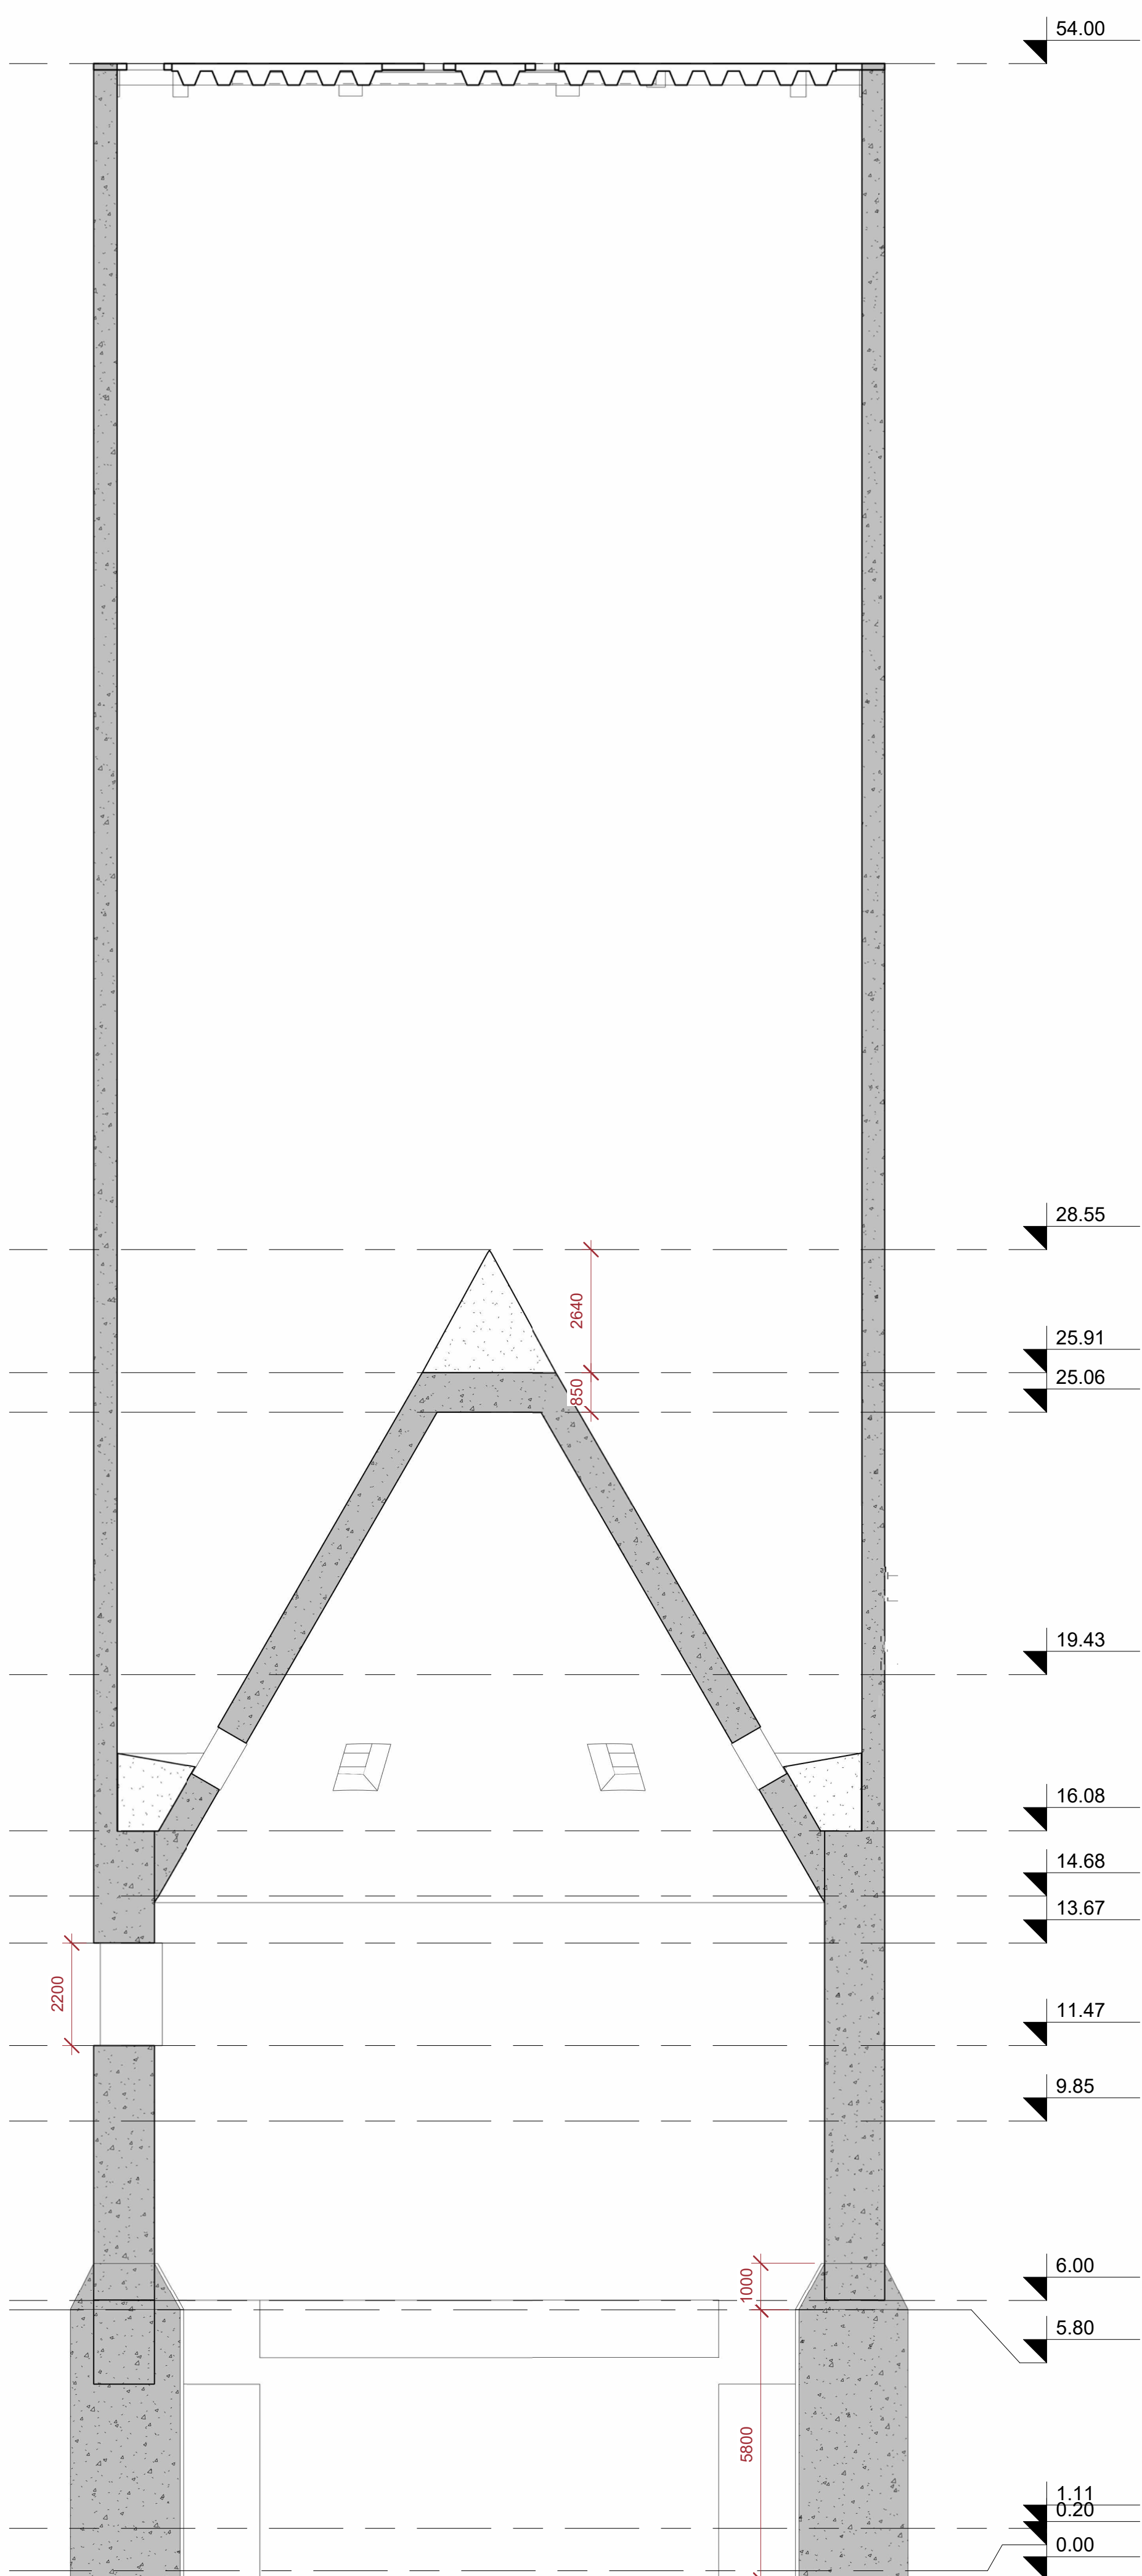


1 Sec 01-01
1 : 100


Section 01-01					
V/L	Designer	Author	Checker	Approver	08/04/25
L/I	Designer	Author	Checker	Approver	5261/L0
STATUS	DESIGN	DRAWN	CHECKED	APPROVED	DATE

LEGENDS
REFERENCE DOCUMENT & DWG


THIS DOCUMENT IS A PROPERTY OF HEGMATAN CEMENT AND IT MUST NOT BE COPIED
NOR TRANSFERRED TO A THIRD PARTY WITHOUT PRIOR AUTHORIZATION

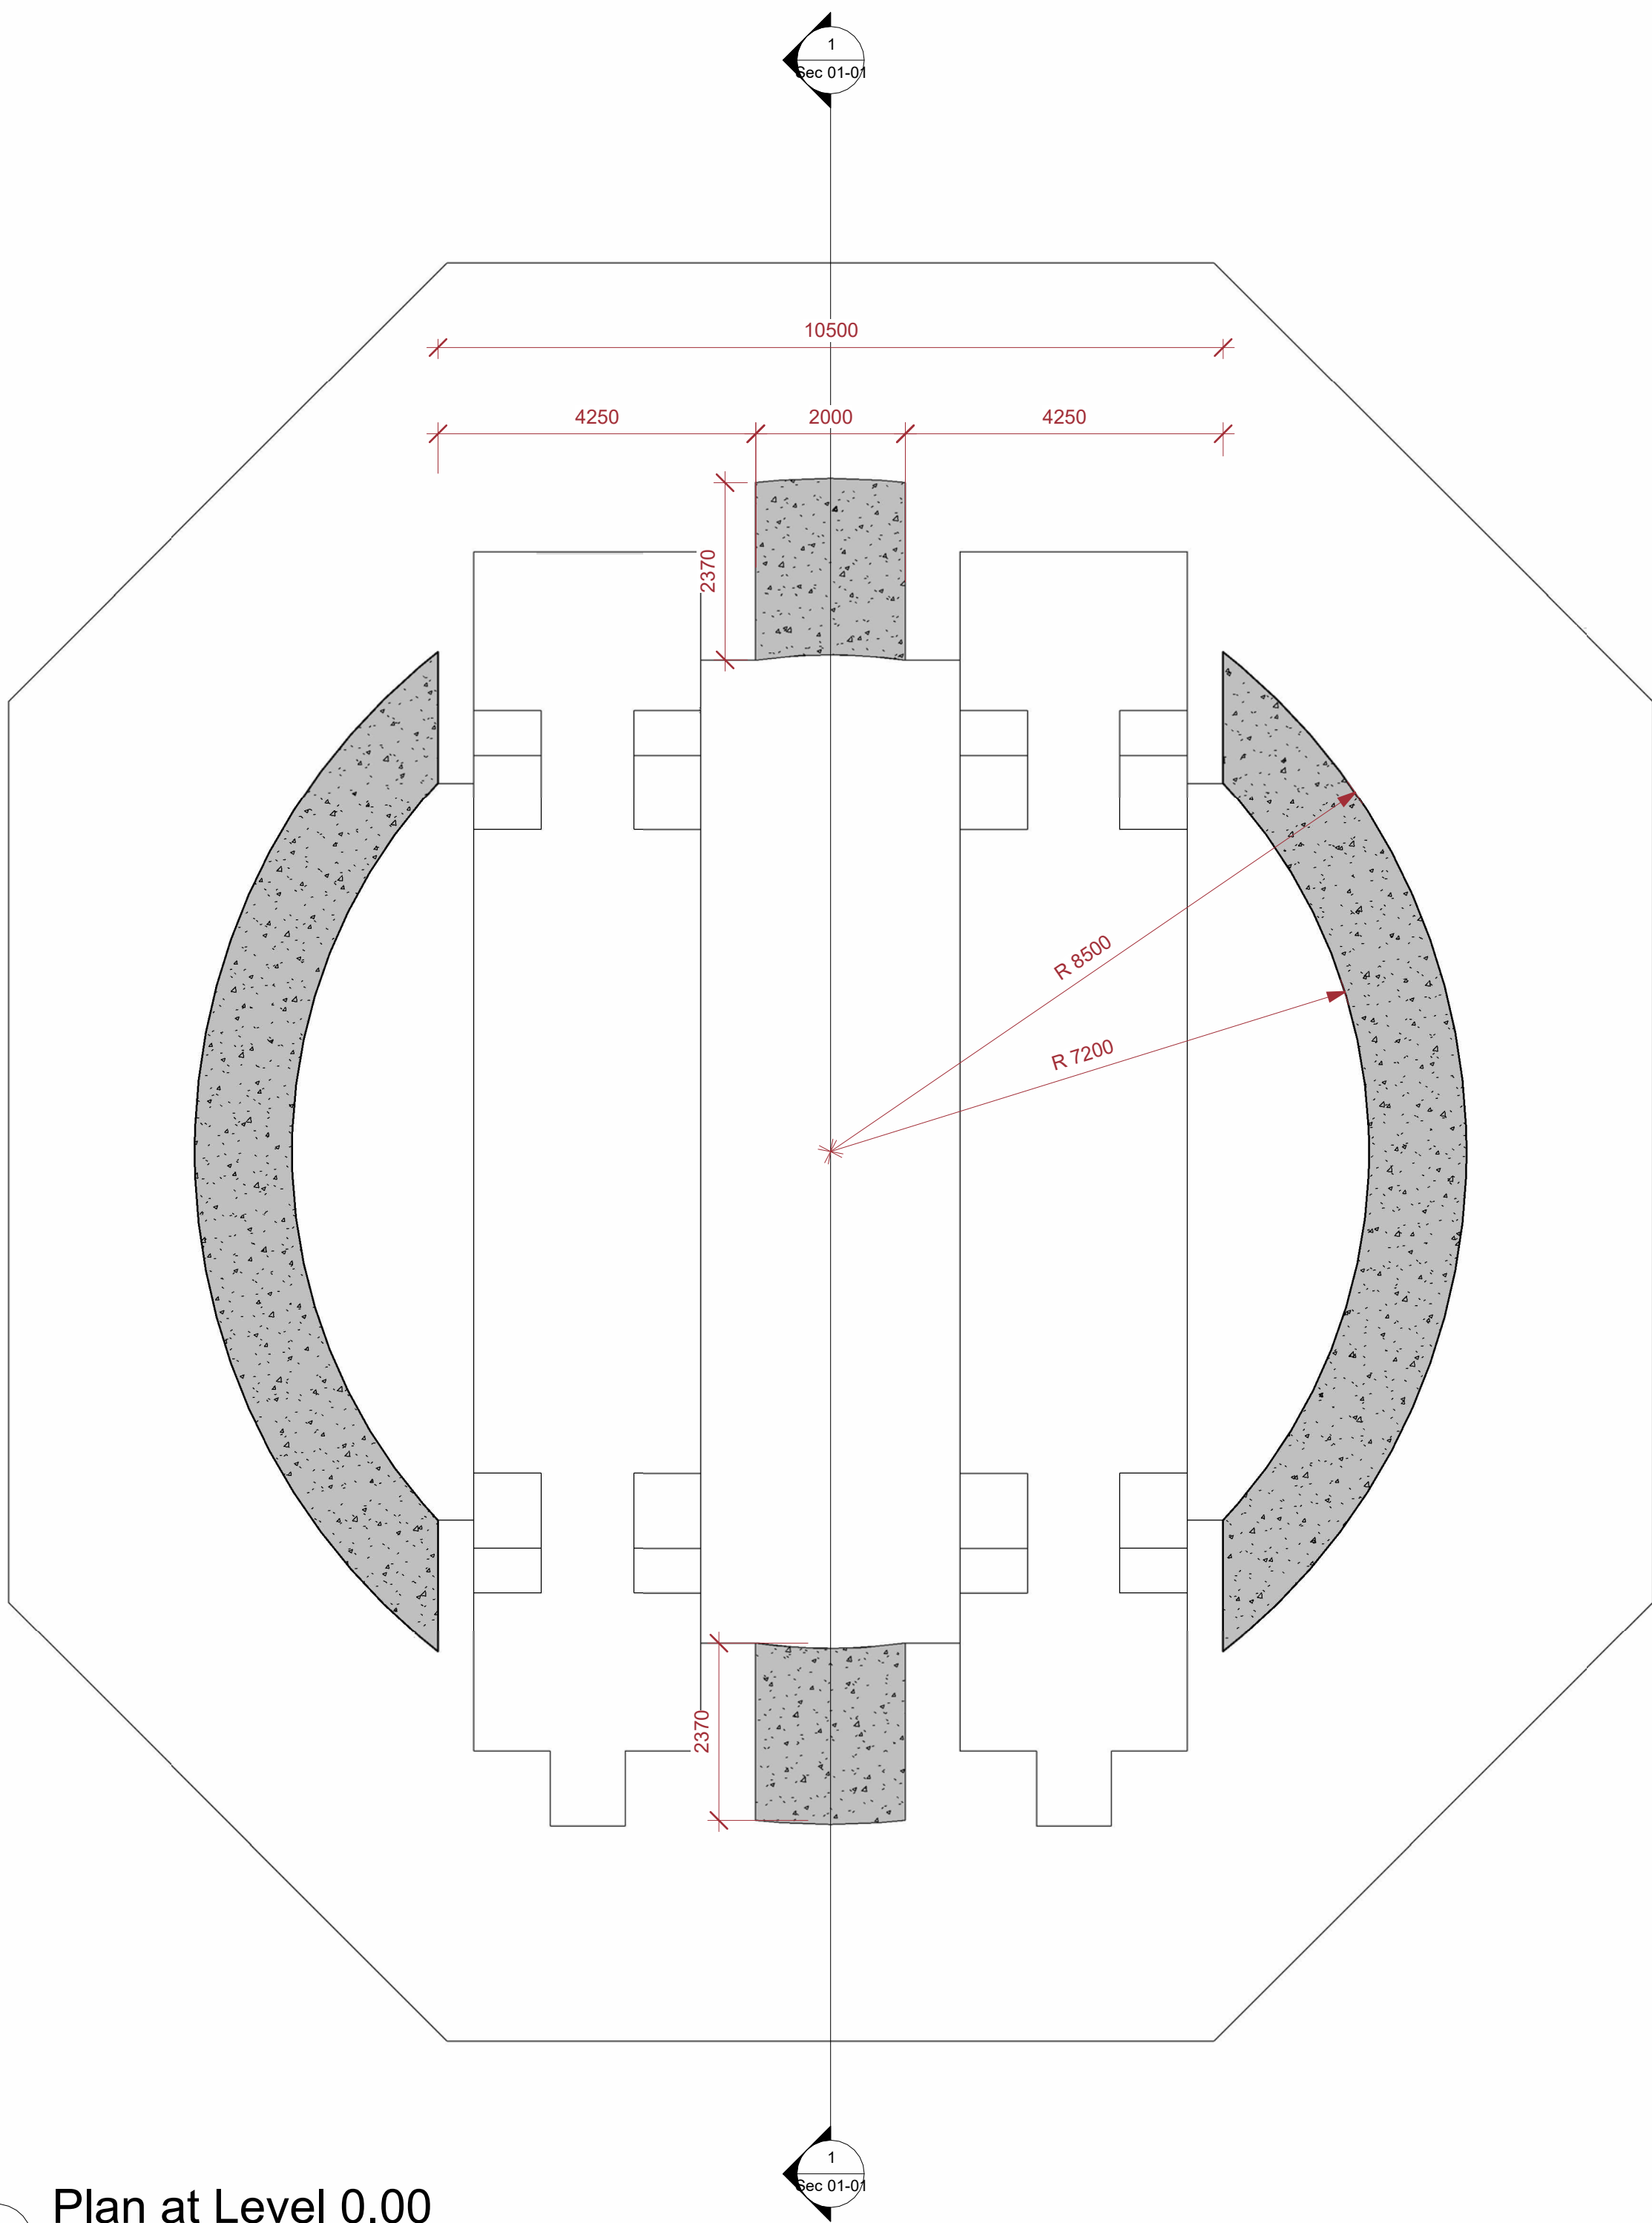

1 Plan at Level 0.00
1 : 75

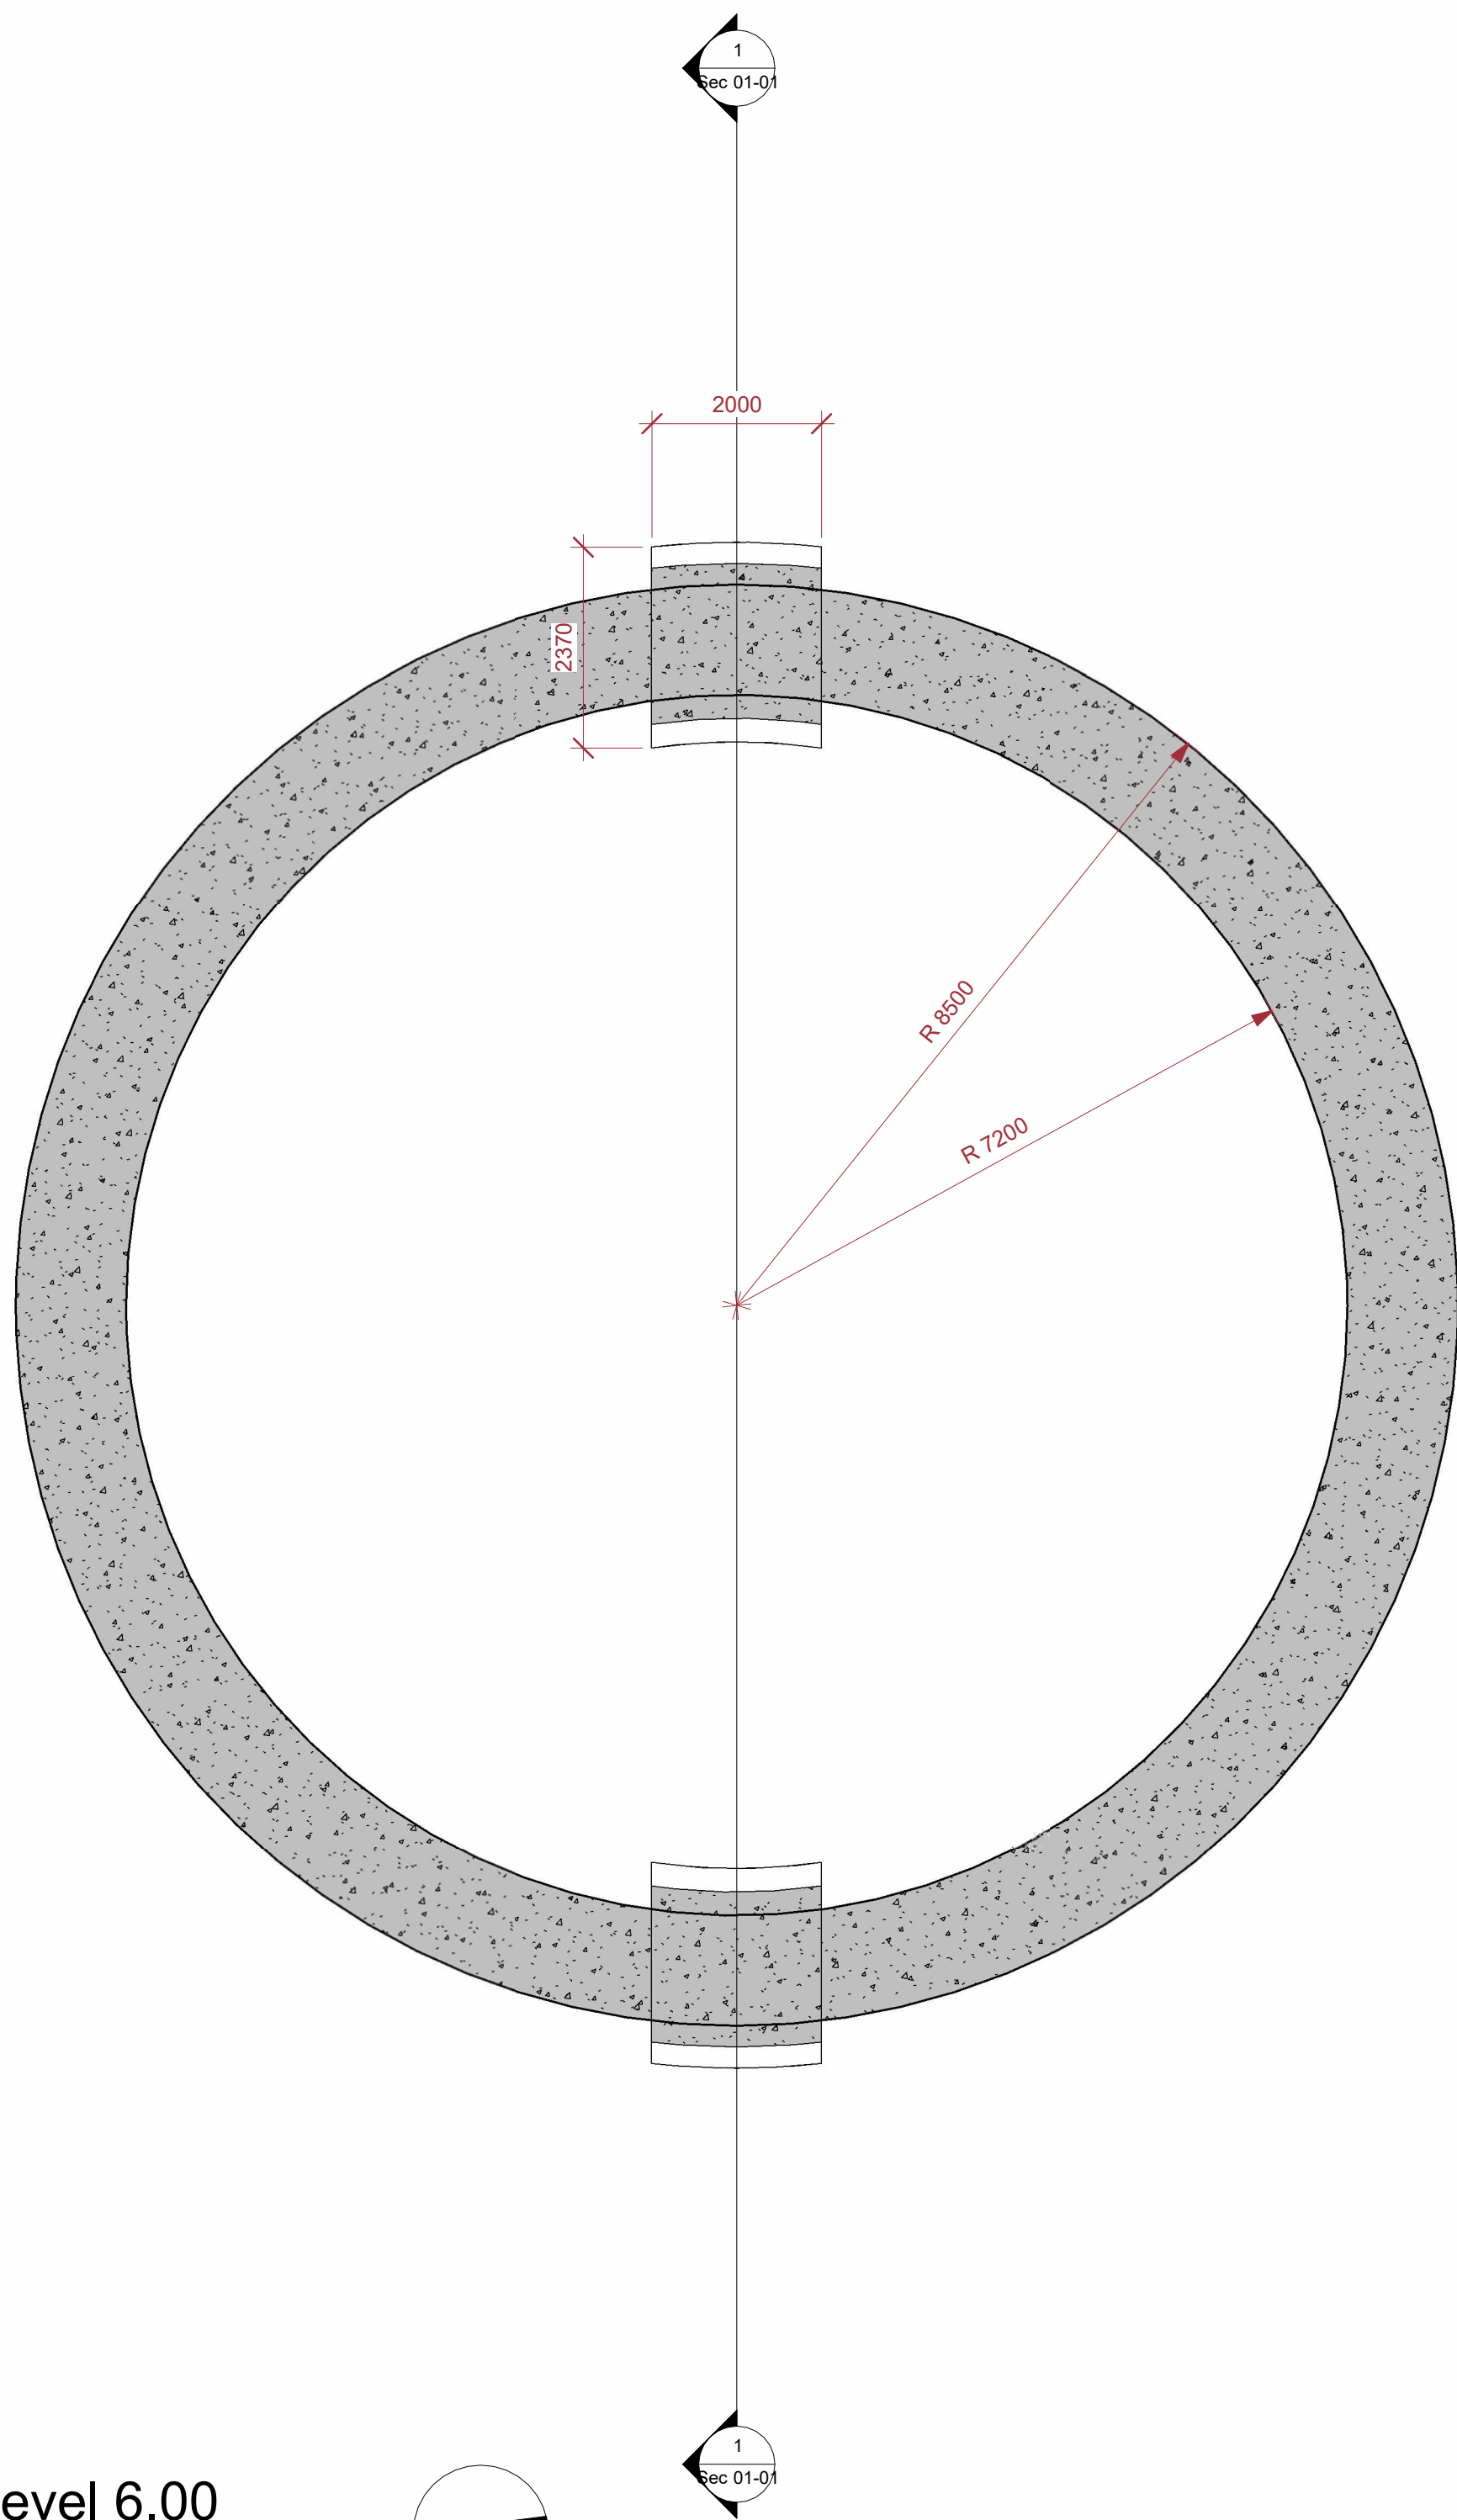

2 Plan at Level 6.00
1 : 75

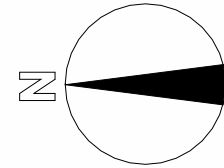

REFERENCE DOCUMENT & DWG

LEGENDS

NOTES

Floor Plans

IFA	Designer	Author	Checker	Approver	08/04/25
IFT	Designer	Author	Checker	Approver	07/19/25
STATUS	DESIGN	DRAWN	CHECKED	APPROVED	DATE

S-H-STR-01-06


REV. NO

01


SCALE	FORMAT: DWG	FILE NO.
CONTRACT NO.	DESIGN TYPE	BASIC DESIGN ☐
		DETAIL DESIGN ☒
CLIENT:	CONSULTANT:	
HEGMATAN CEMENT Co.	PAYA TARH ANDISH Co.	

0 1 2 3 4 5 6 7 8 9 10


THIS DOCUMENT IS A PROPERTY OF HEGMATAN CEMENT AND IT MUST NOT BE COPIED
NOR TRANSFERRED TO A THIRD PARTY WITHOUT PRIOR AUTHORIZATION

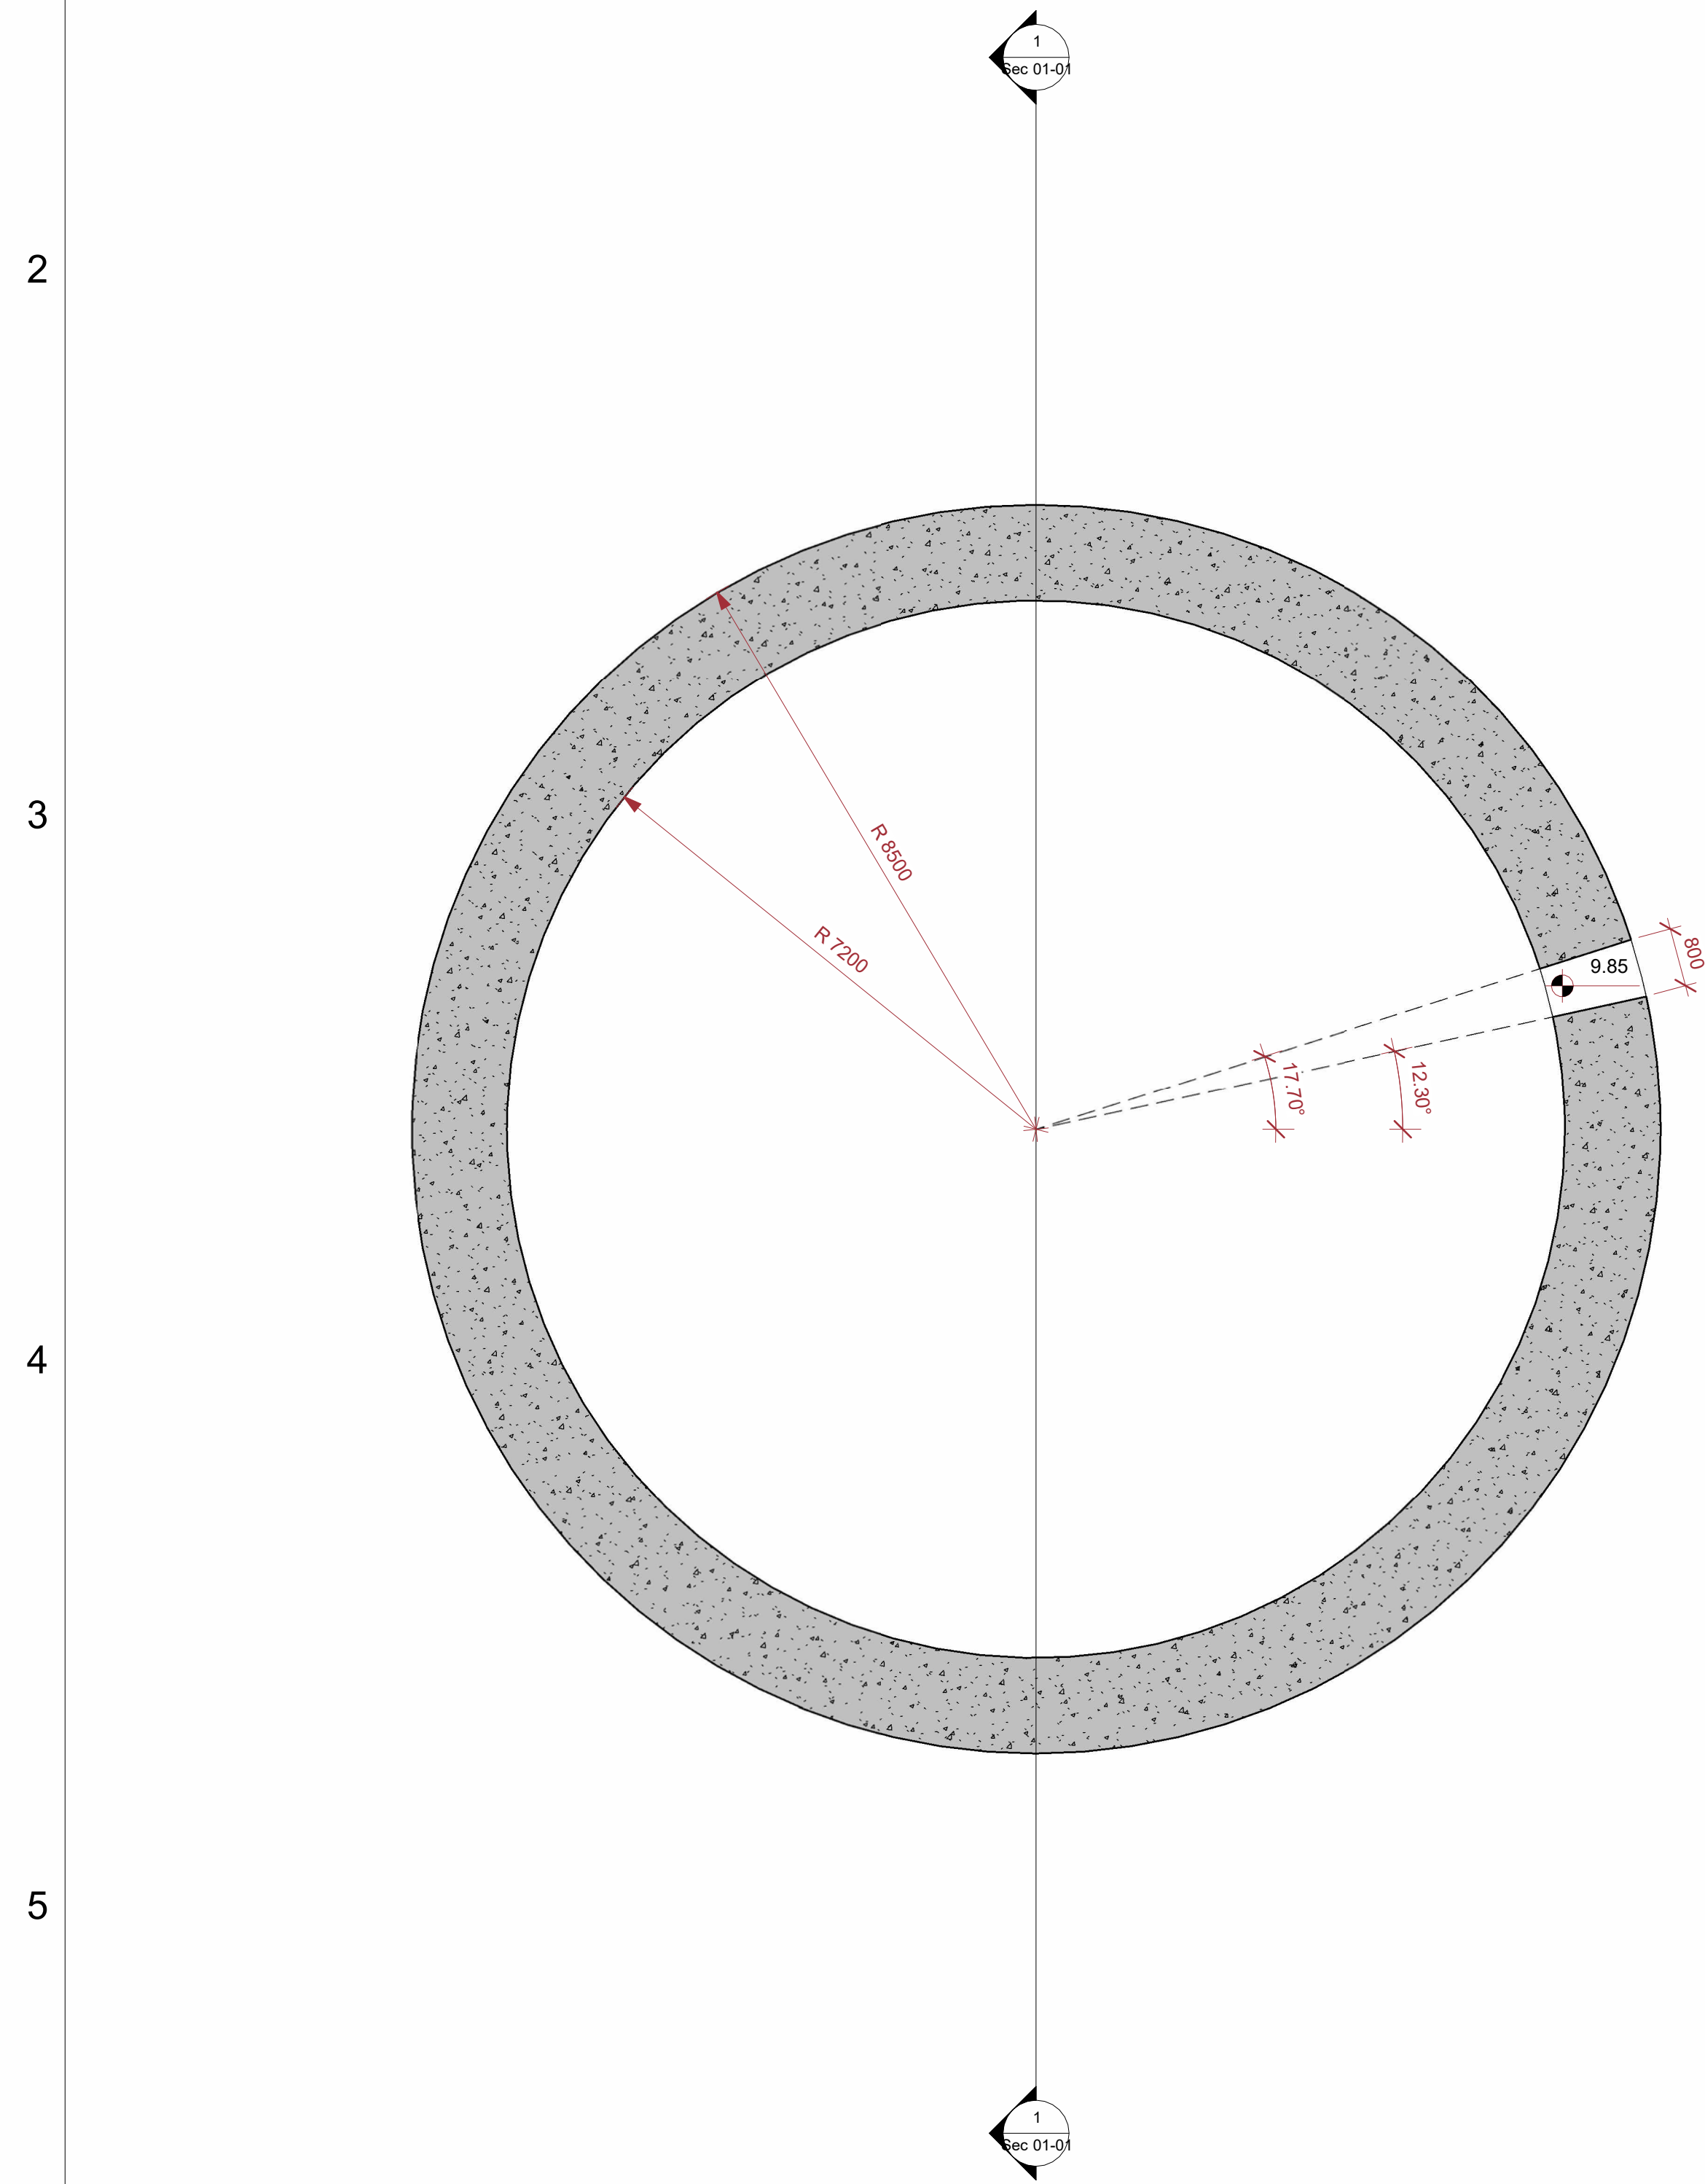

1 Plan at Level 9.85
1 : 75

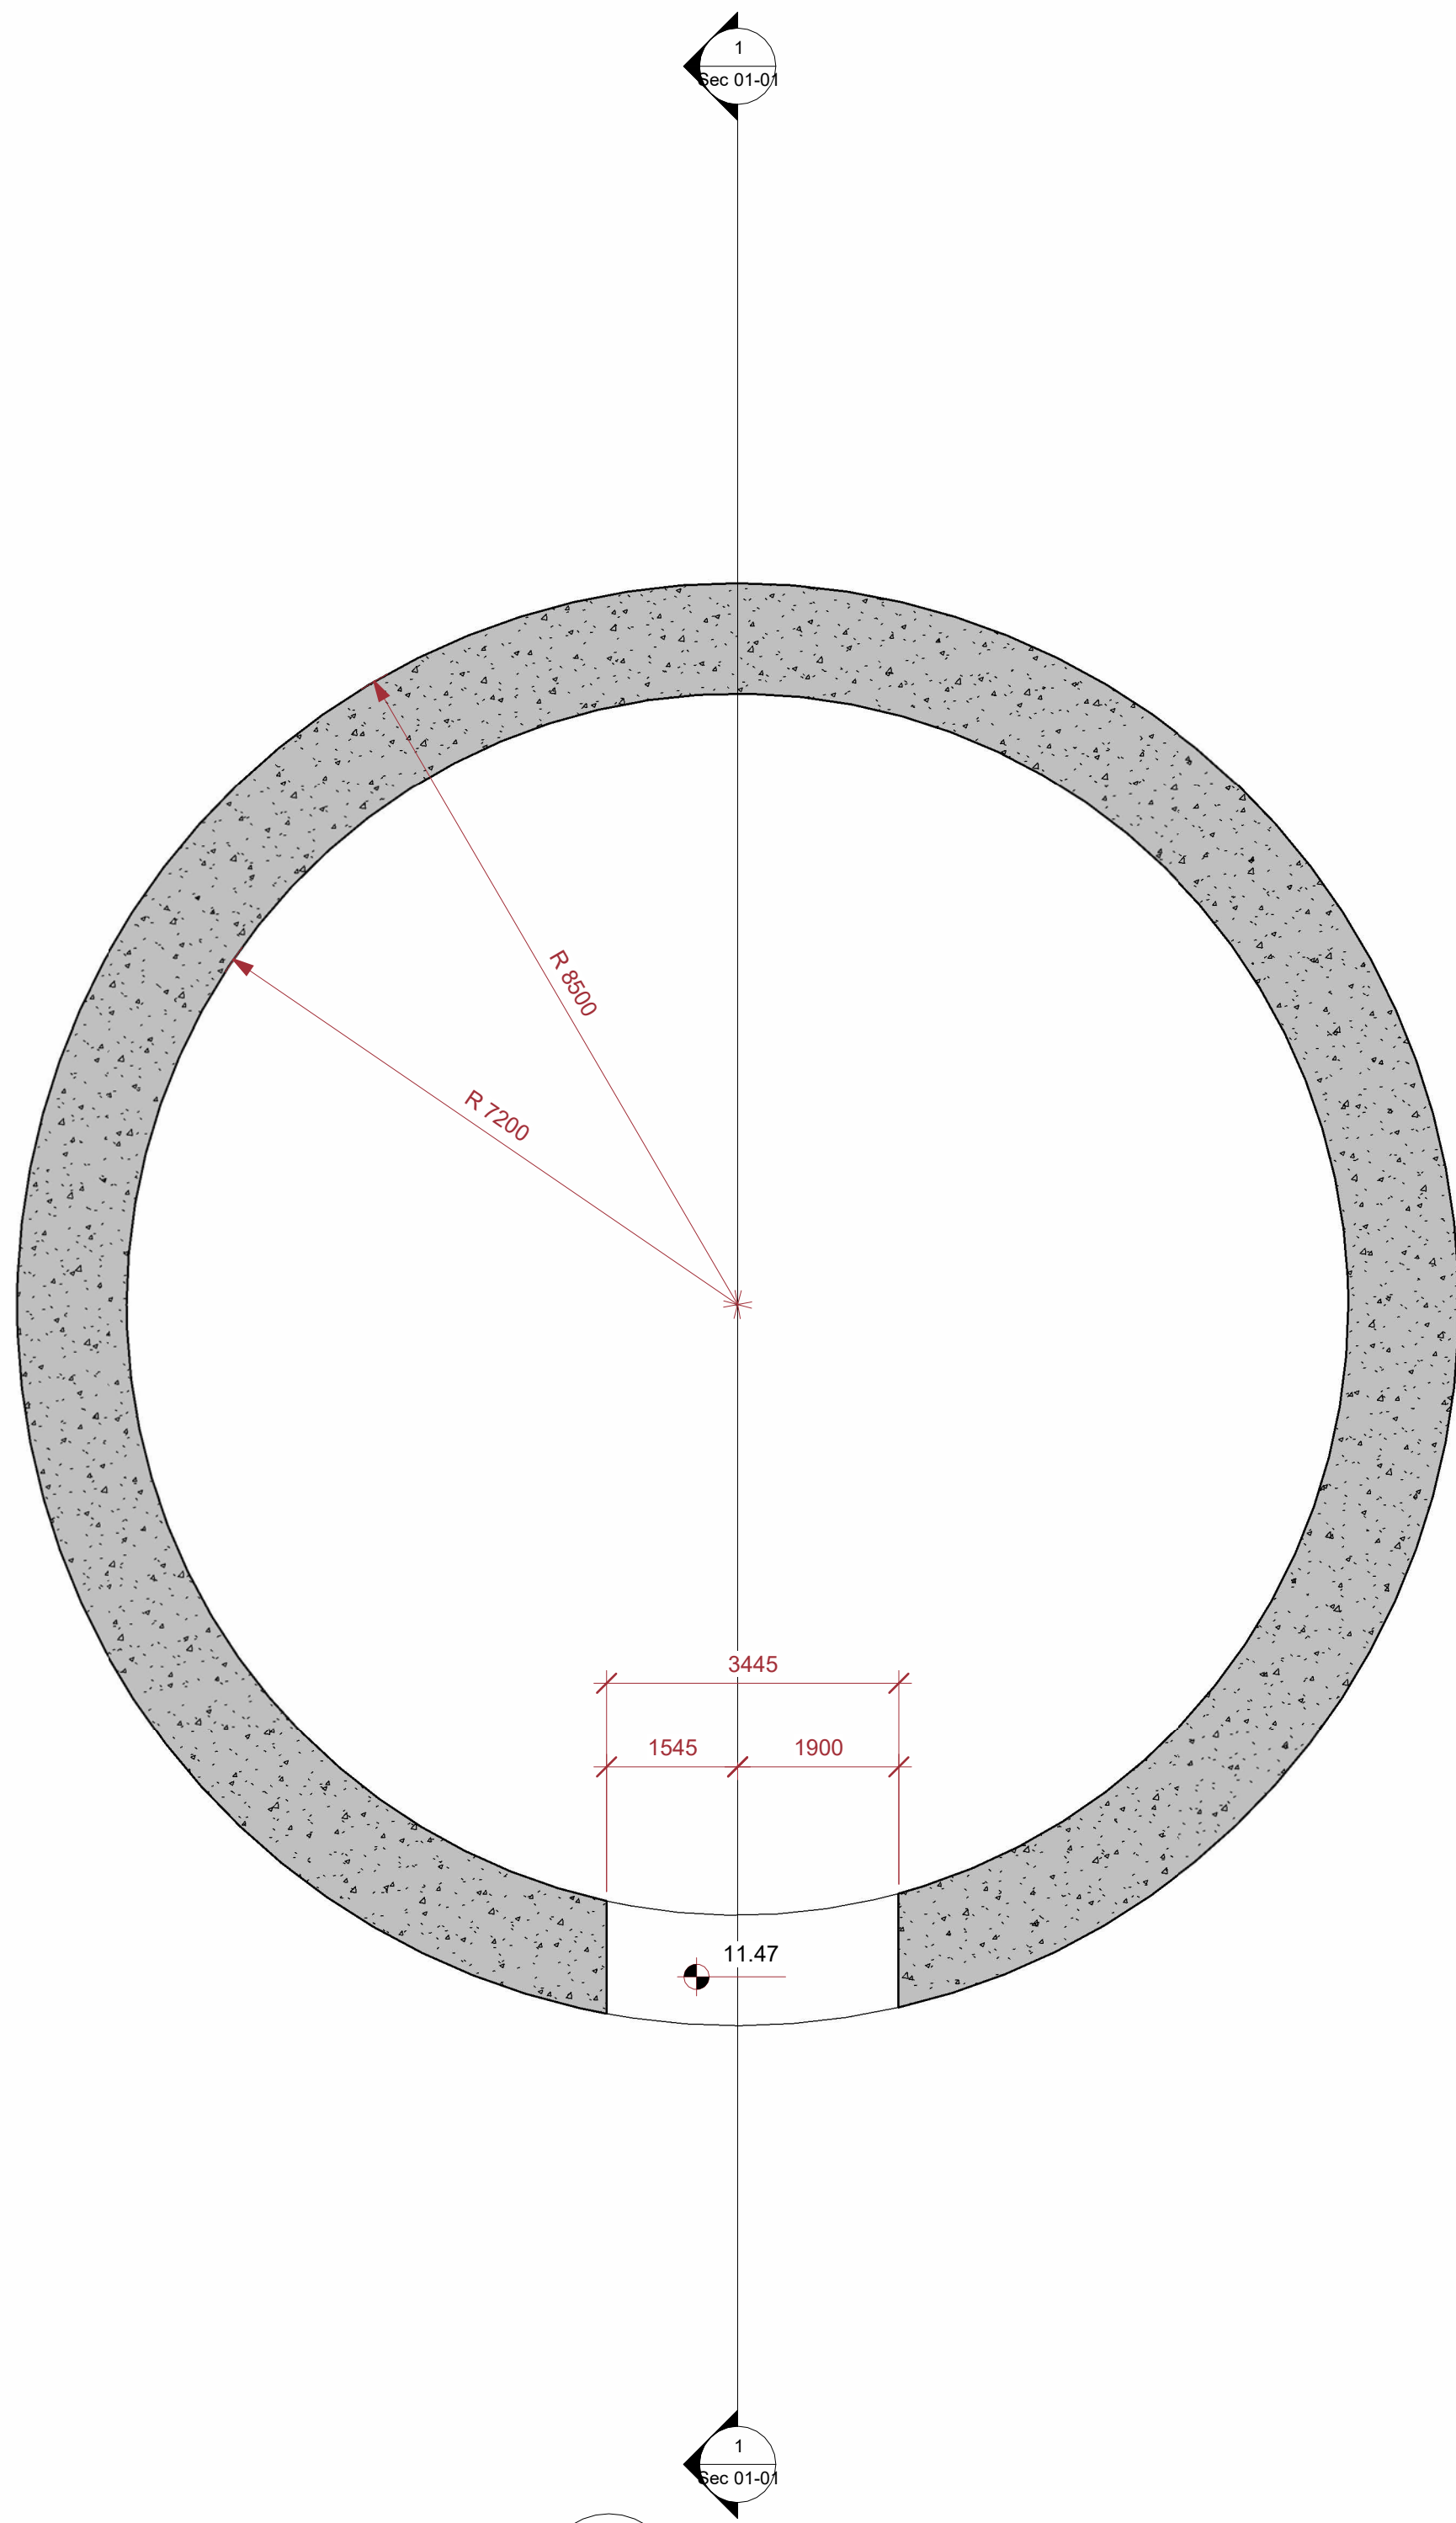

2 Plan at Level 11.47
1 : 75

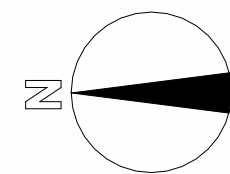

REFERENCE DOCUMENT & DWG

LEGENDS

NOTES


Floor Plans

IFA	Designer	Author	Checker	Approver	08/04/25
IFT	Designer	Author	Checker	Approver	07/19/25
STATUS	DESIGN	DRAWN	CHECKED	APPROVED	DATE


S-H-STR-01-07

REV. NO
01


SCALE	FORMAT: DWG	FILE NO.
CONTRACT NO.	DESIGN TYPE	BASIC DESIGN ☐ DETAIL DESIGN ☒
CLIENT:	CONSULTANT:	
HEGMATAN CEMENT Co.	PAYA TARH ANDISH Co.	

 

THIS DOCUMENT IS A PROPERTY OF HEGMATAN CEMENT AND IT MUST NOT BE COPIED
NOR TRANSFERRED TO A THIRD PARTY WITHOUT PRIOR AUTHORIZATION

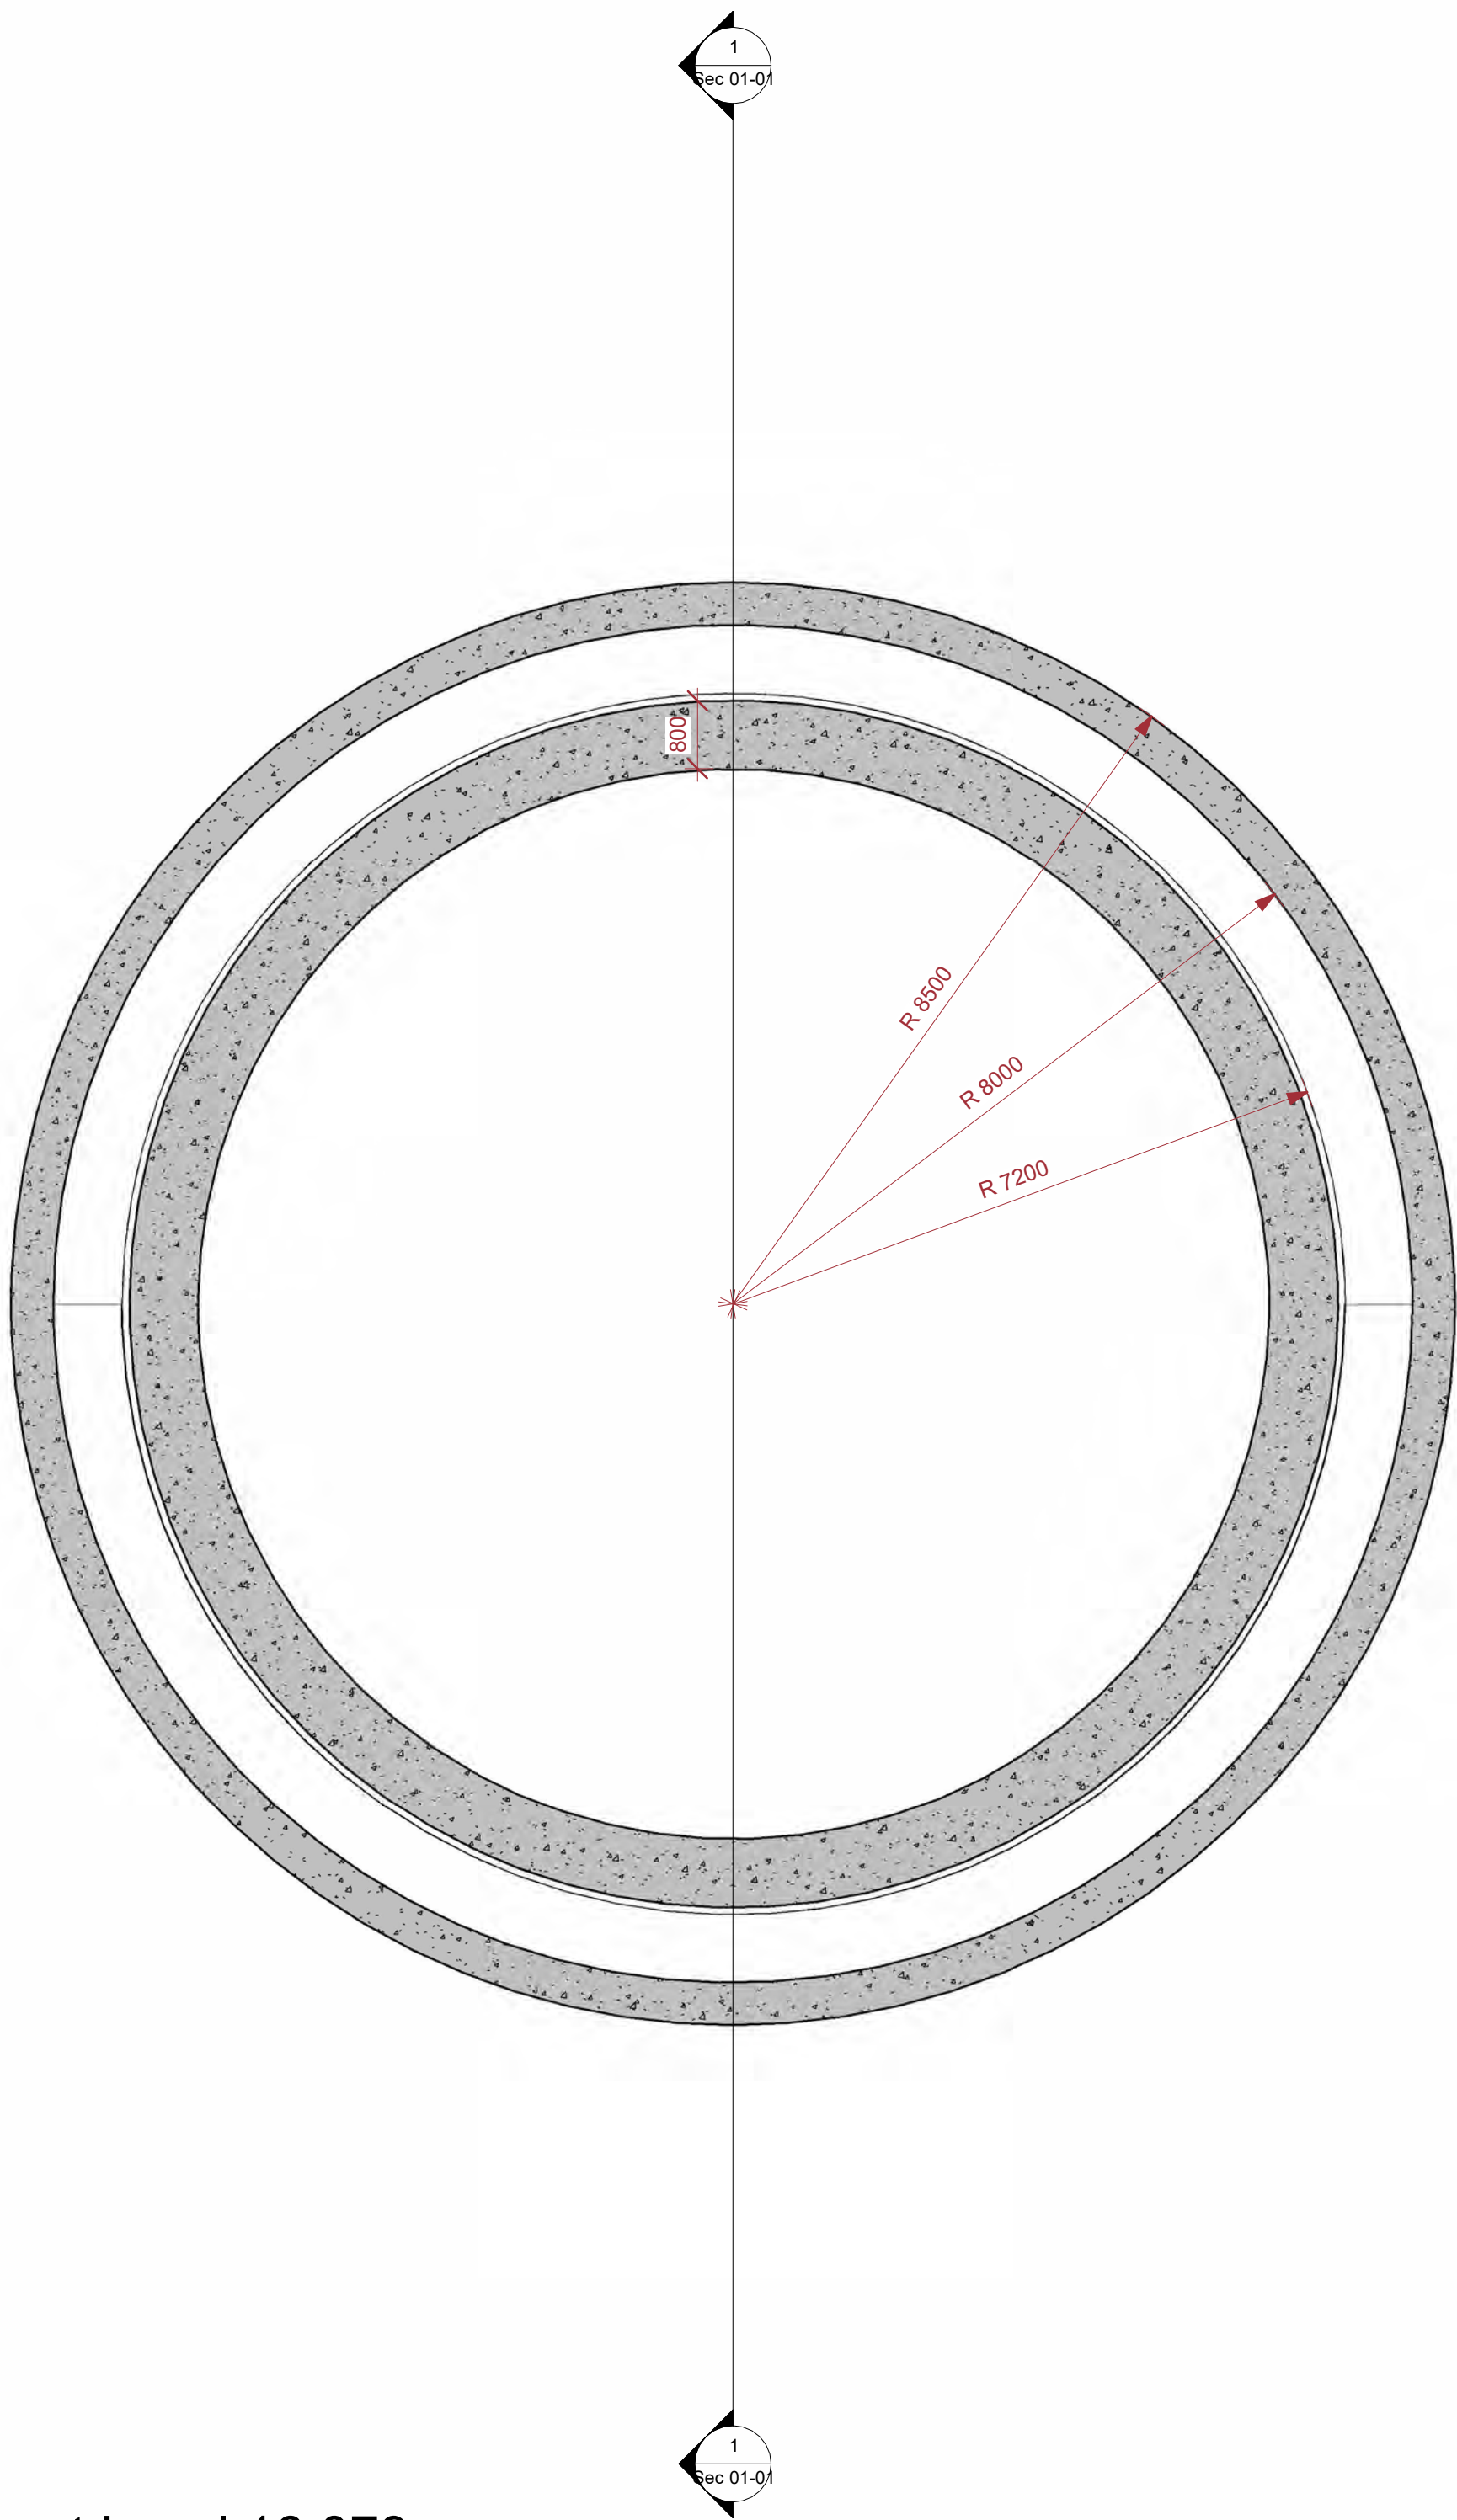

1 Plan at Level 16.079
1 : 75

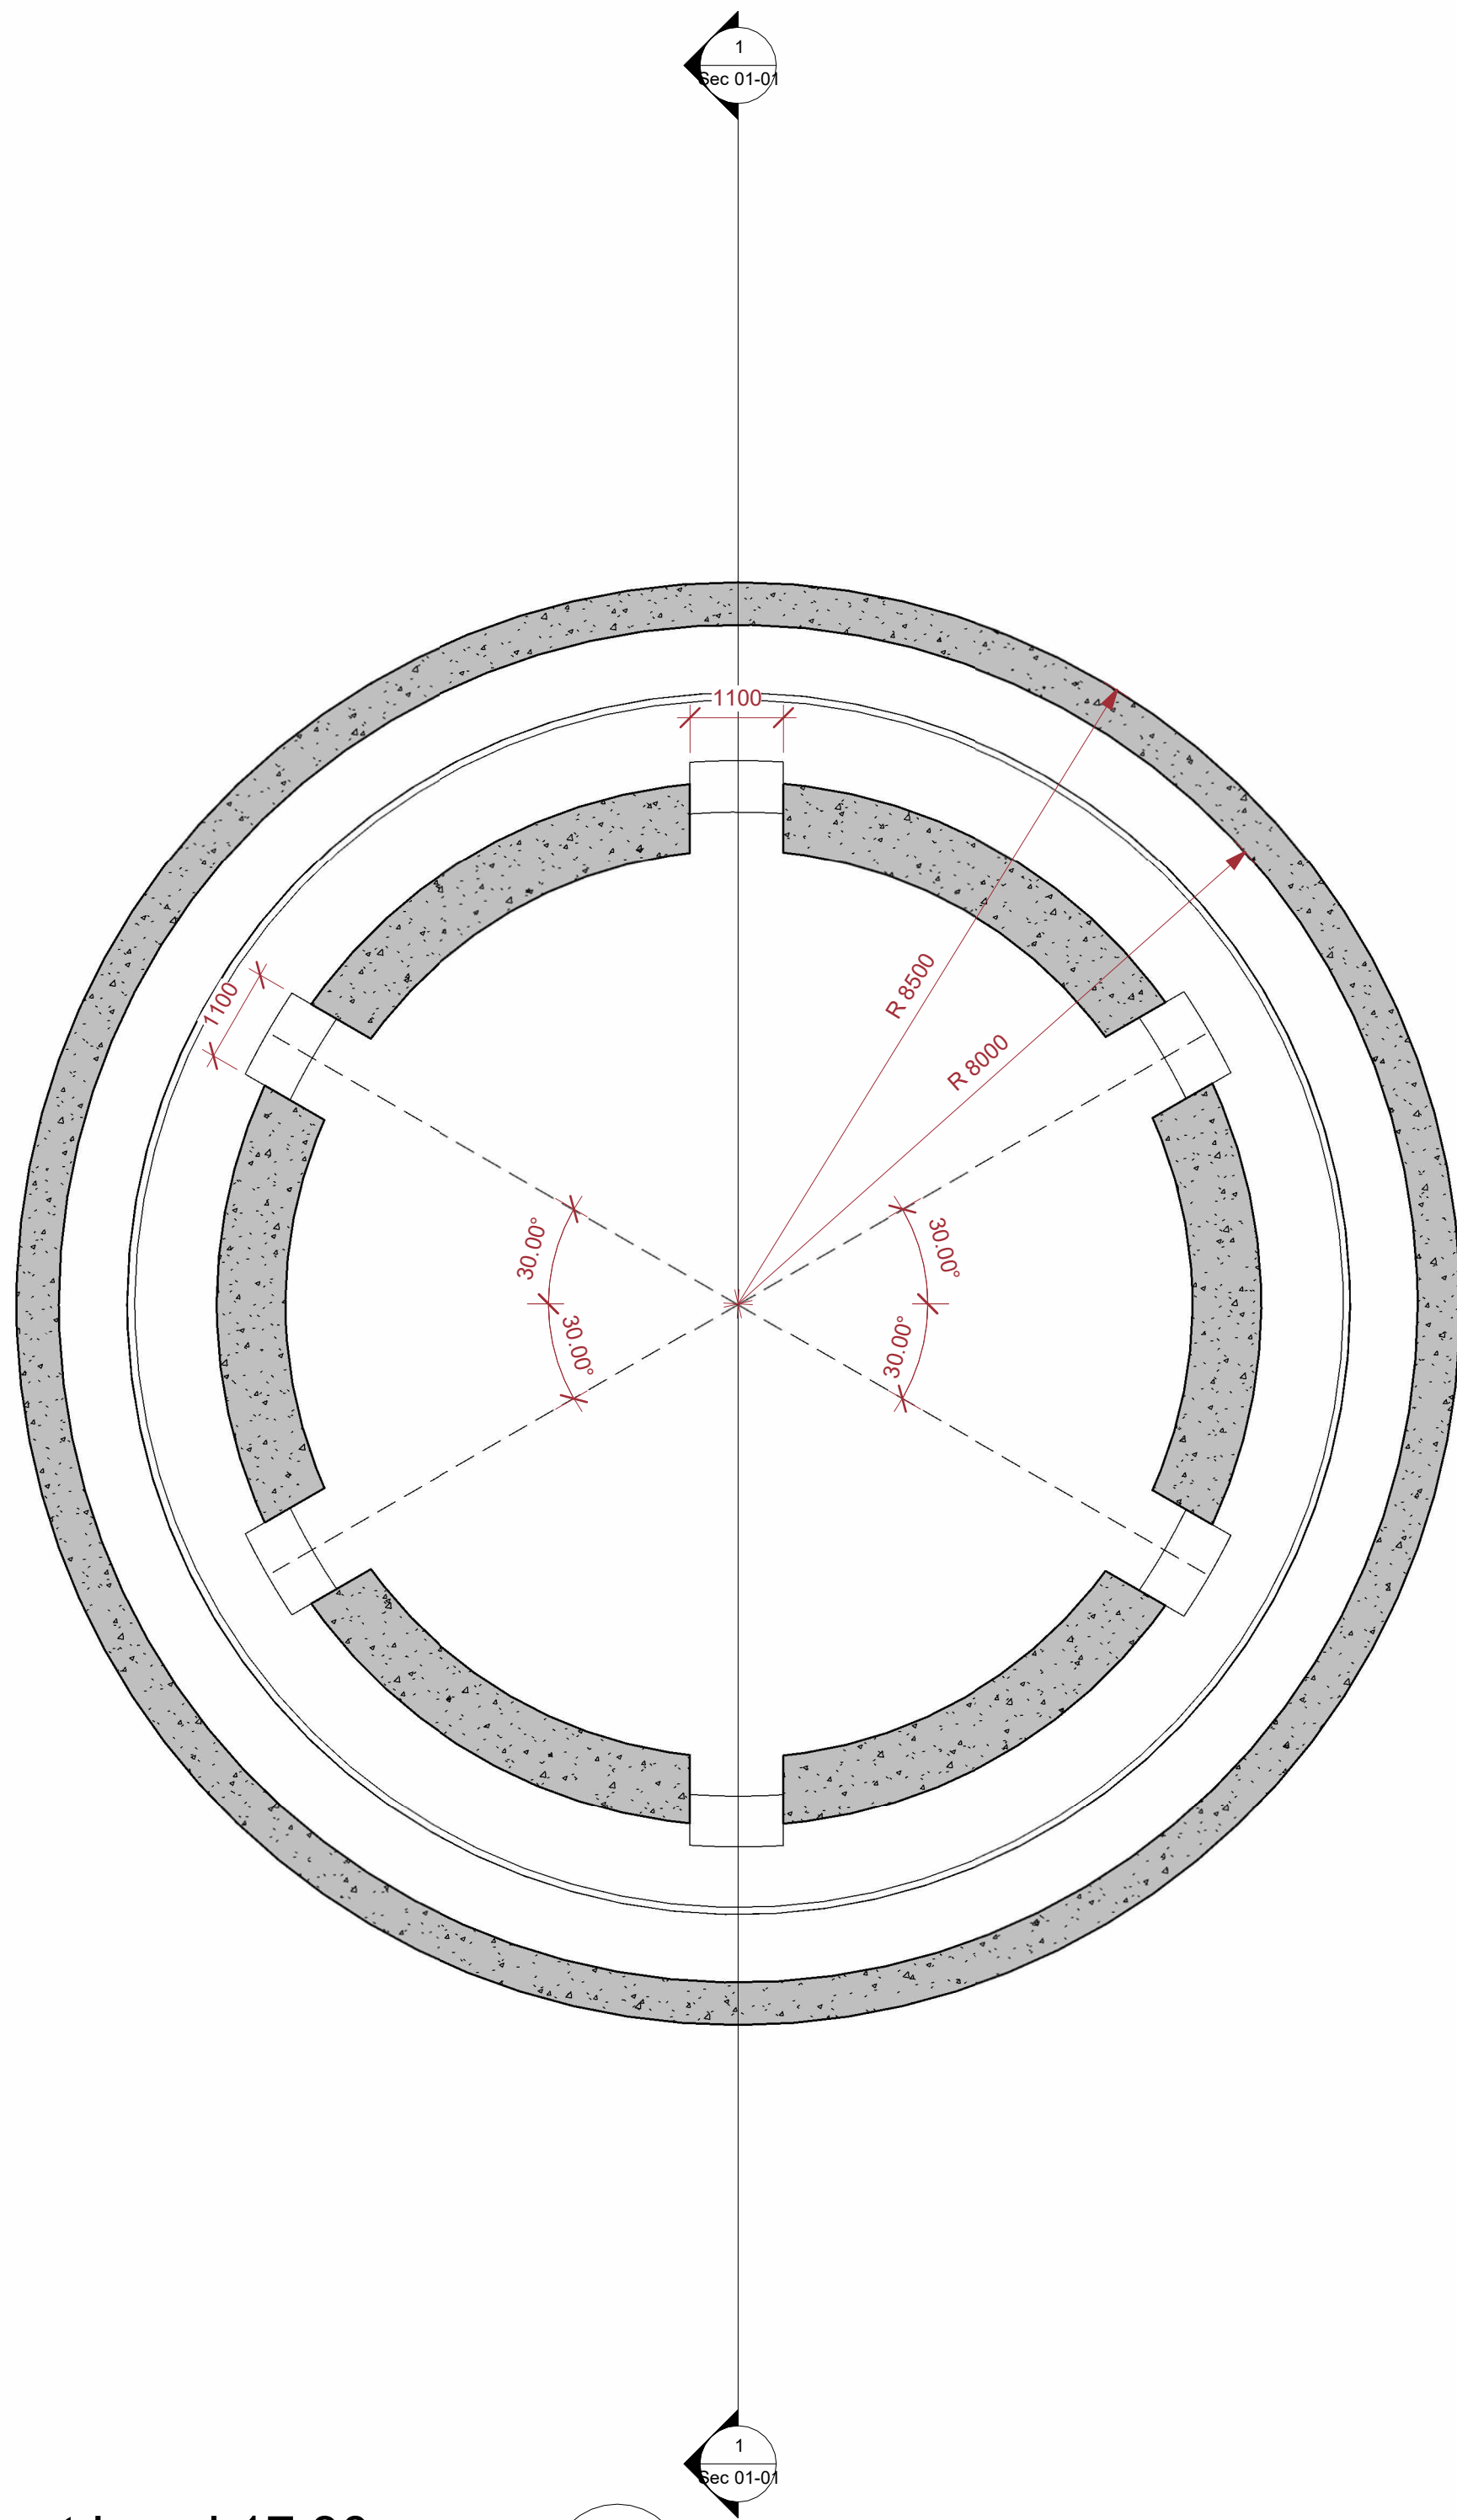

2 Plan at Level 17.30
1 : 75

REFERENCE DOCUMENT & DWG

LEGENDS

NOTES

Floor Plans

IFA	Designer	Author	Checker	Approver	08/04/25
IFT	Designer	Author	Checker	Approver	07/19/25
STATUS	DESIGN	DRAWN	CHECKED	APPROVED	DATE

S-H-STR-01-08

REV. NO

01

SCALE	FORMAT: DWG	FILE NO.
CONTRACT NO.	DESIGN TYPE	BASIC DESIGN ☐ DETAIL DESIGN ☒
CLIENT:	CONSULTANT:	
HEGMATAN CEMENT Co.	PAYA TARH ANDISH Co.	

0 1 2 3 4 5 6 7 8 9 10

REFERENCE DOCUMENT & DWG

LEGENDS

NOTES

Floor Plans

IFA	Designer	Author	Checker	Approver	08/04/25
IFT	Designer	Author	Checker	Approver	07/19/25
STATUS	DESIGN	DRAWN	CHECKED	APPROVED	DATE



S-H-STR-01-09

REV. NO	0
---------	---


SCALE	FORMAT: DWG	FILE NO.
-------	-------------	----------

CONTRACT NO.	DESIGN TYPE	BASIC DESIGN ☐	DETAIL DESIGN ☐
--------------	-------------	---------------------------------------	--

CLIENT:	CONSULTANT:
---------	-------------

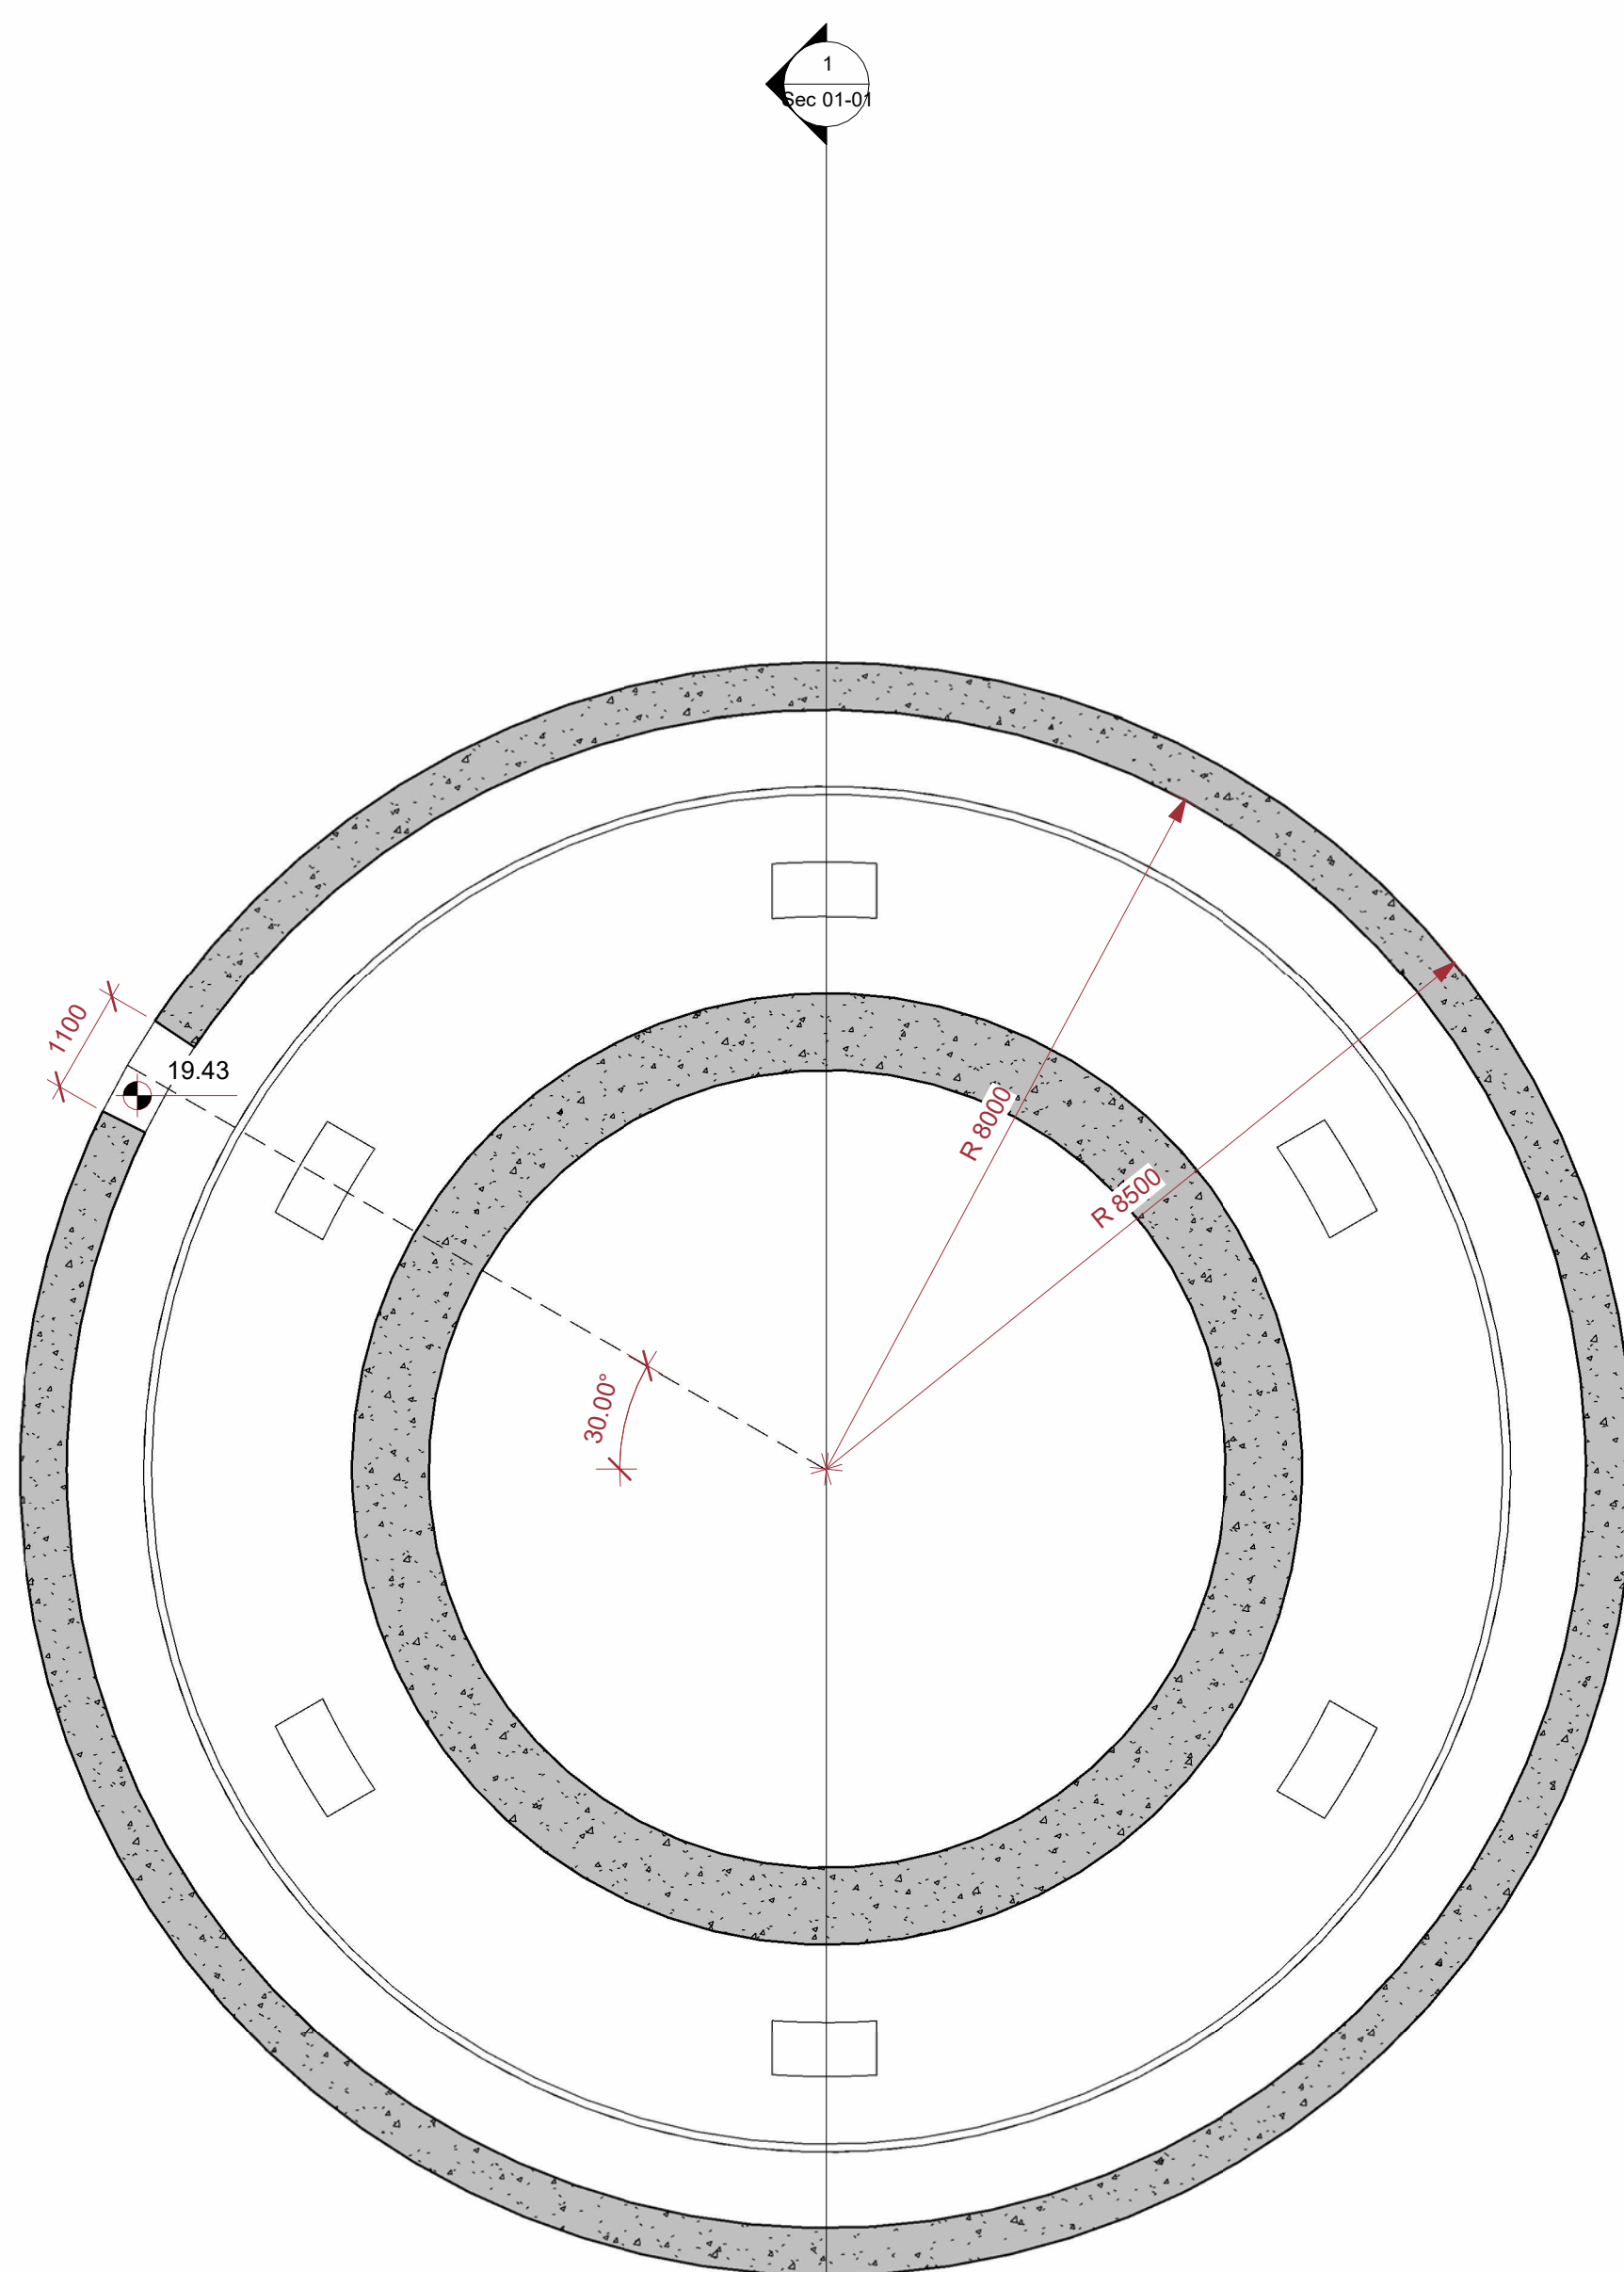 


1 Plan at Level 19.43
1 : 75

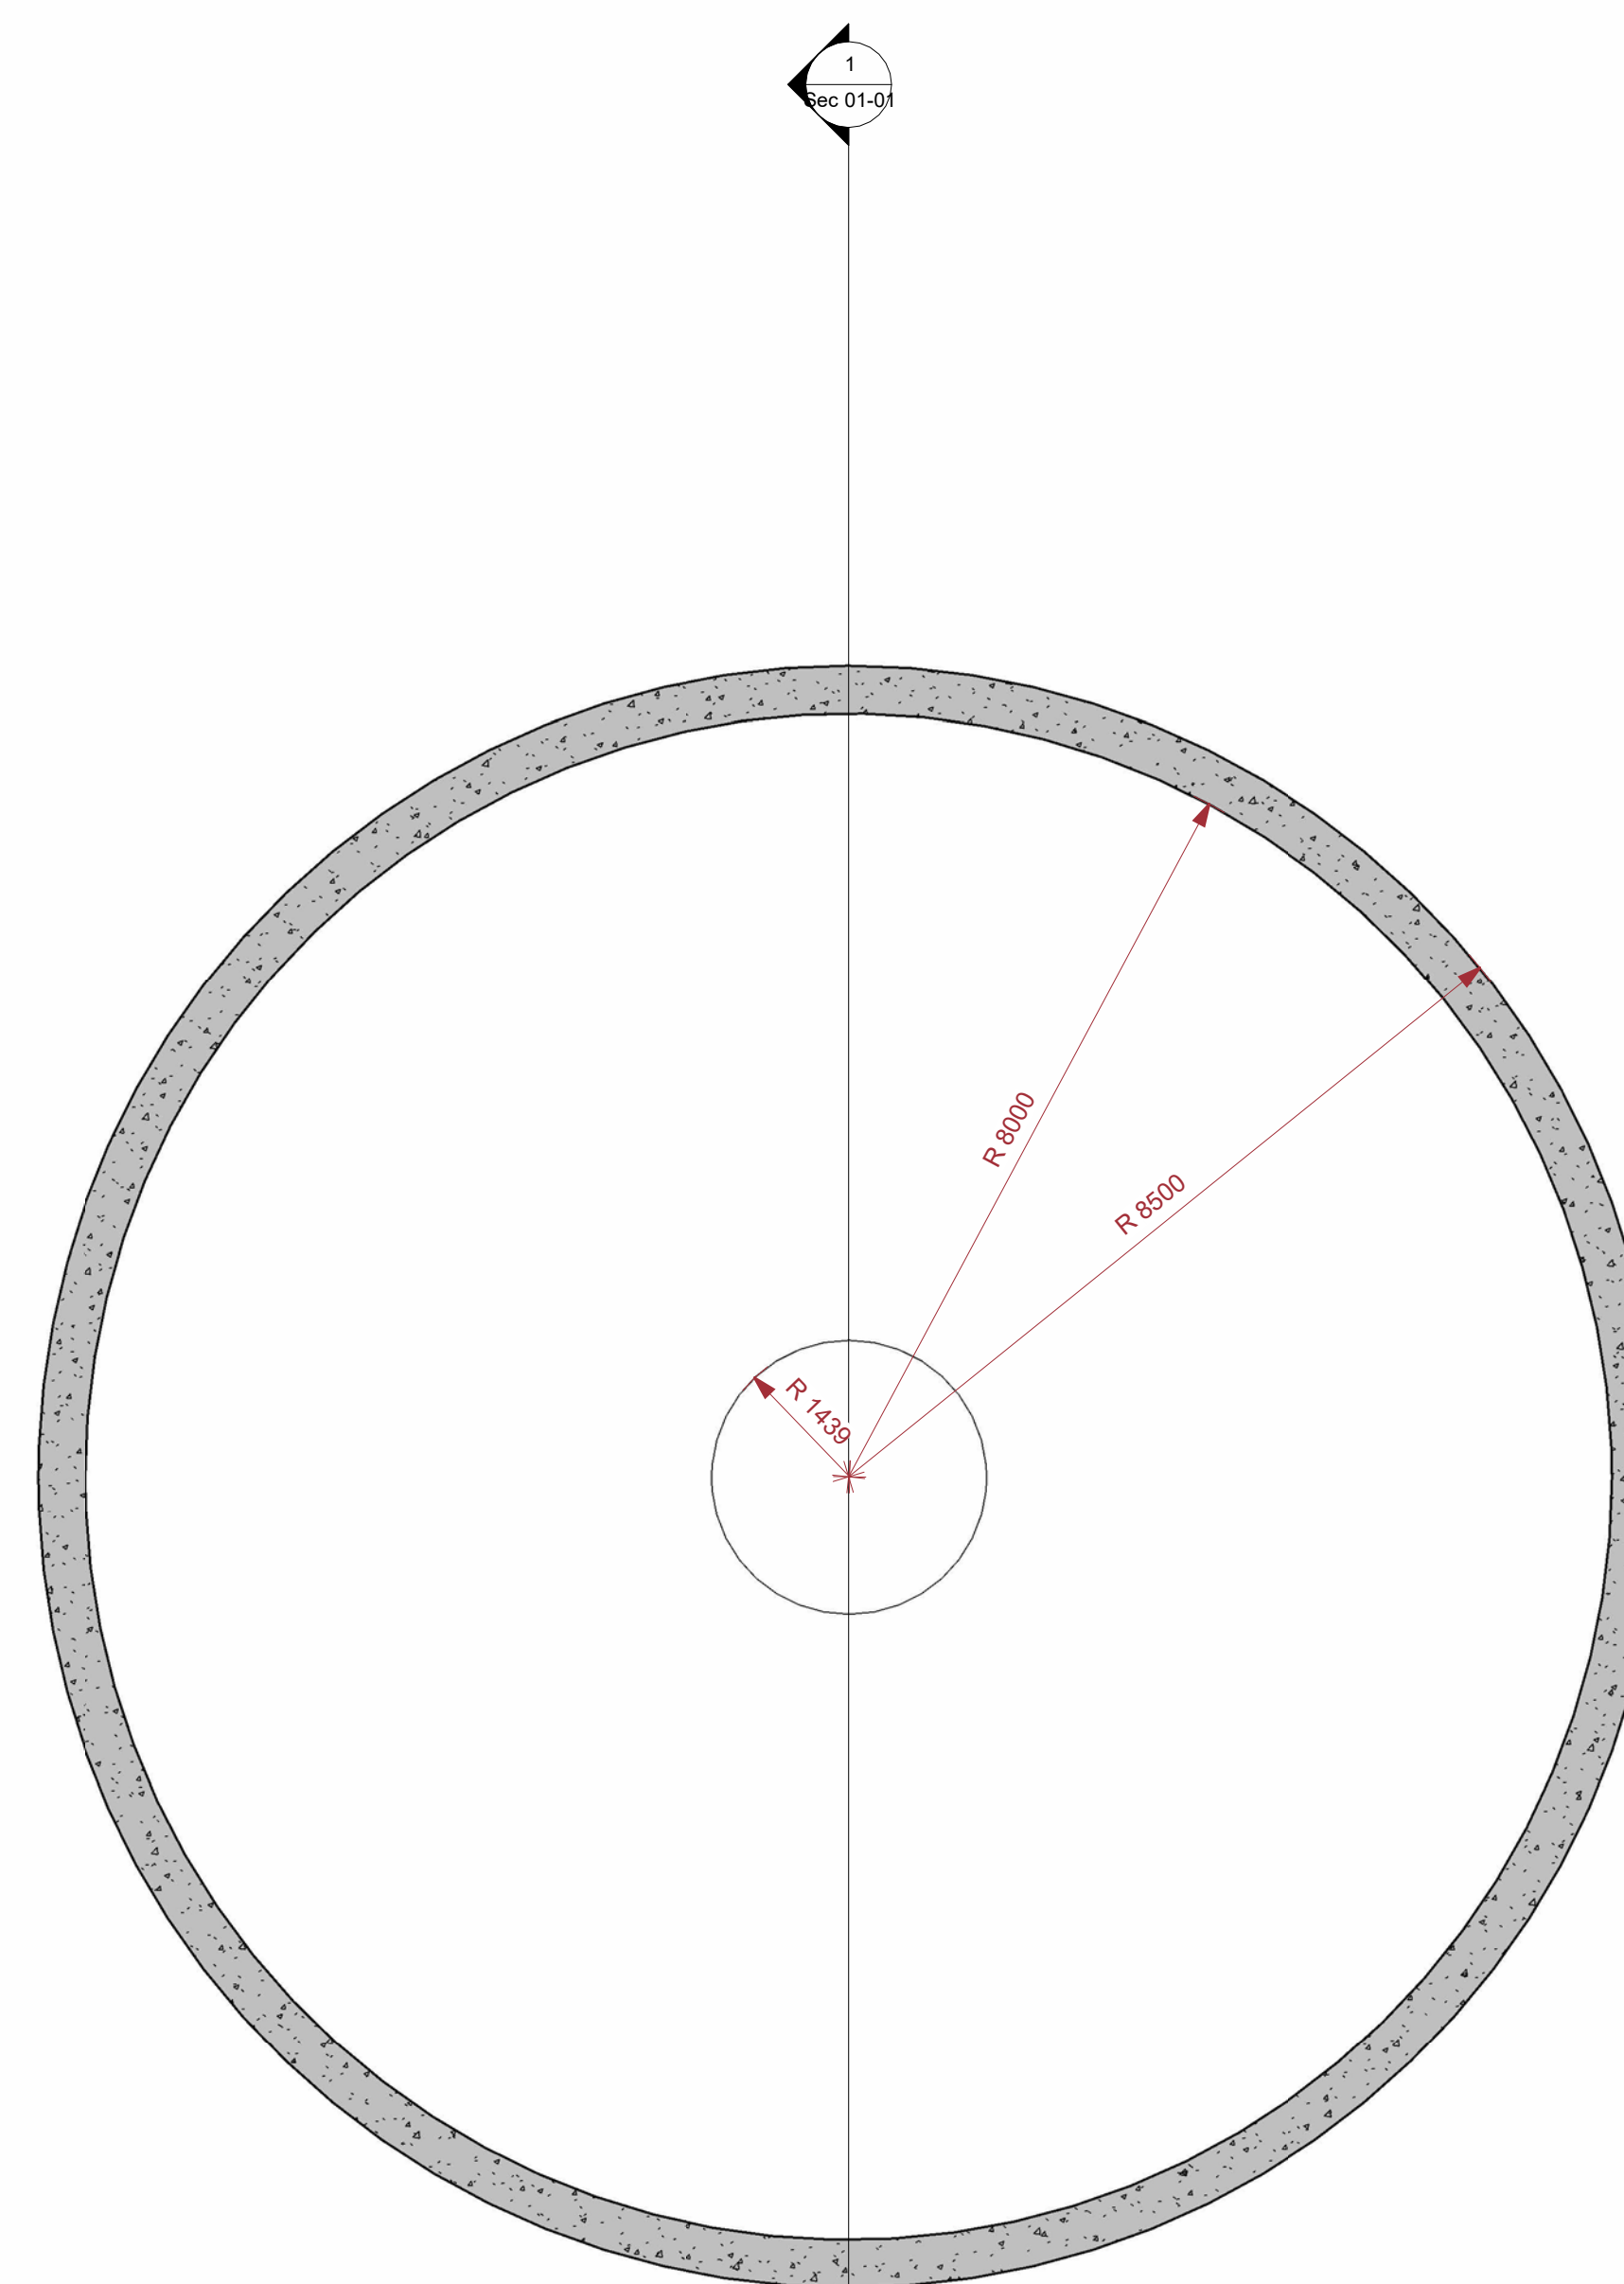

2 Plan at Level 28.55
1 : 75

THIS DOCUMENT IS A PROPERTY OF HEGMATAN CEMENT AND IT MUST NOT BE COPIED
NOR TRANSFERRED TO A THIRD PARTY WITHOUT PRIOR AUTHORIZATION

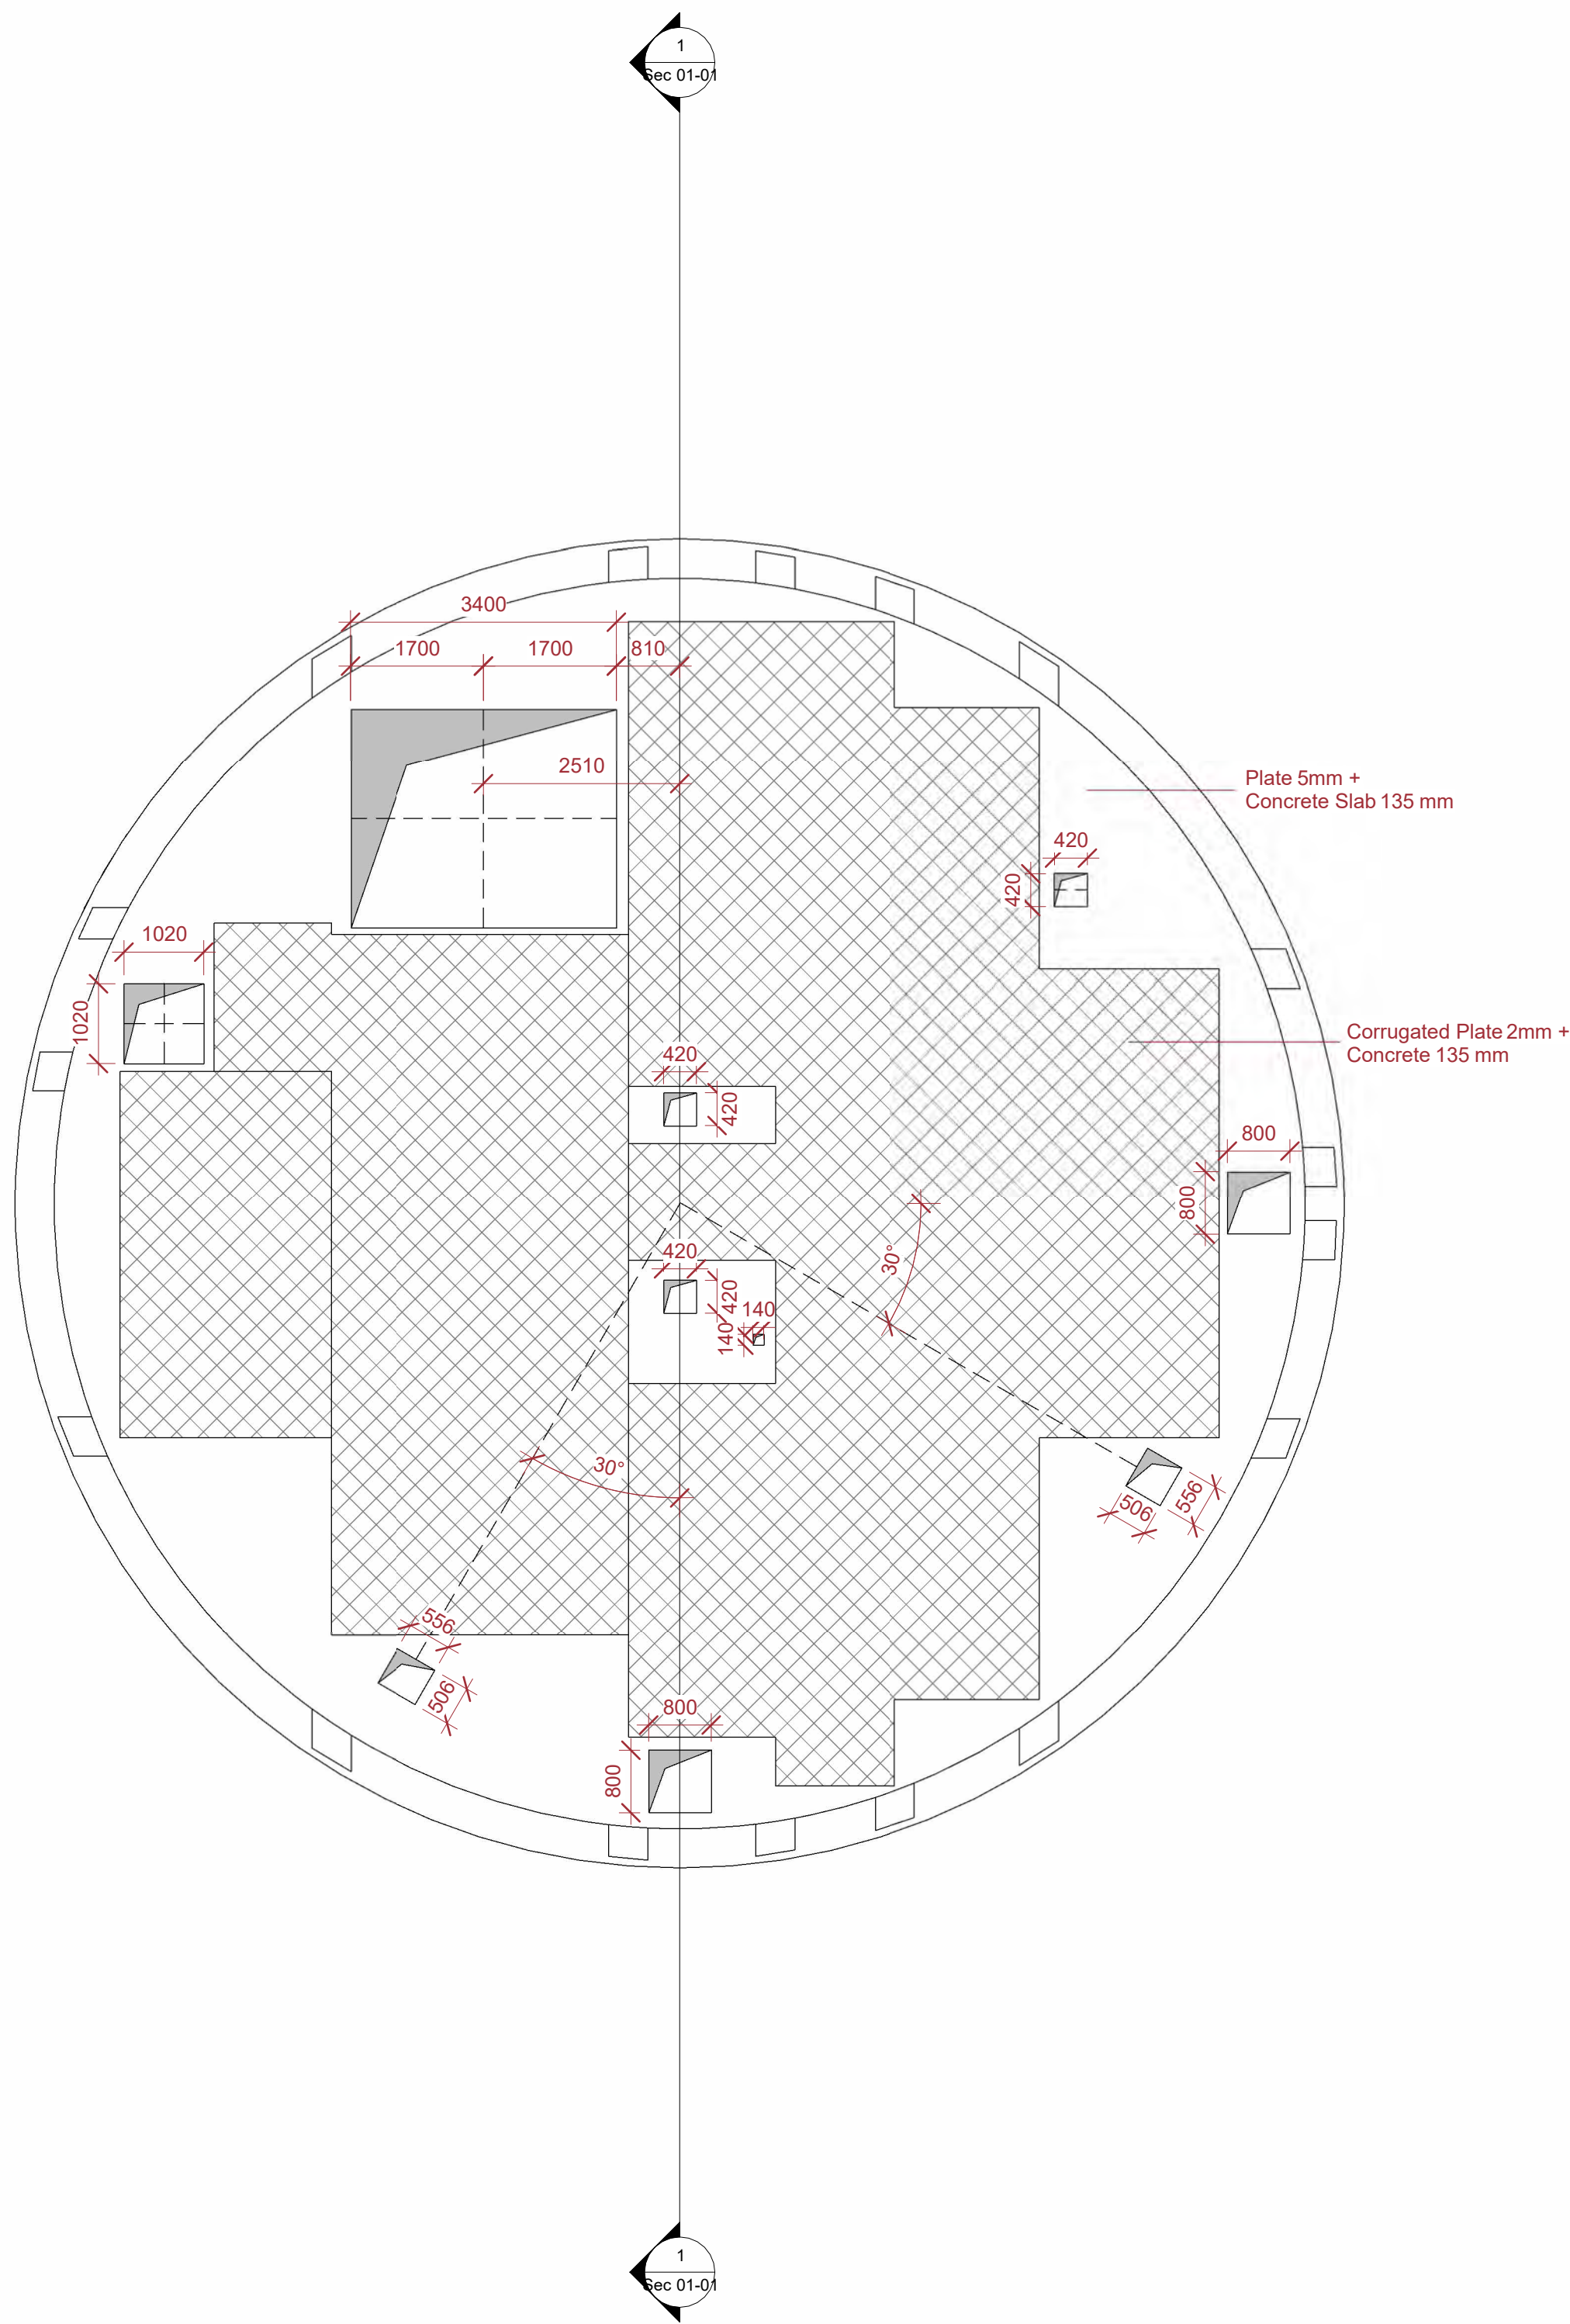

1 Plan at Level 54.00 (Roof)
1 : 75

For Connection Detail of Slab Plates to Beams See Steel Drawings.

REFERENCE DOCUMENT & DWG

LEGENDS

NOTES


Floor Plans

IFA	Designer	Author	Checker	Approver	08/04/25
IFT	Designer	Author	Checker	Approver	07/19/25
STATUS	DESIGN	DRAWN	CHECKED	APPROVED	DATE

S-H-STR-01-10

REV. NO
01

SCALE	FORMAT: DWG	FILE NO.
CONTRACT NO.	DESIGN TYPE	BASIC DESIGN ☐ DETAIL DESIGN ☒
CLIENT:	CONSULTANT:	
HEGMATAN CEMENT Co.	PAYA TARH ANDISH Co.	

 

THIS DOCUMENT IS A PROPERTY OF HEGMATAN CEMENT AND IT MUST NOT BE COPIED
NOR TRANSFERRED TO A THIRD PARTY WITHOUT PRIOR AUTHORIZATION

A B C D E F G H J K L M

REFERENCE DOCUMENT & DWG

LEGENDS

NOTES

section w0-w0 reinforcement

IFA	V.Farokhi	N.Malek	K.Bahrami	A.Sajedi	08/02/25
IFT	V.Farokhi	N.Malek	K.Bahrami	A.Sajedi	07/19/25
STATUS	DESIGN	DRAWN	CHECKED	APPROVED	DATE

S-H-STR-01-11 REV. NO 01





SCALE FORMAT: DWG FILE NO.

CONTRACT NO. DESIGN TYPE BASIC DESIGN ☐


CLIENT: CONSULTANT: DETAIL DESIGN ☒

HEGMATAN CEMENT Co. PAYA TARH ANDISH Co.

0 1 2 3 4 5 6 7 8 9 10

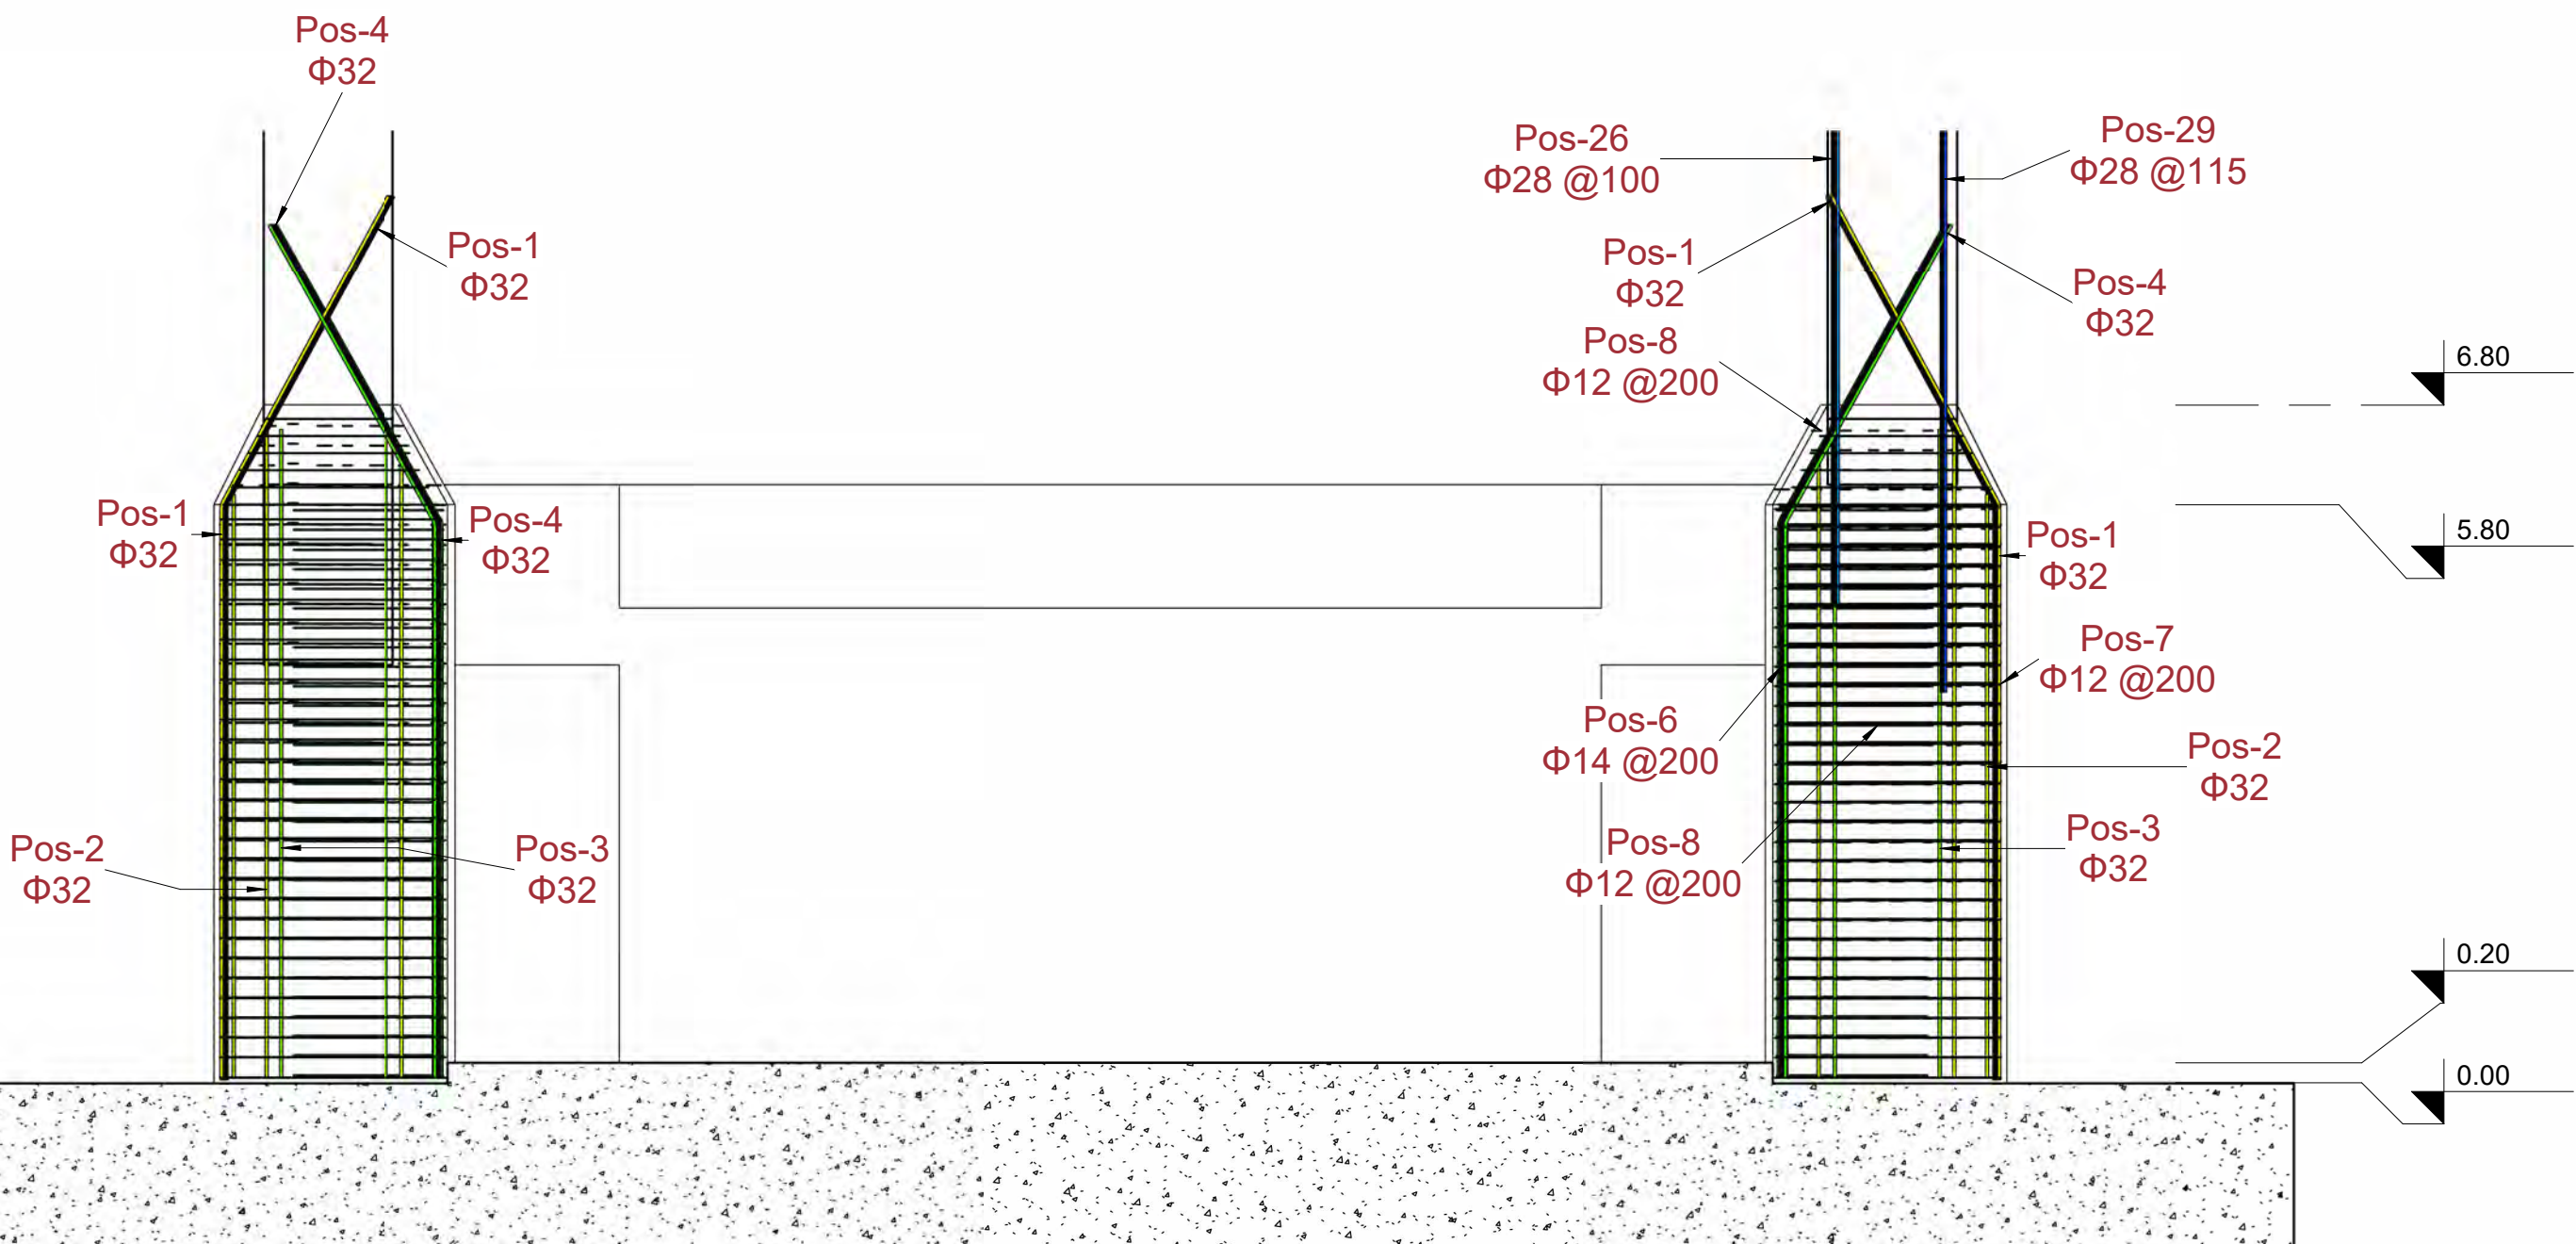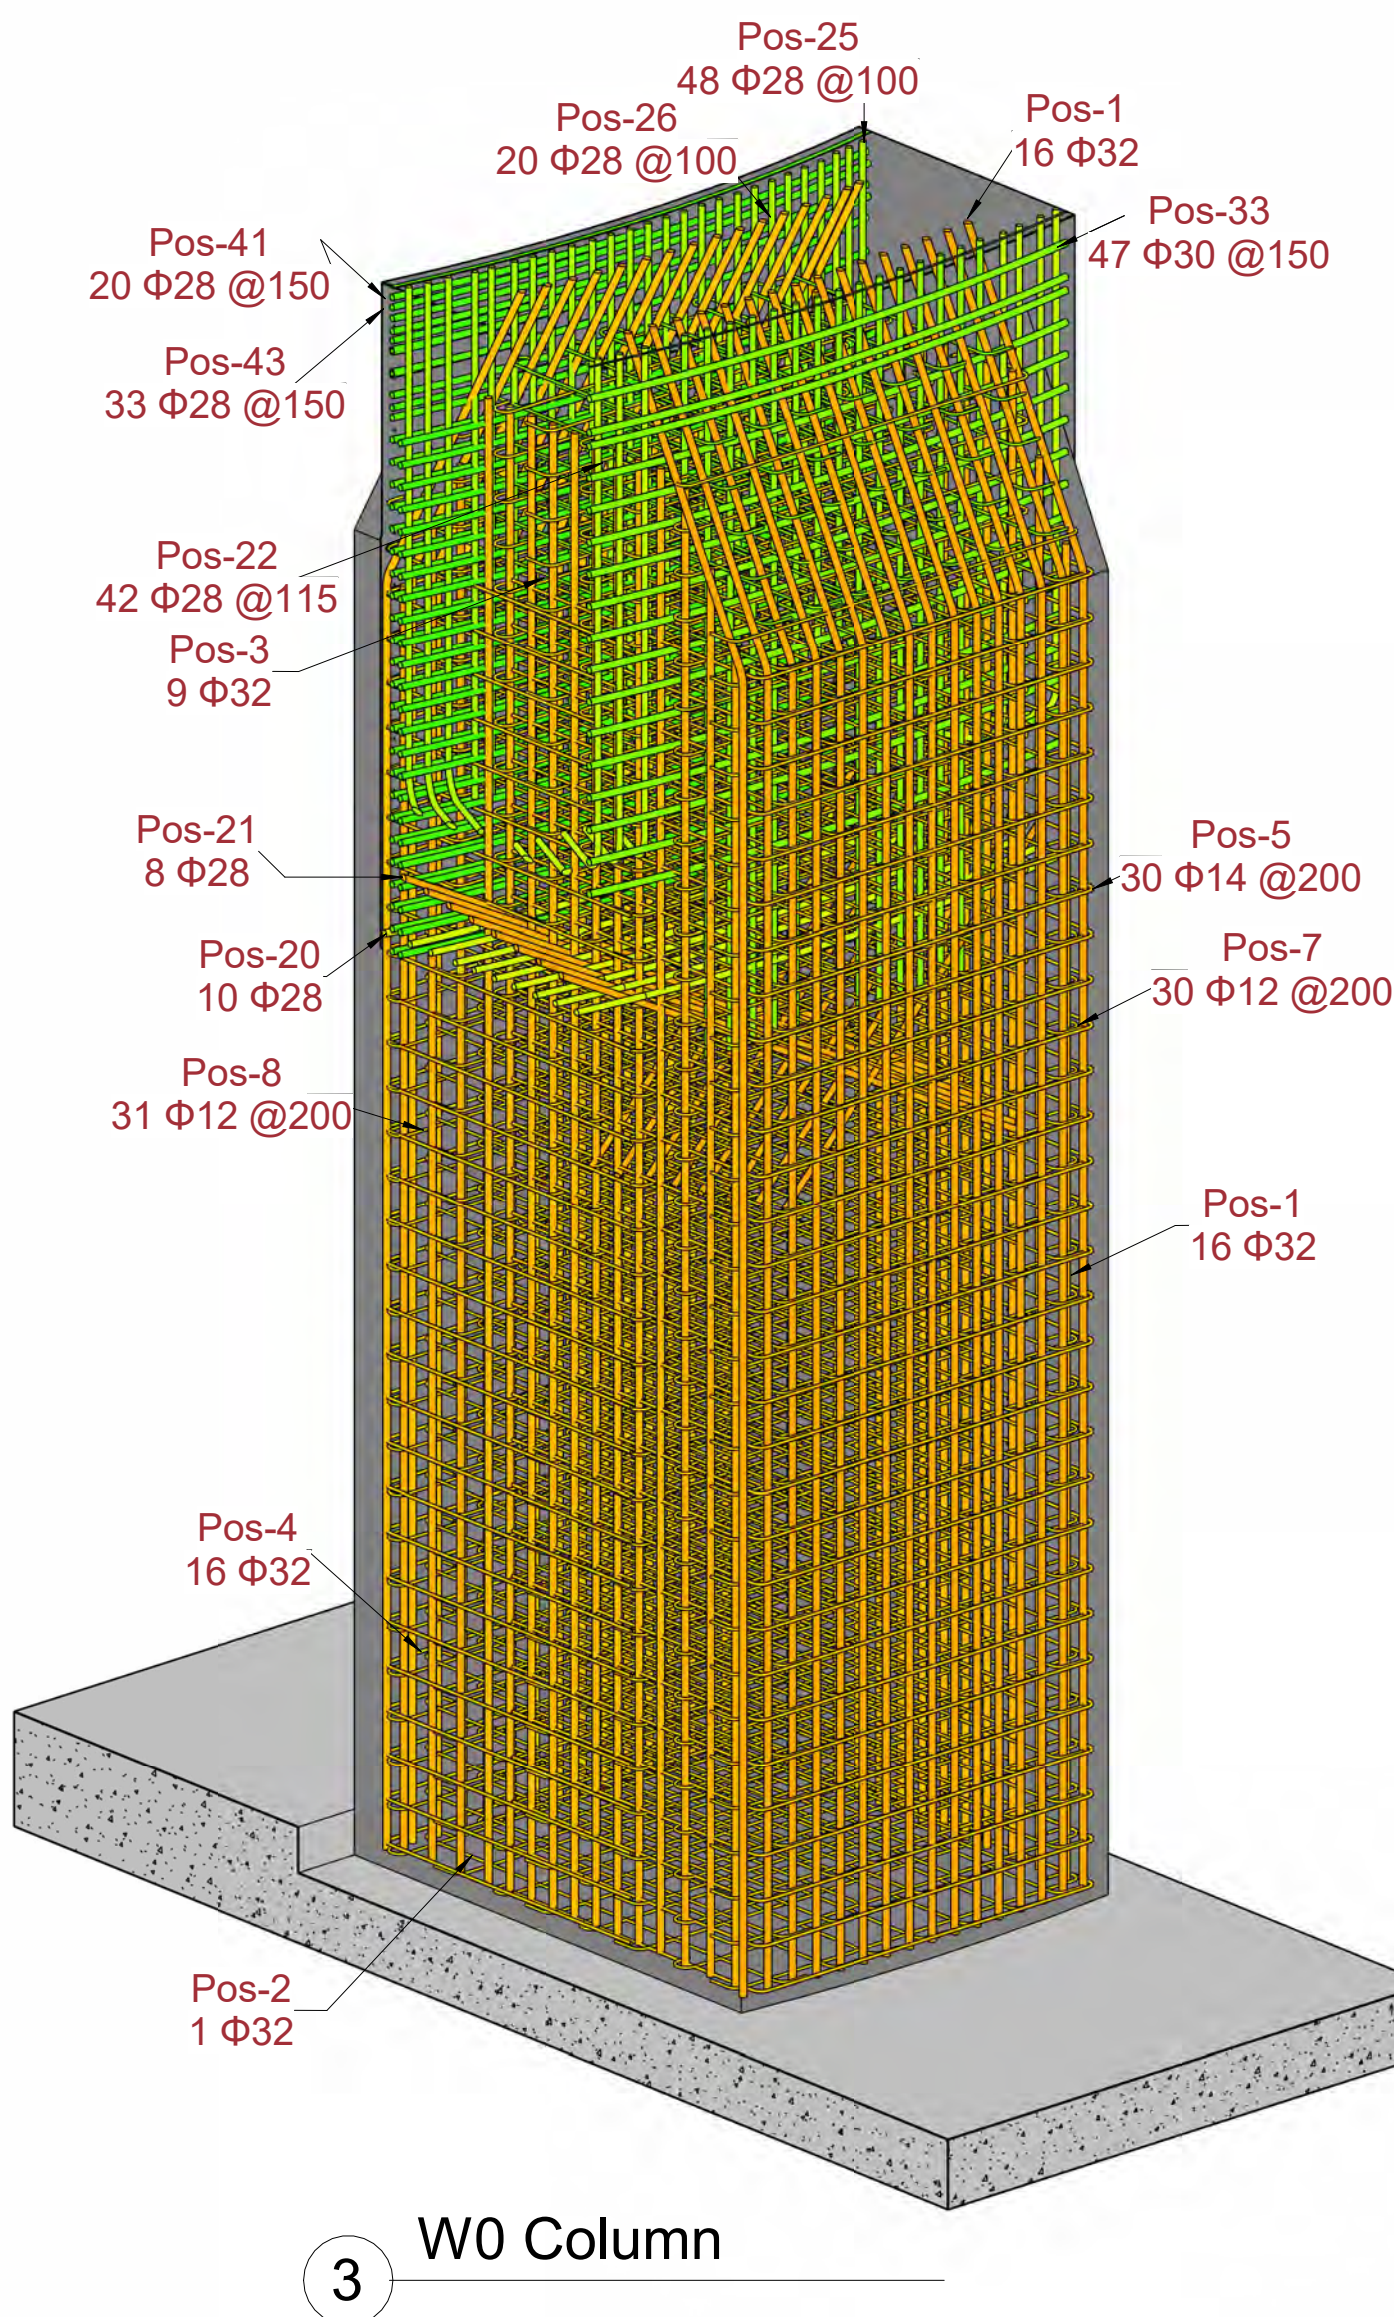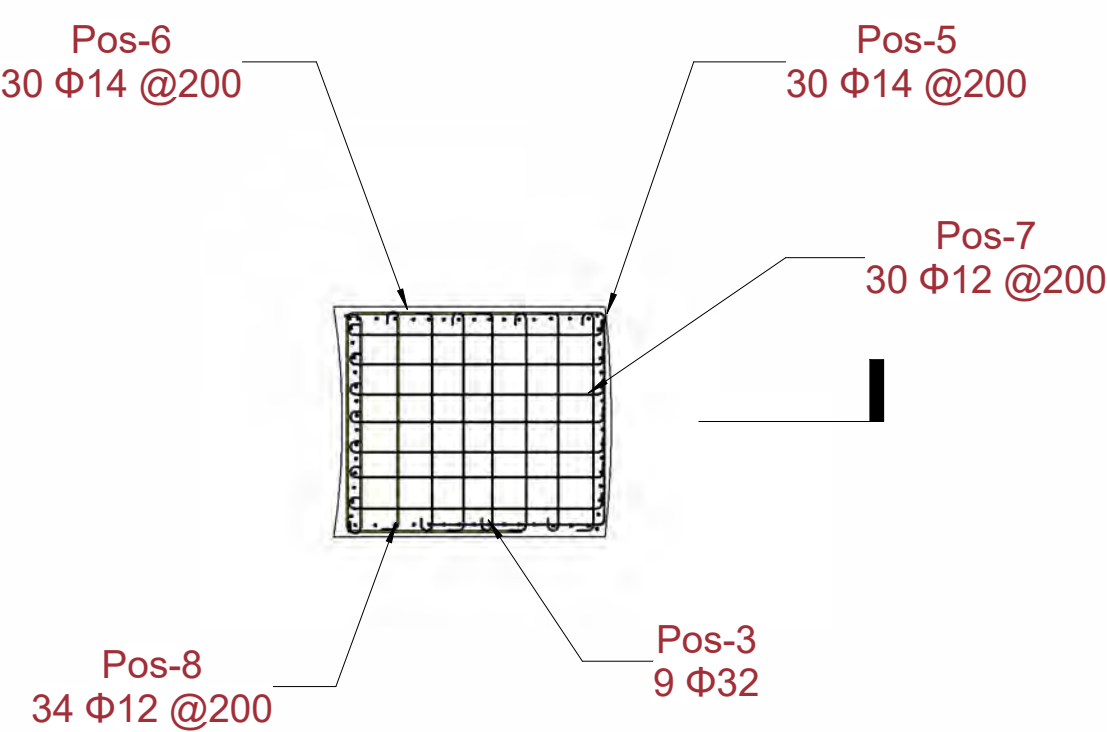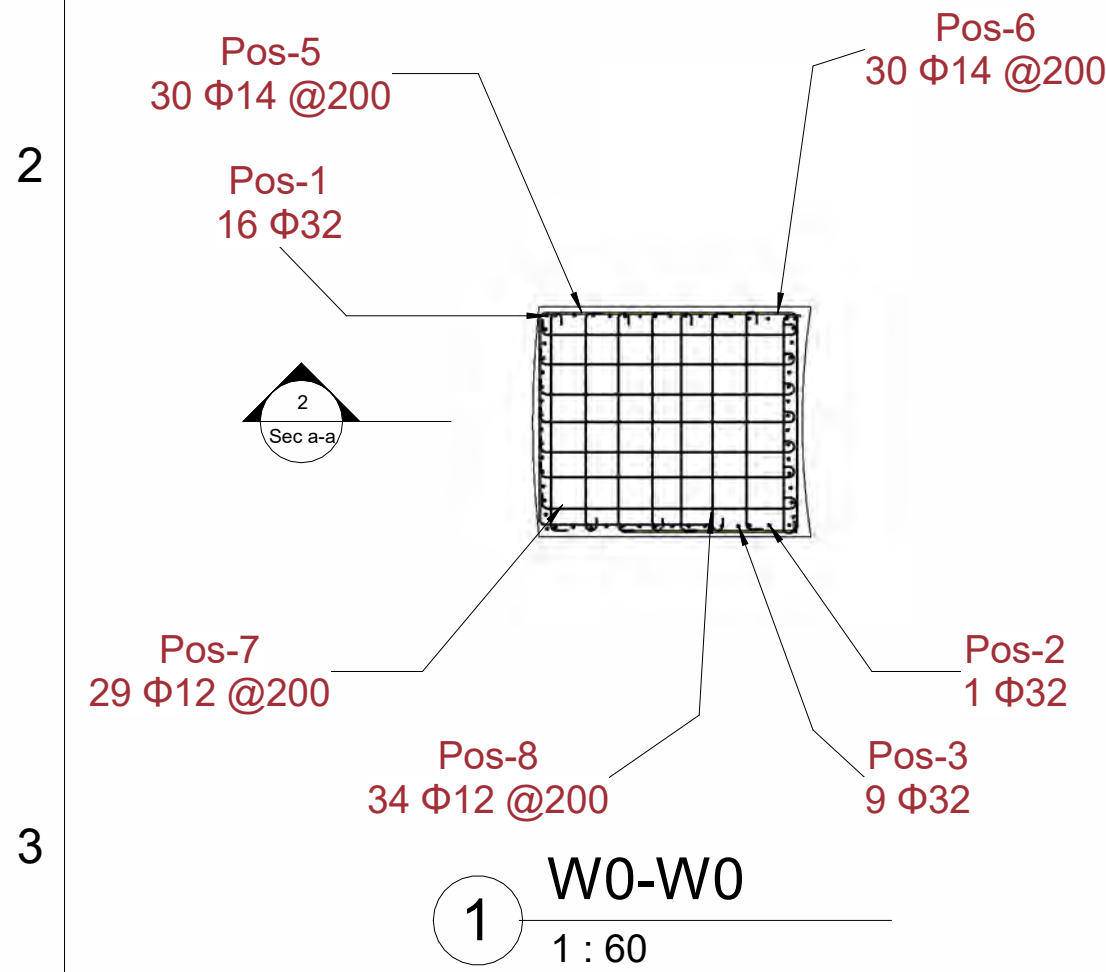

THIS DOCUMENT IS A PROPERTY OF HEGMATAN CEMENT AND IT MUST NOT BE COPIED
NOR TRANSFERRED TO A THIRD PARTY WITHOUT AUTHORIZATION

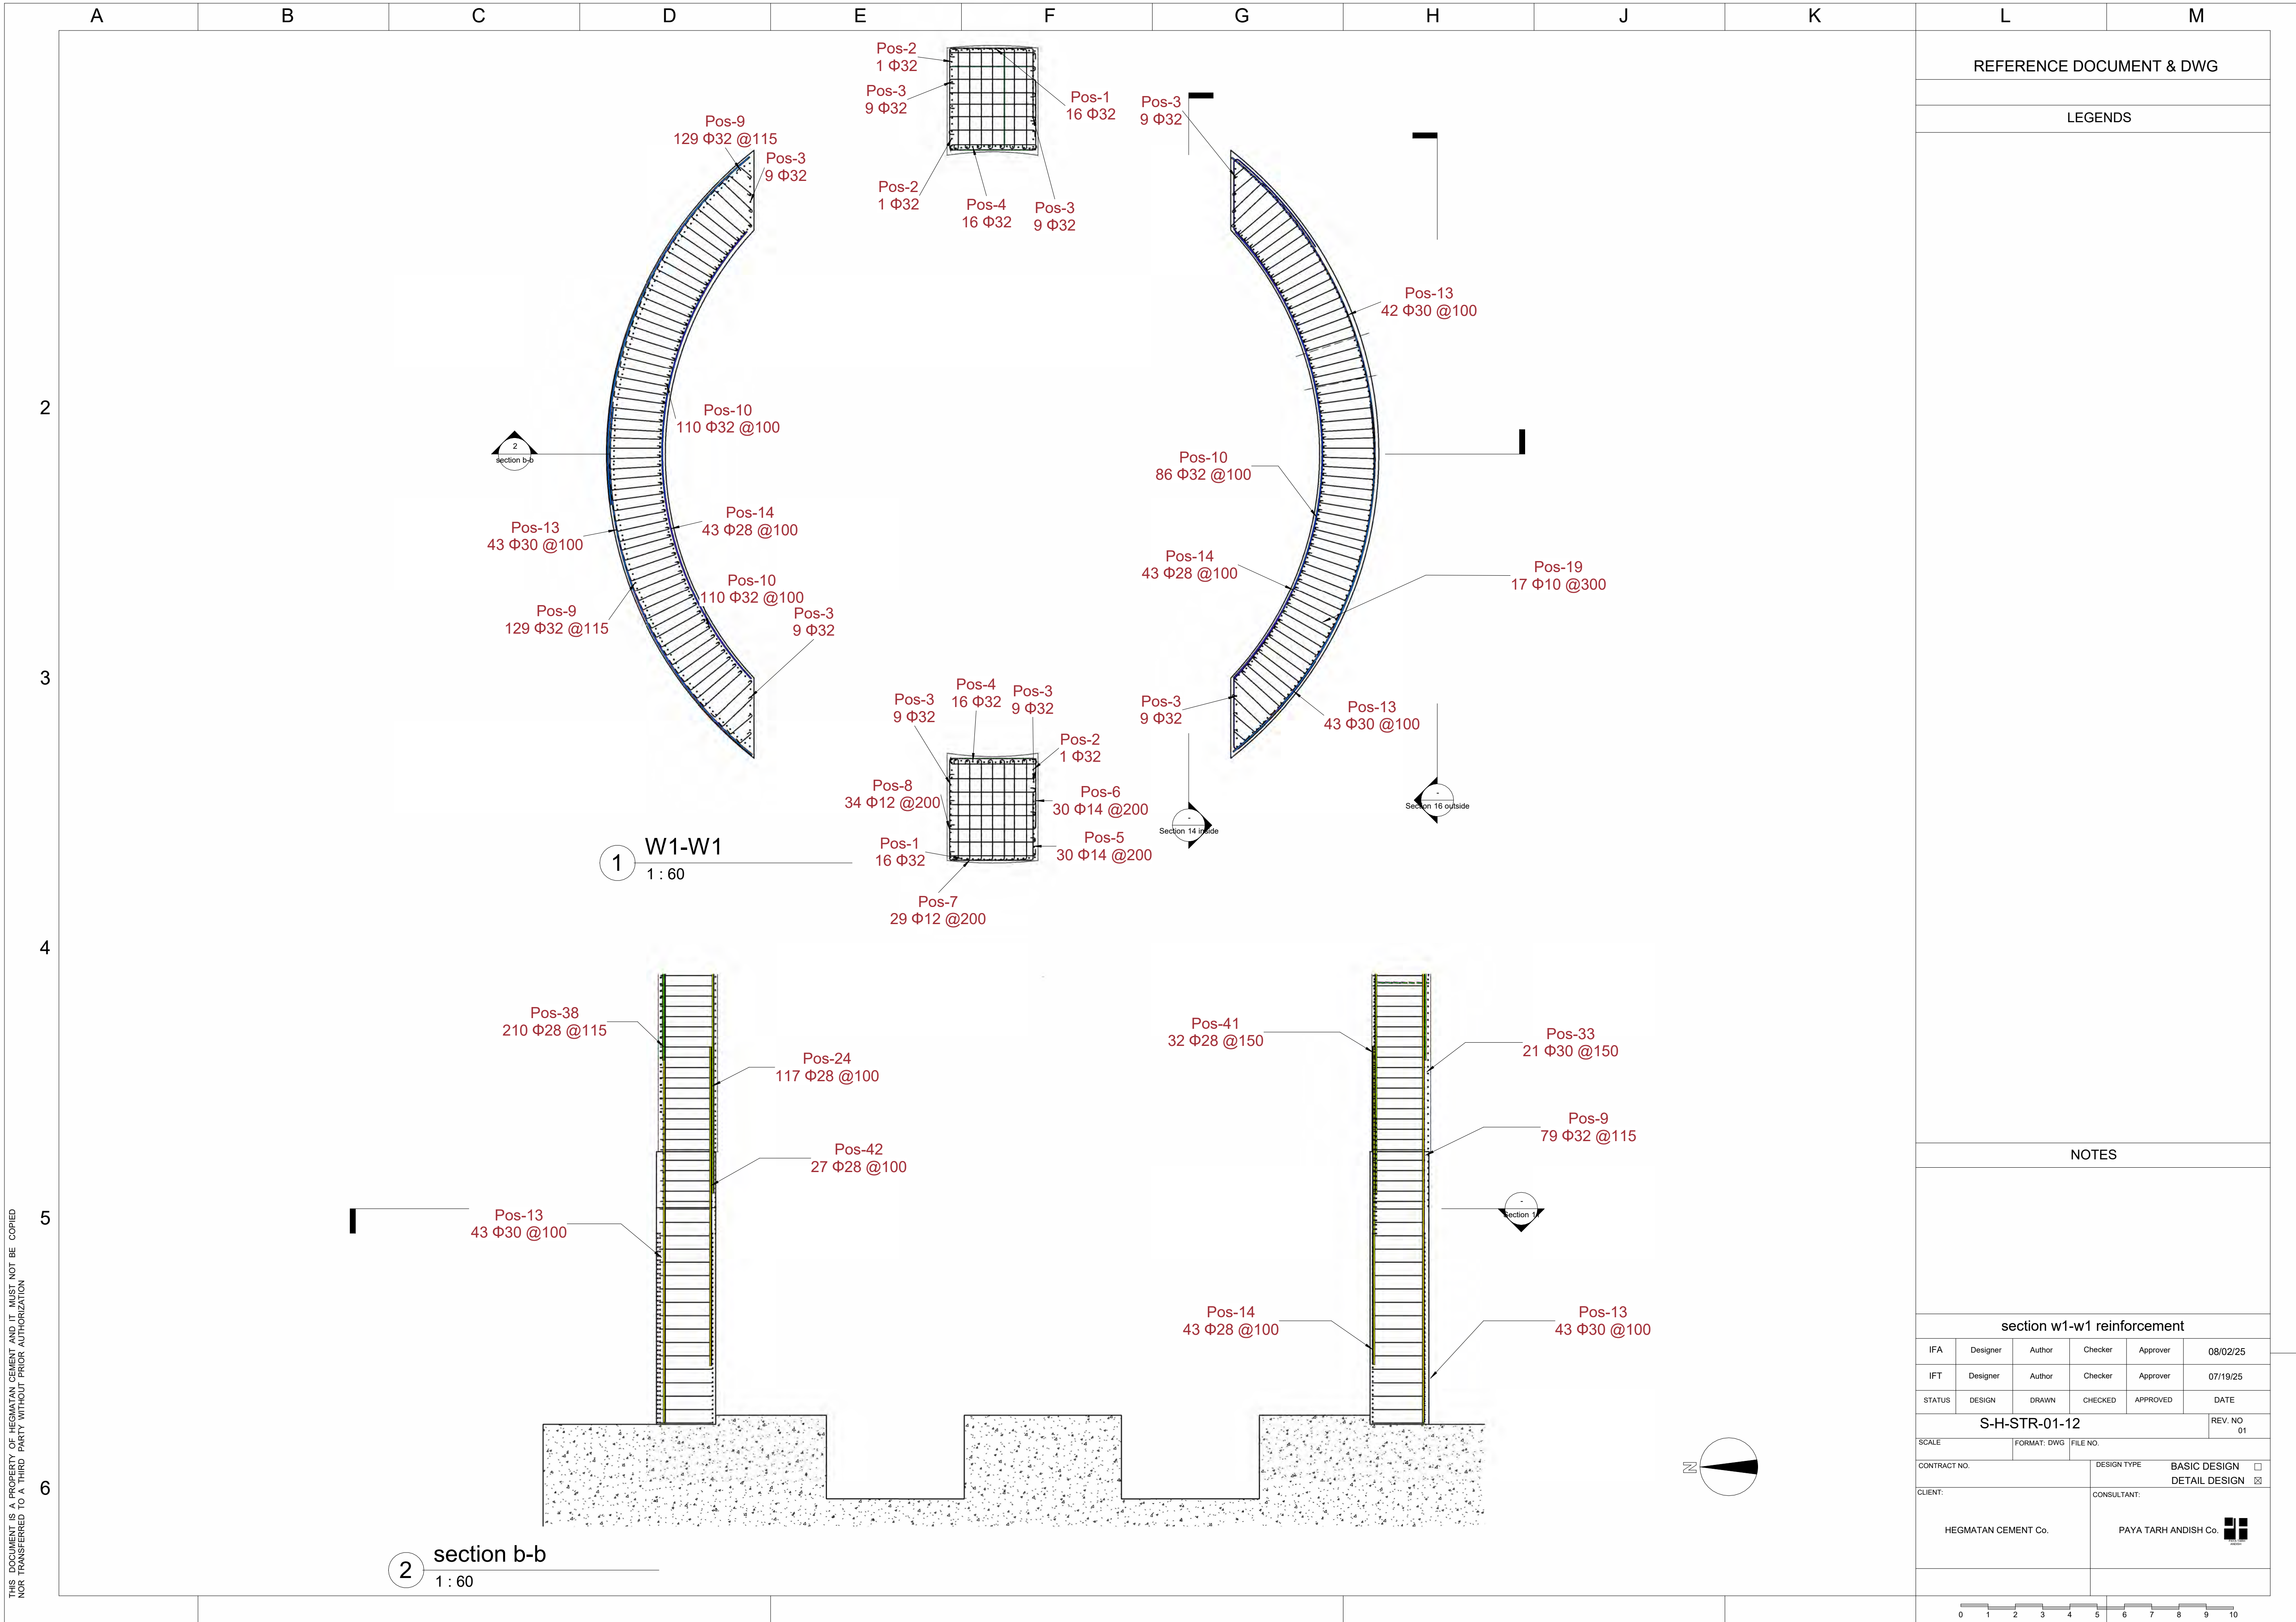

REFERENCE DOCUMENT & DWG

LEGENDS

NOTES

section w1-w1 reinforcement

IFA	Designer	Author	Checker	Approver	08/02/25
IFT	Designer	Author	Checker	Approver	07/19/25
STATUS	DESIGN	DRAWN	CHECKED	APPROVED	DATE

S-H-STR-01-12

REV. NO
01

SCALE: FORMAT: DWG FILE NO.

CONTRACT NO. DESIGN TYPE: BASIC DESIGN ☐

CLIENT: CONSULTANT: DETAIL DESIGN ☒

HEGMATAN CEMENT Co.



PAYA TARH ANDISH Co.



0 1 2 3 4 5 6 7 8 9 10


THIS DOCUMENT IS A PROPERTY OF HEGMATAN CEMENT AND IT MUST NOT BE COPIED
NOR TRANSFERRED TO A THIRD PARTY WITHOUT AUTHORIZATION

1 W1 3D

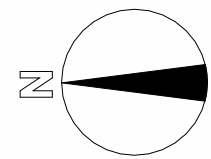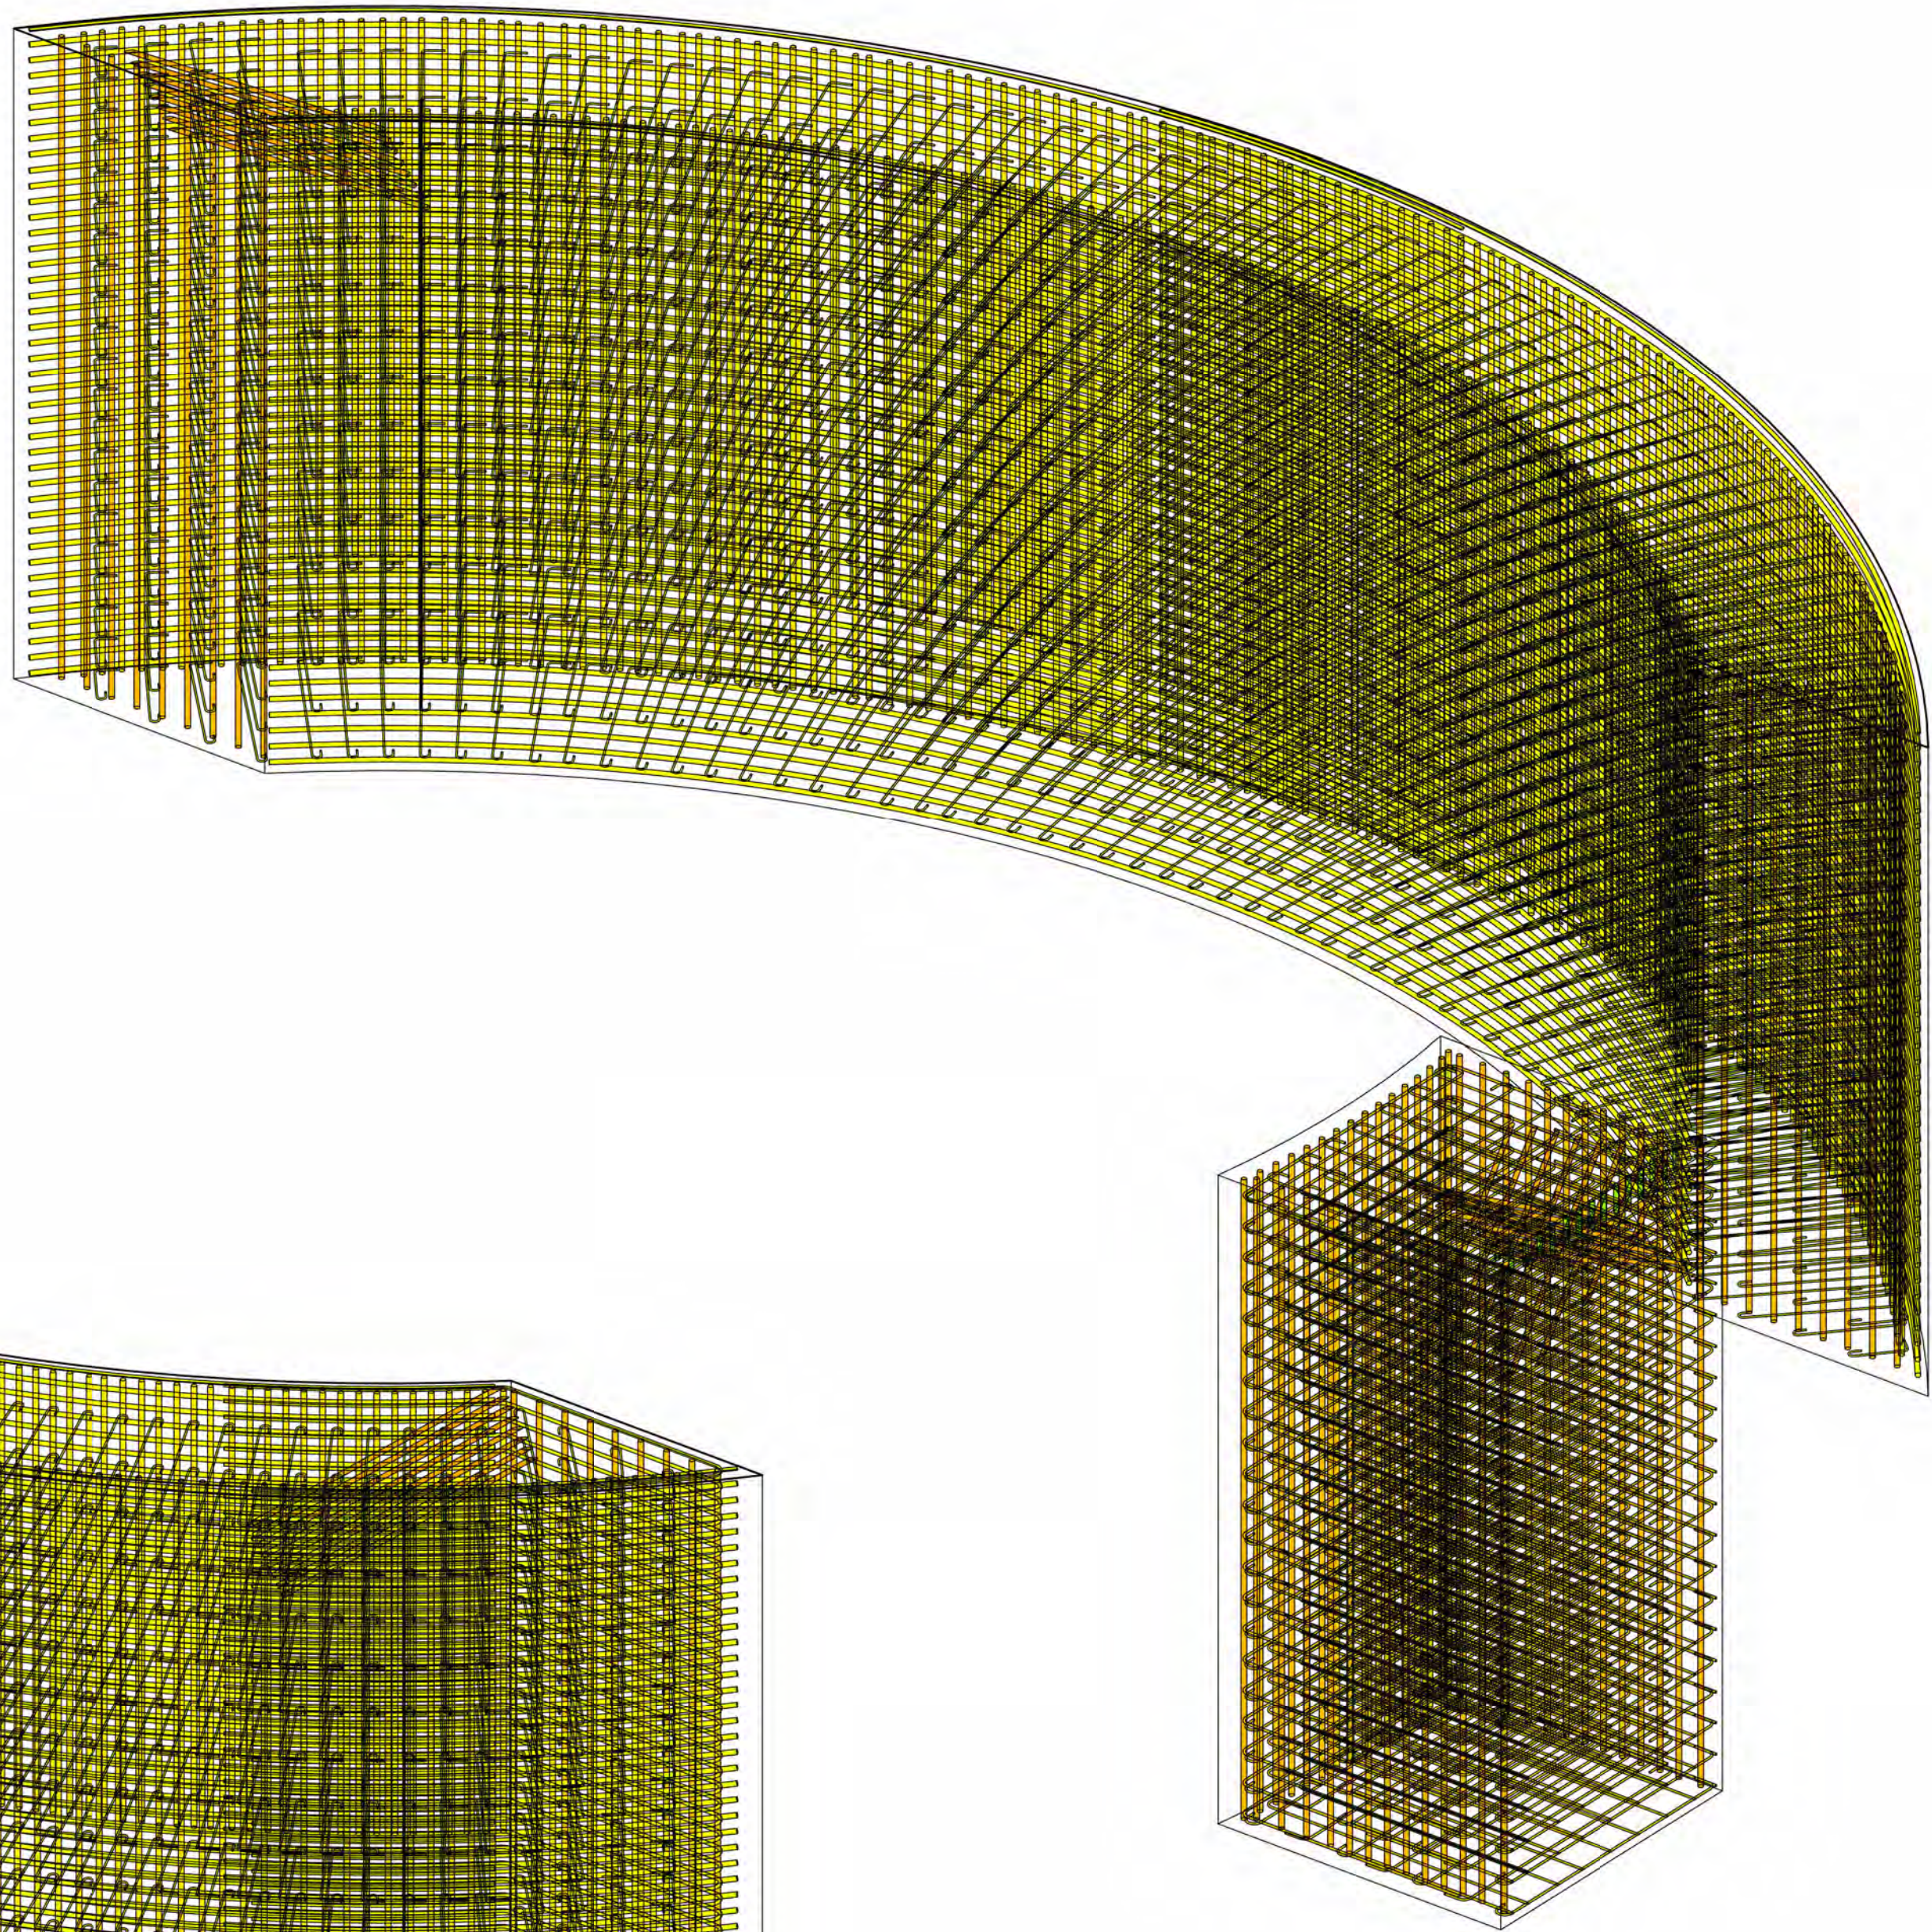


A		B		C		D		E		F		G		H		J		K		L		M	
REFERENCE DOCUMENT & DWG																							
LEGENDS																							
NOTES																							
section w1-w1 reinforcement 3D																							
IFA	Designer	Author	Checker	Approver	08/02/25																		
IFT	Designer	Author	Checker	Approver	07/19/25																		
STATUS	DESIGN	DRAWN	CHECKED	APPROVED	DATE																		
S-H-STR-01-13					REV. NO	01																	
SCALE		FORMAT: DWG		FILE NO.																			
CONTRACT NO.				DESIGN TYPE																			
				BASIC DESIGN ☐																			
				DETAIL DESIGN ☒																			
CLIENT:				CONSULTANT:																			
HEGMATAN CEMENT Co.				PAYA TARH ANDISH Co. 																			
012345678910																							

THIS DOCUMENT IS A PROPERTY OF HEGMATAN CEMENT AND IT MUST NOT BE COPIED
NOR TRANSFERRED TO A THIRD PARTY WITHOUT AUTHORIZATION

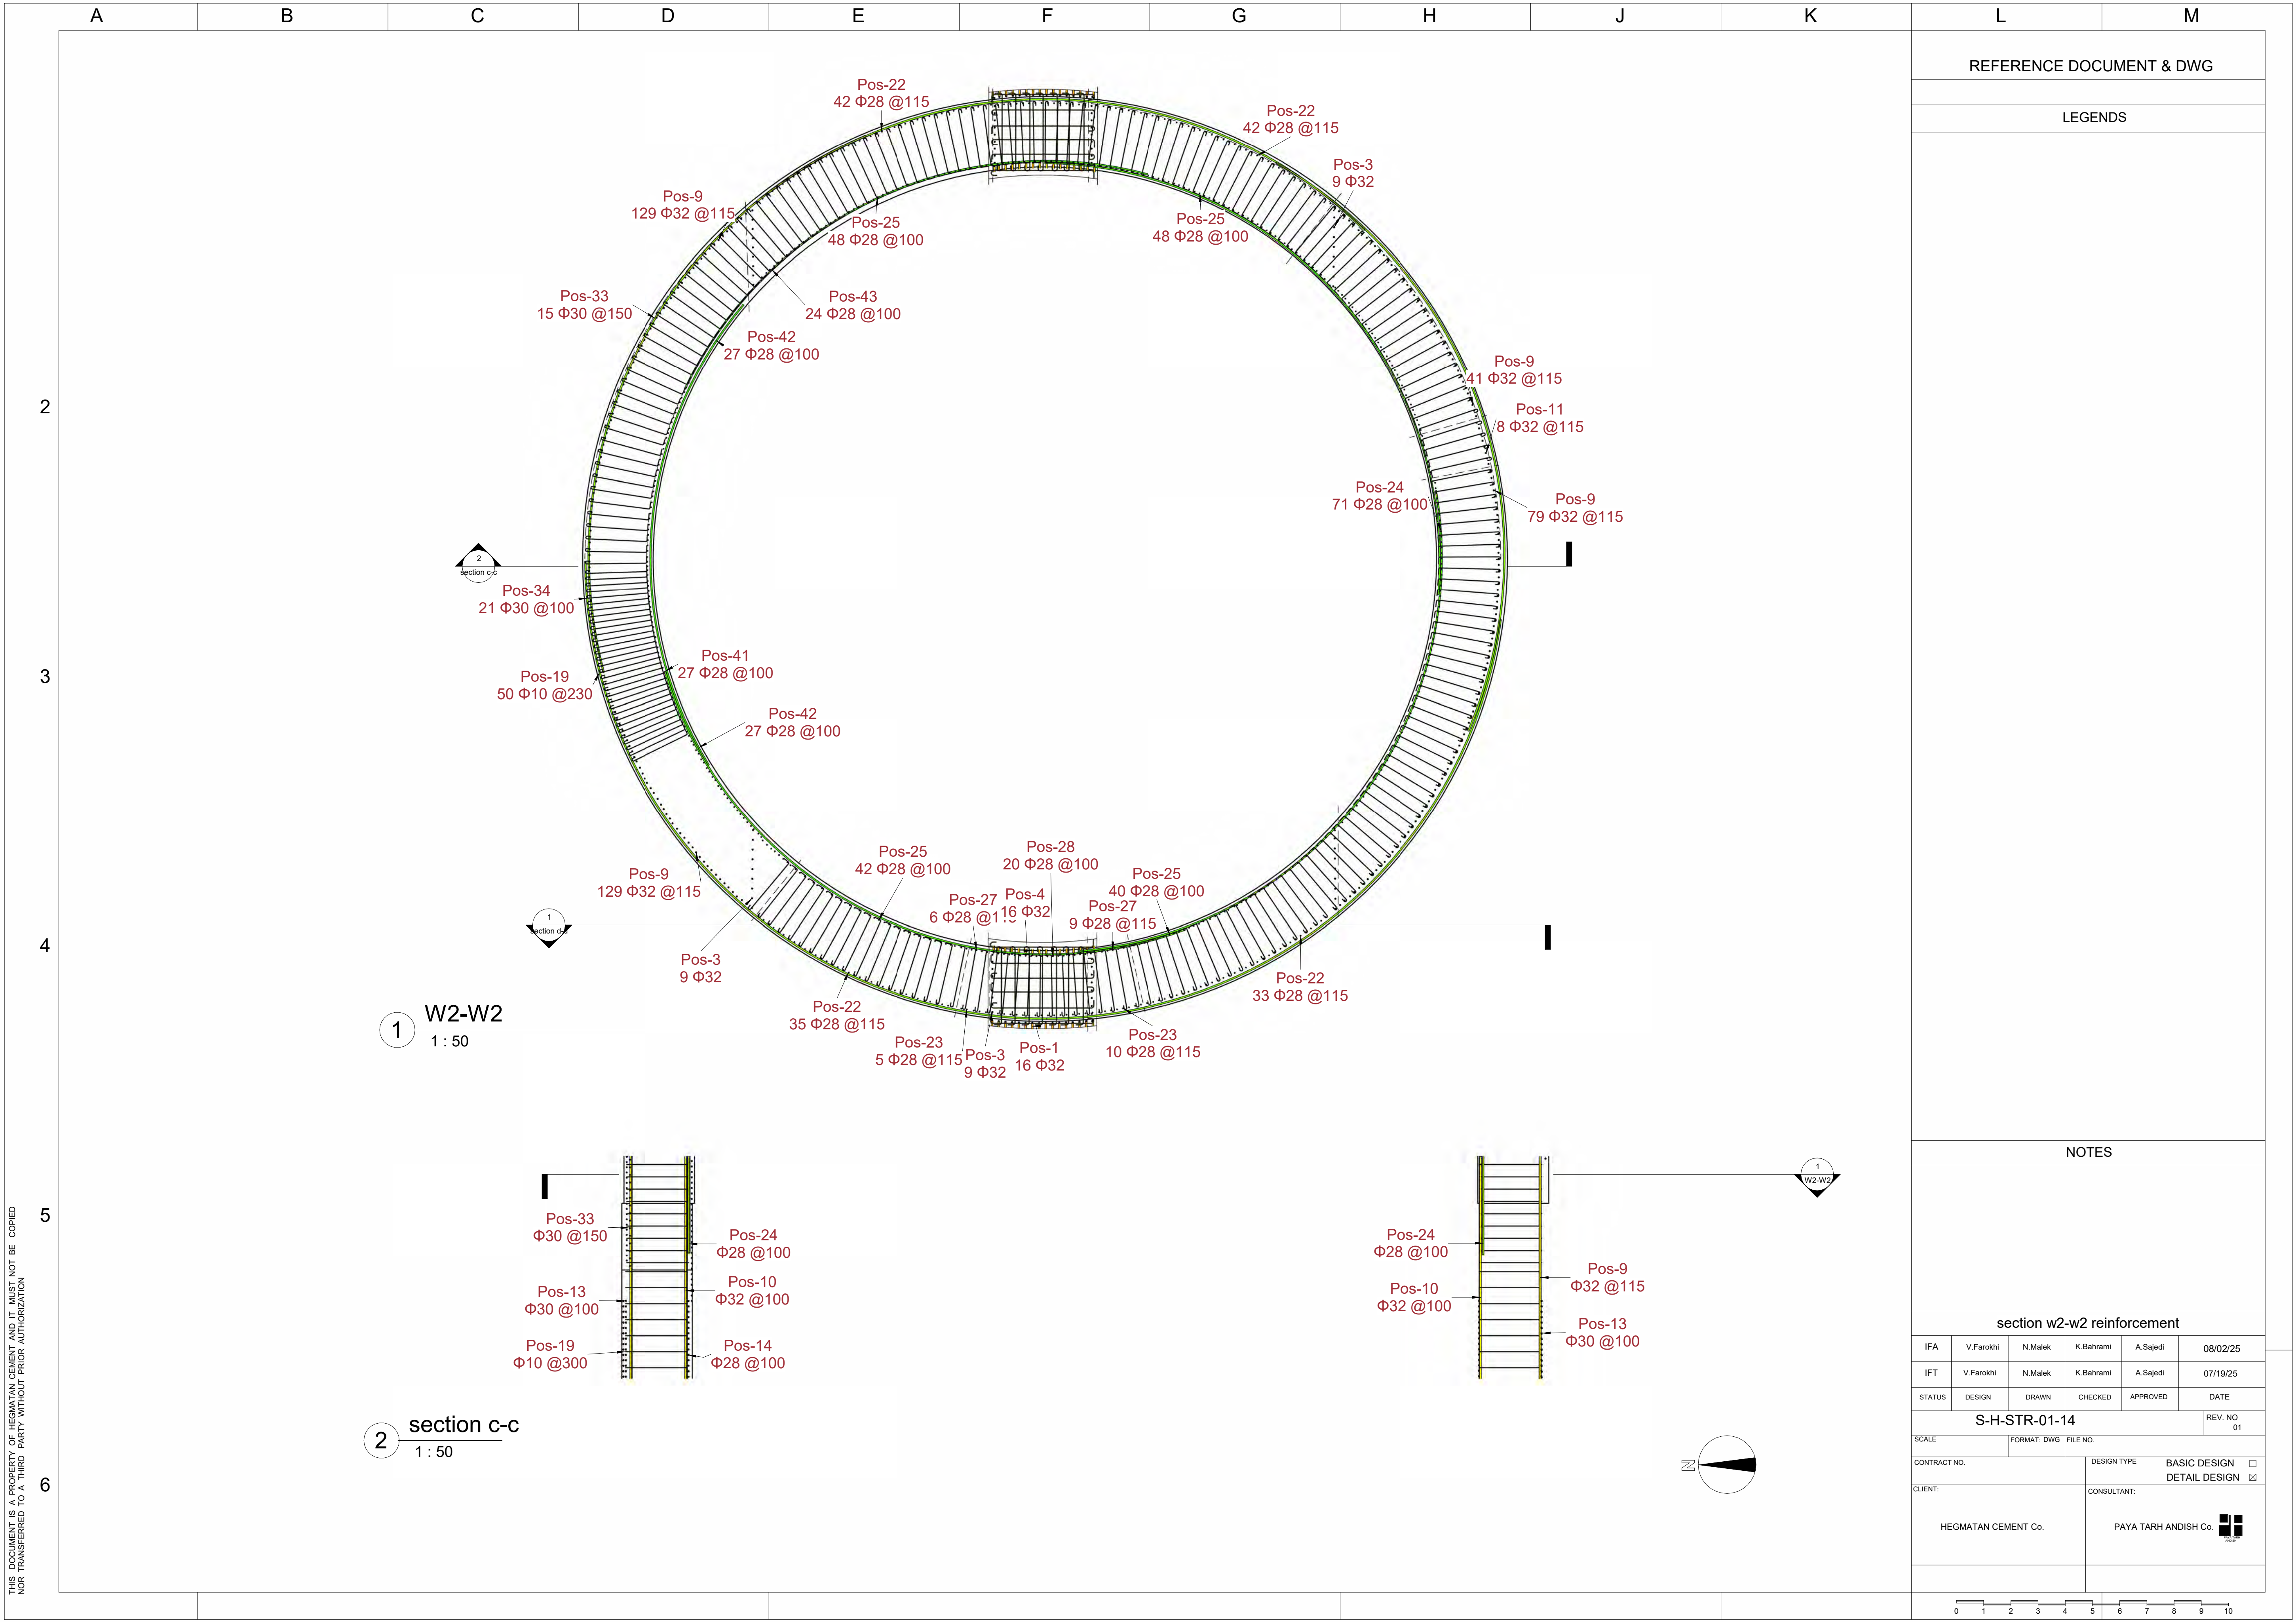

REFERENCE DOCUMENT & DWG					
LEGENDS					
NOTES					
section w2-w2 reinforcement					
IFA	V.Farokhi	N.Malek	K.Bahrami	A.Sajedi	08/02/25
IFT	V.Farokhi	N.Malek	K.Bahrami	A.Sajedi	07/19/25
STATUS	DESIGN	DRAWN	CHECKED	APPROVED	DATE
S-H-STR-01-14					REV. NO 01
SCALE		FORMAT: DWG	FILE NO.		
CONTRACT NO.			DESIGN TYPE		
			BASIC DESIGN ☐		
CLIENT:			CONSULTANT:		
HEGMATAN CEMENT Co.			PAYA TARH ANDISH Co. 		

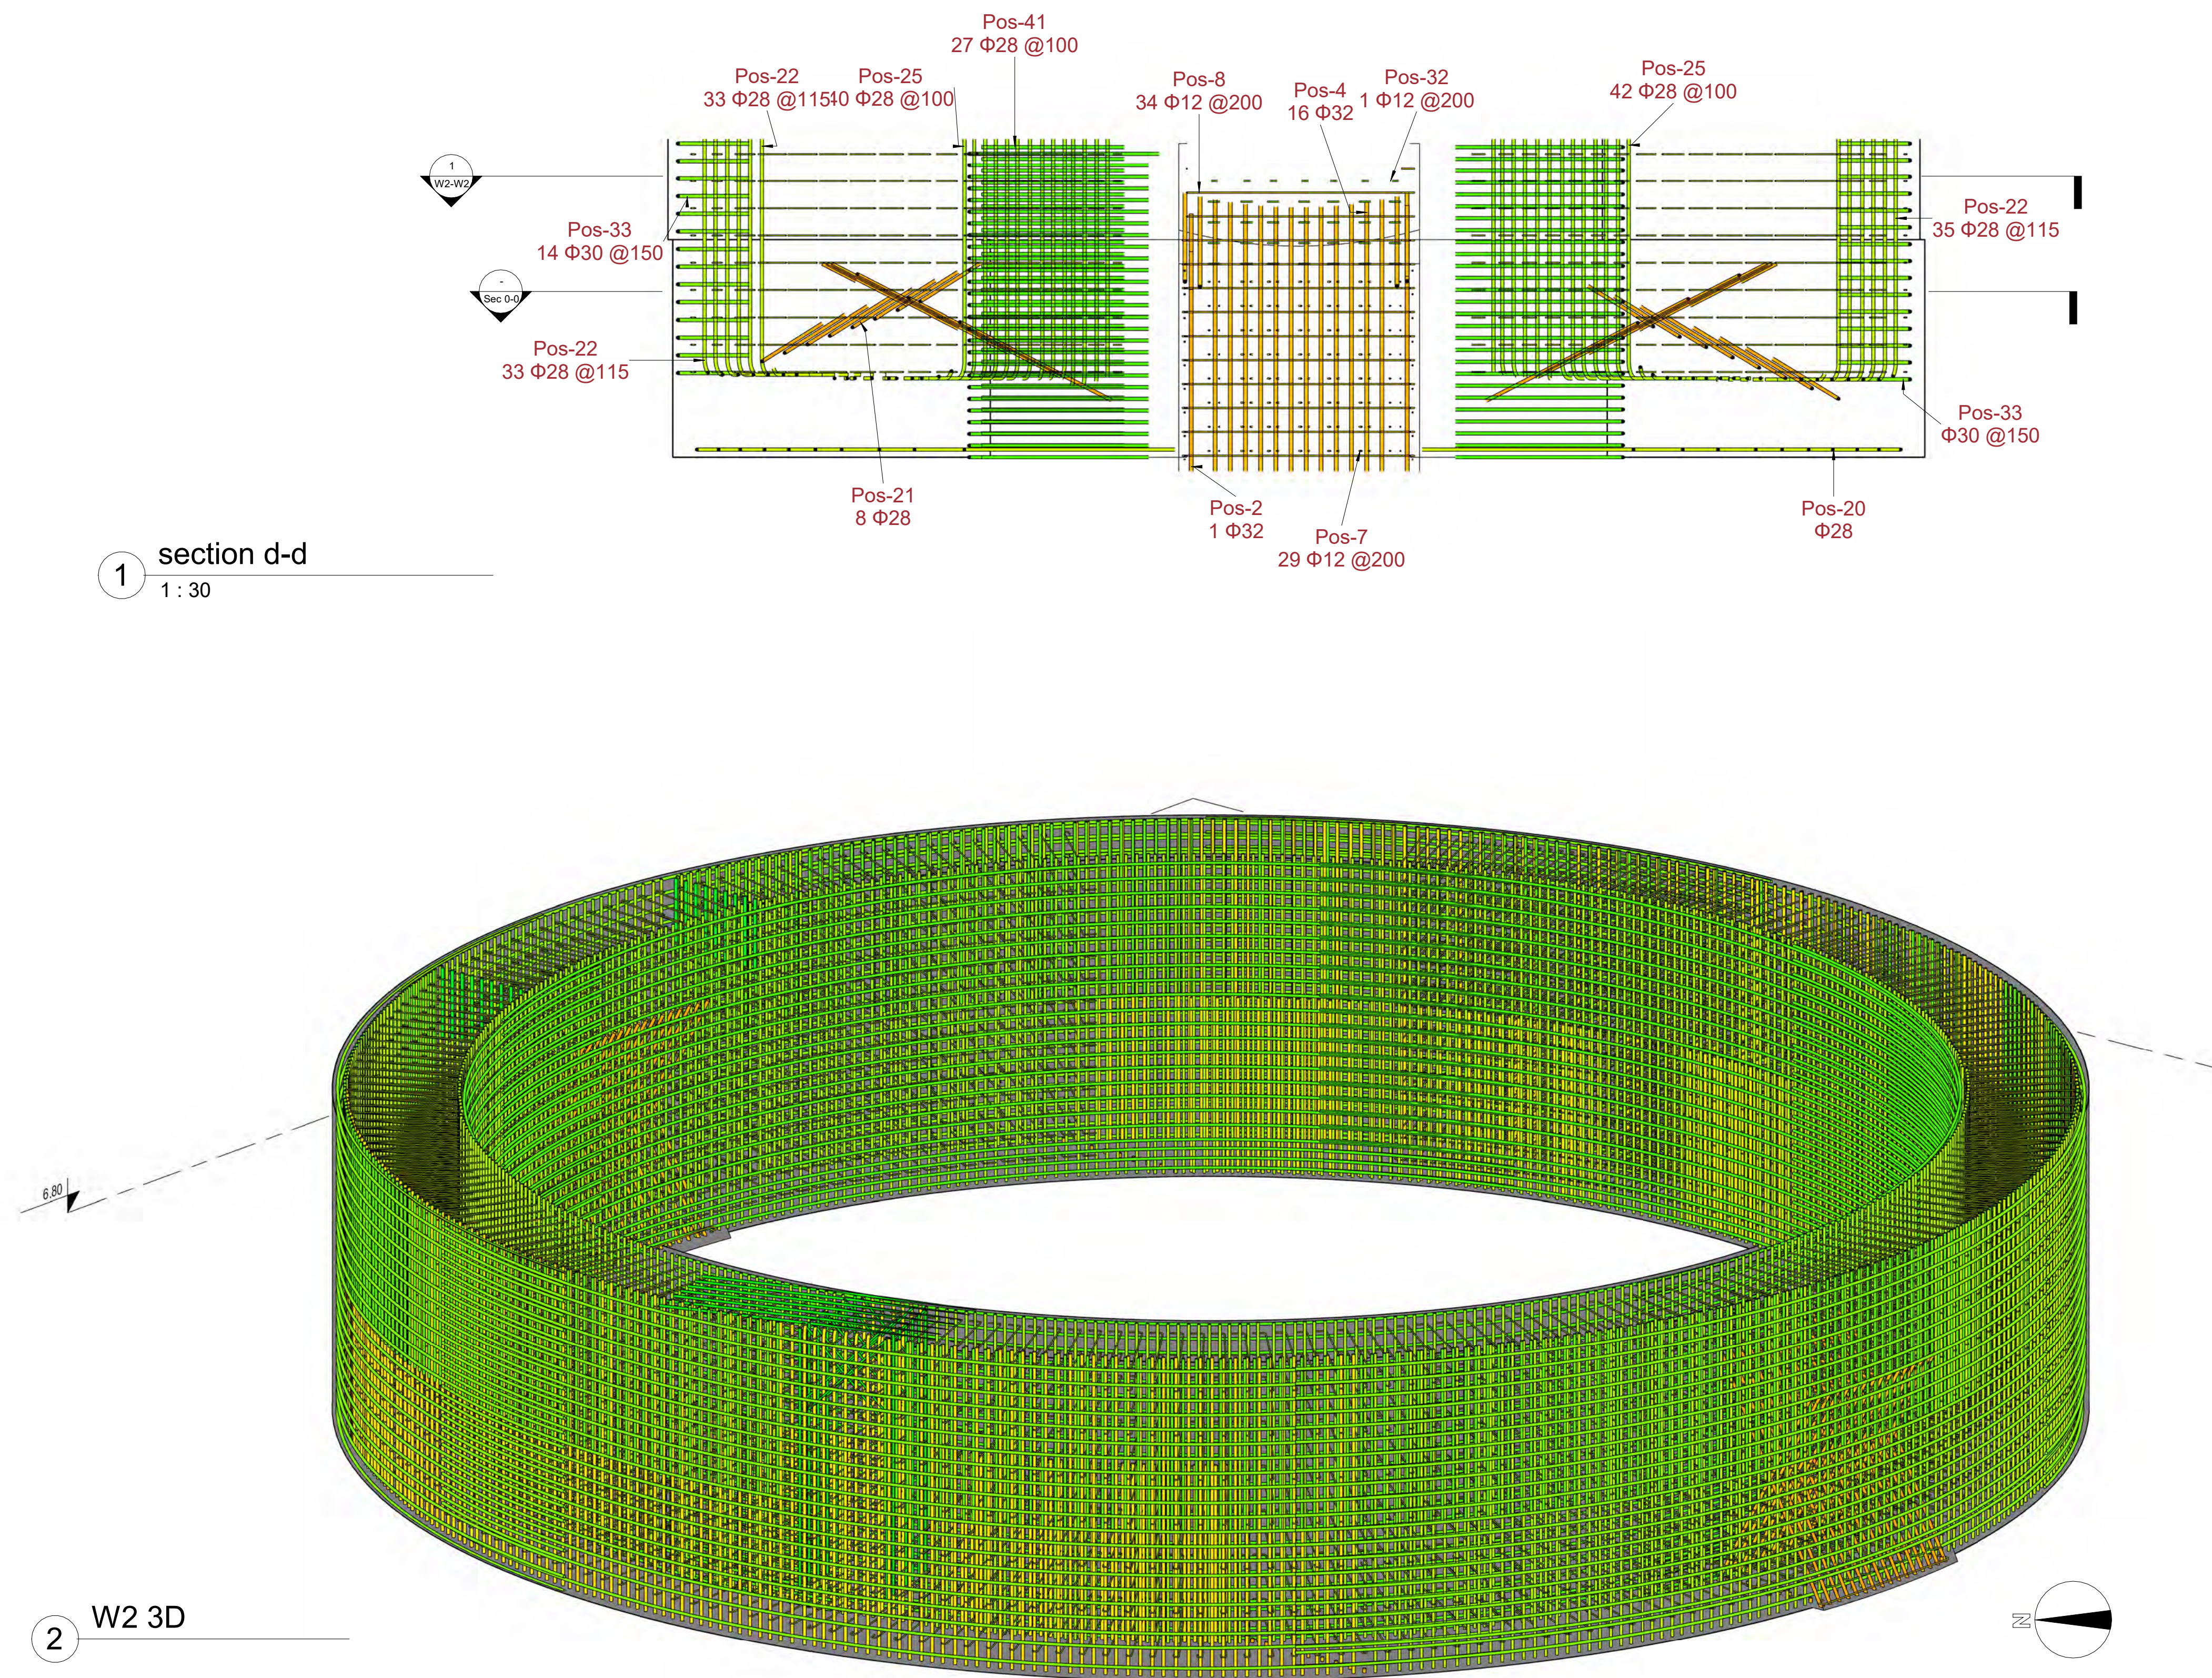

1 section d-d
1 : 30

2 W2 3D

REFERENCE DOCUMENT & DWG

LEGENDS

NOTES

section w2-w2 reinforcement and 3D view

IFA	V.Farokhi	N.Malek	K.Bahrani	Approver	08/02/25
IFT	V.Farokhi	N.Malek	K.Bahrani	Approver	07/19/25
STATUS	DESIGN	DRAWN	CHECKED	APPROVED	DATE

S-H-STR-01-15

REV. NO
01

SCALE

FORMAT: DWG	FILE NO.
-------------	----------

CONTRACT NO.




DESIGN TYPE	BASIC DESIGN	☐
-------------	--------------	--------------------------

[illegible]

	BASE DESIGN	☐
	DETAIL DESIGN	☒

CLIENT:

CONSULTANT:

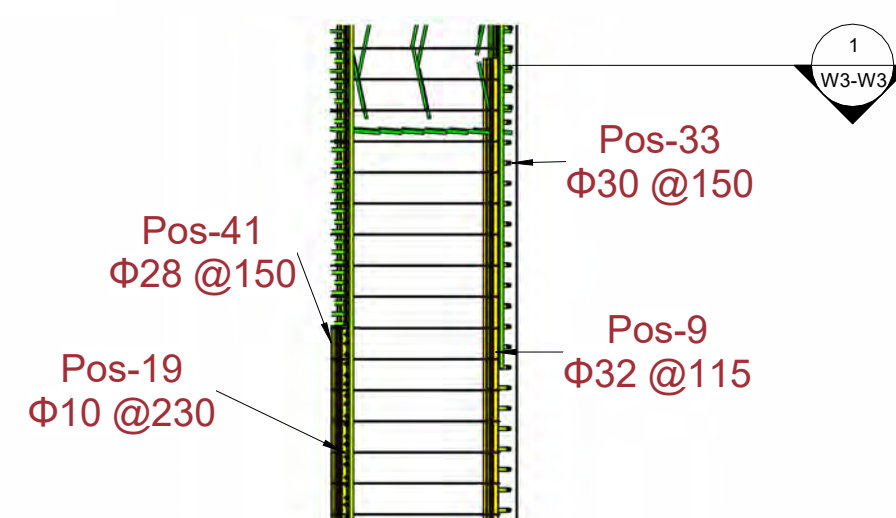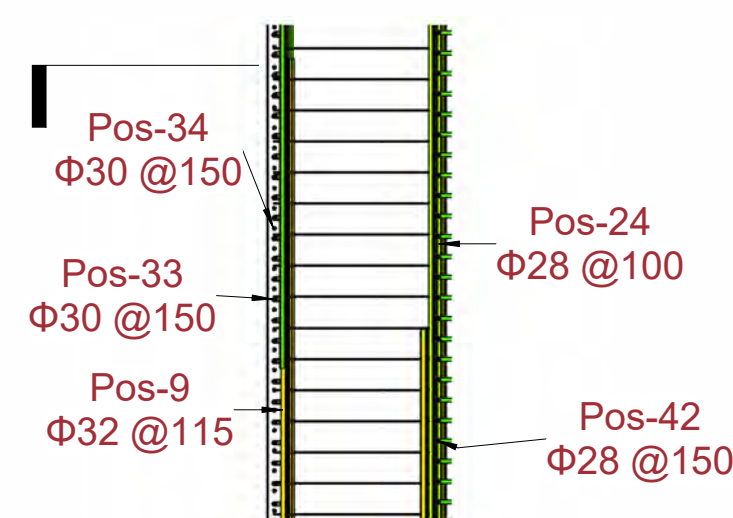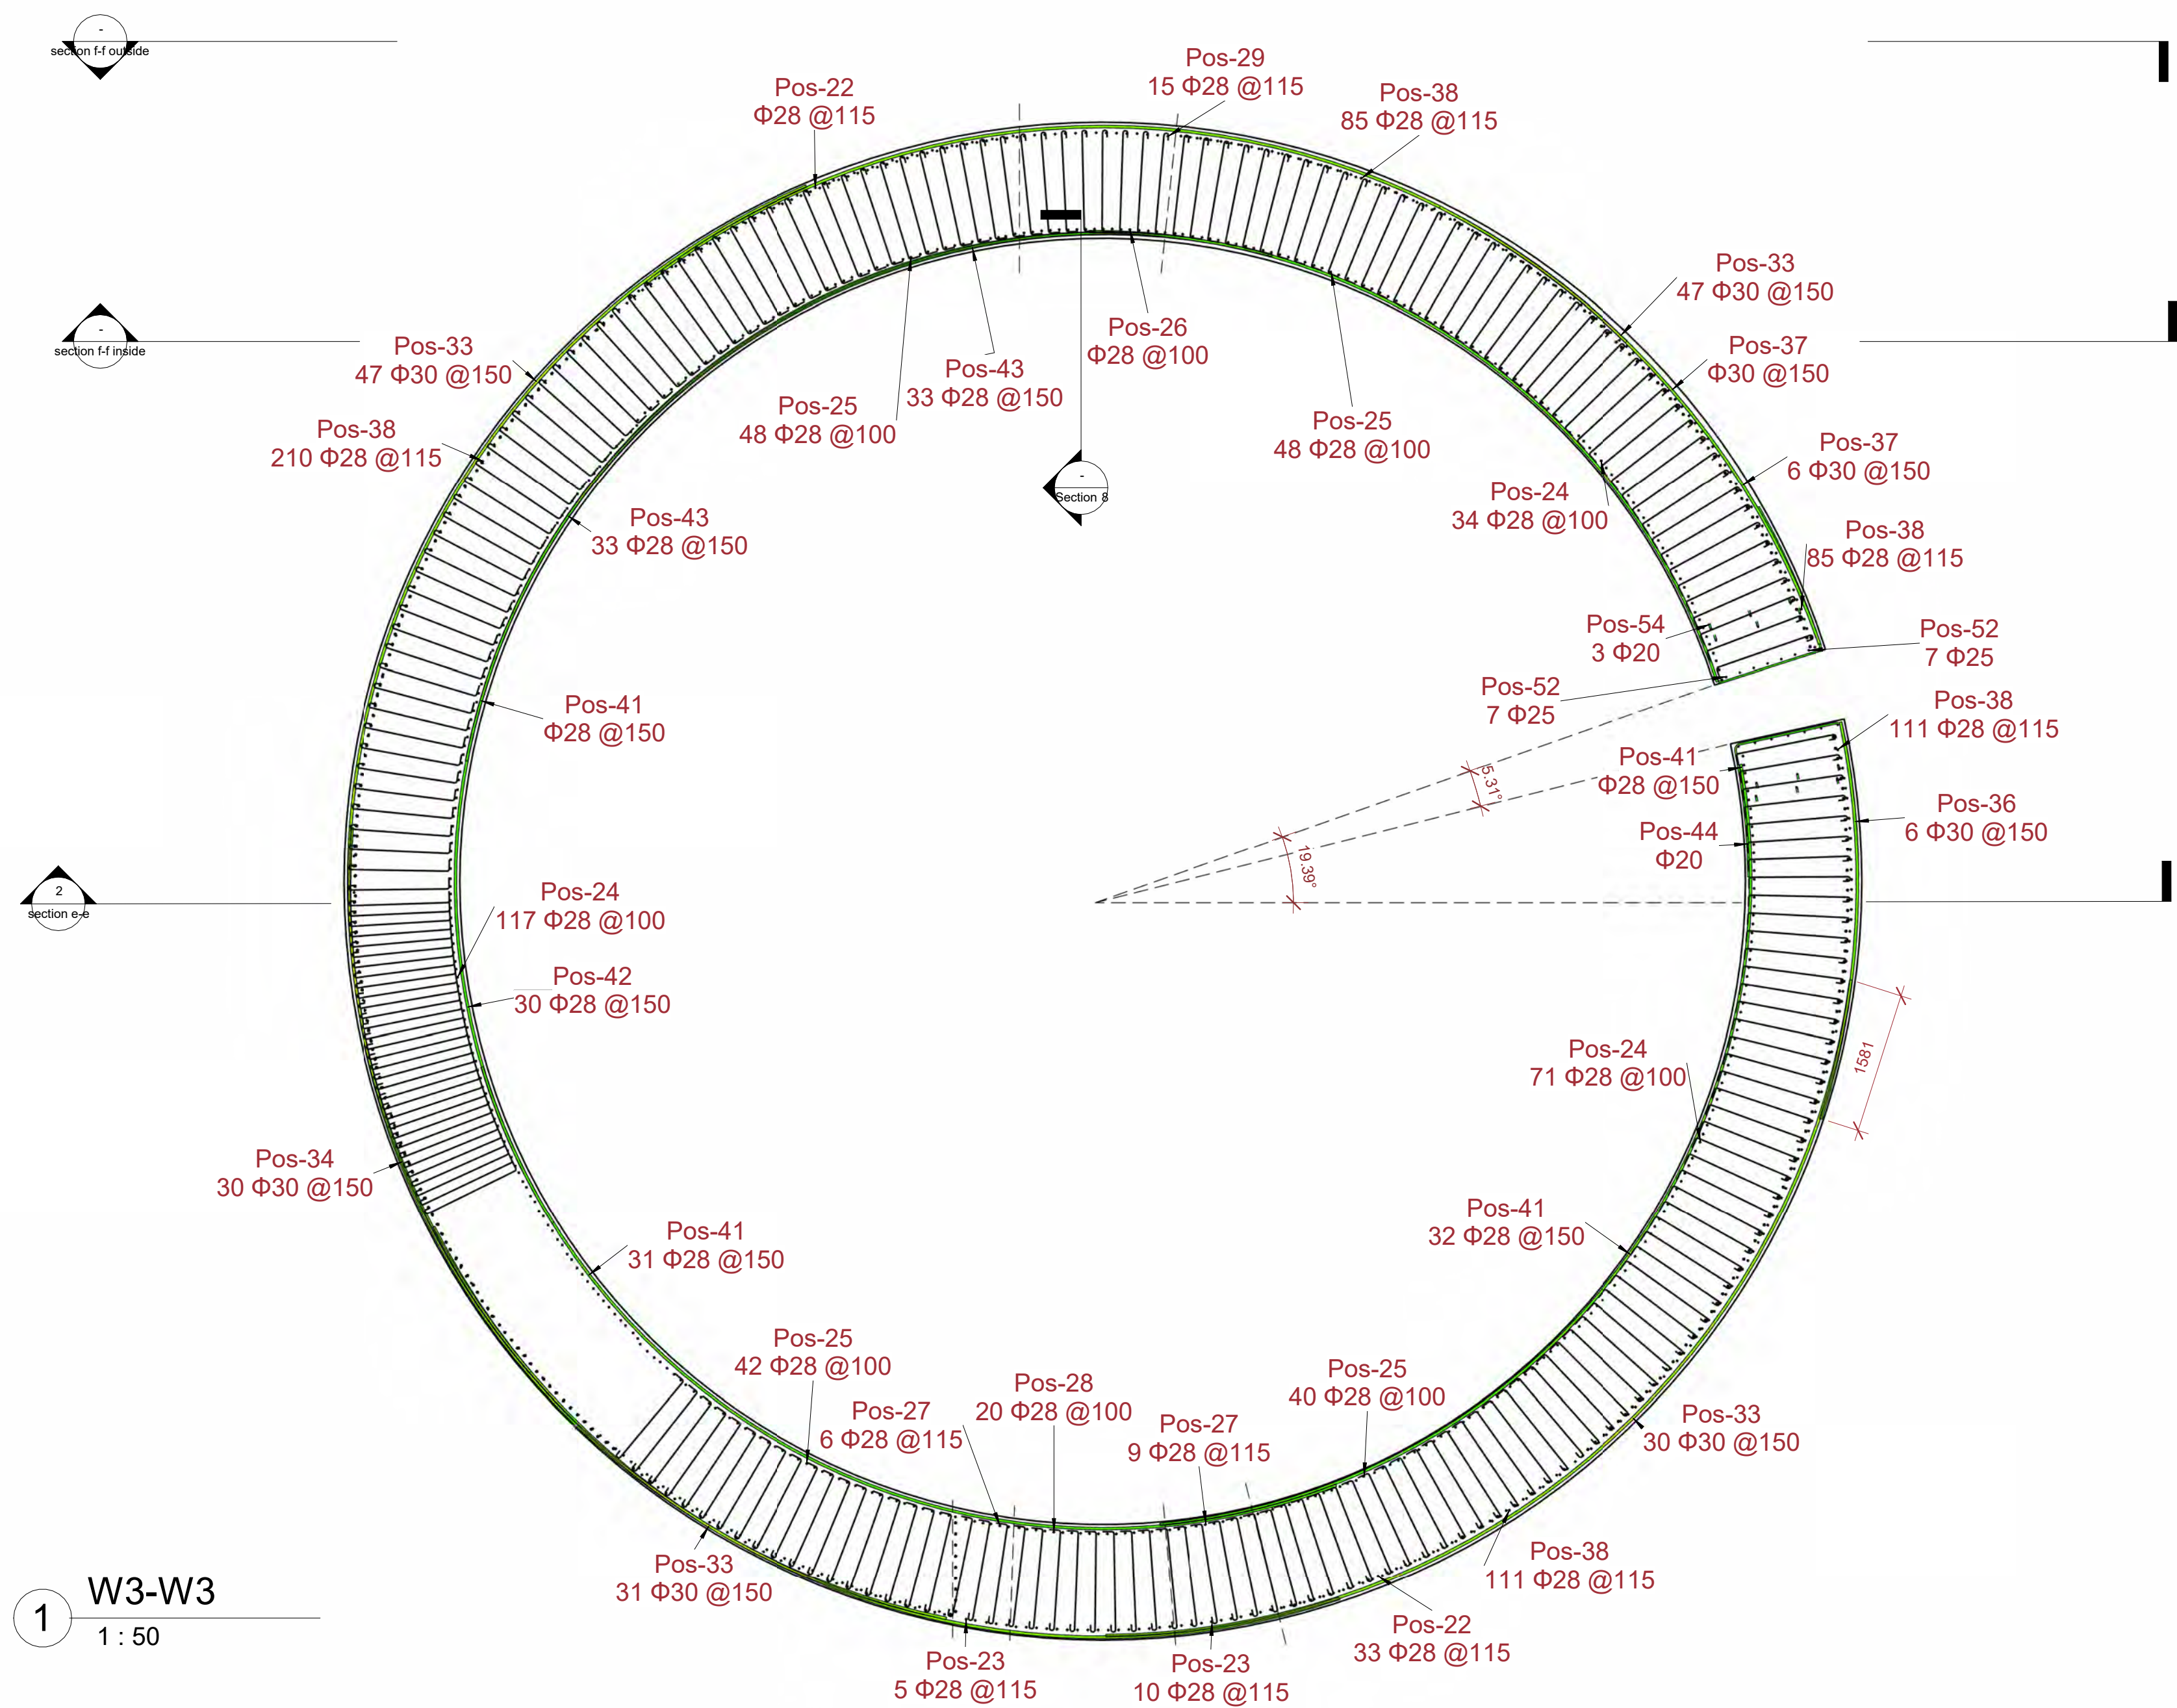

THIS DOCUMENT IS A PROPERTY OF HEGMATAN CEMENT AND IT MUST NOT BE COPIED
NOR TRANSFERRED TO A THIRD PARTY WITHOUT PRIOR AUTHORIZATION

REFERENCE DOCUMENT & DWG

LEGENDS

NOTES

section w3-w3 reinforcement

IFA	V.Farokhi	N.Malek	K.Bahrami	A.Sajedi	08/03/25
IFT	V.Farokhi	N.Malek	K.Bahrami	A.Sajedi	07/19/25
STATUS	DESIGN	DRAWN	CHECKED	APPROVED	DATE

S-H-STR-01-16


REV. NO	01
---------	----

SCALE	FORMAT: DWG	FILE NO.
-------	-------------	----------

CONTRACT NO.	DESIGN TYPE	BASIC DESIGN ☐	STEAM DESIGN ☐
--------------	-------------	---------------------------------------	---------------------------------------

	DETAIL DESIGN ☒
CLIENT:	CONSULTANT:

HEGMATAN CEMENT Co.	PAYA TARH ANDISH Co. 
---------------------	--

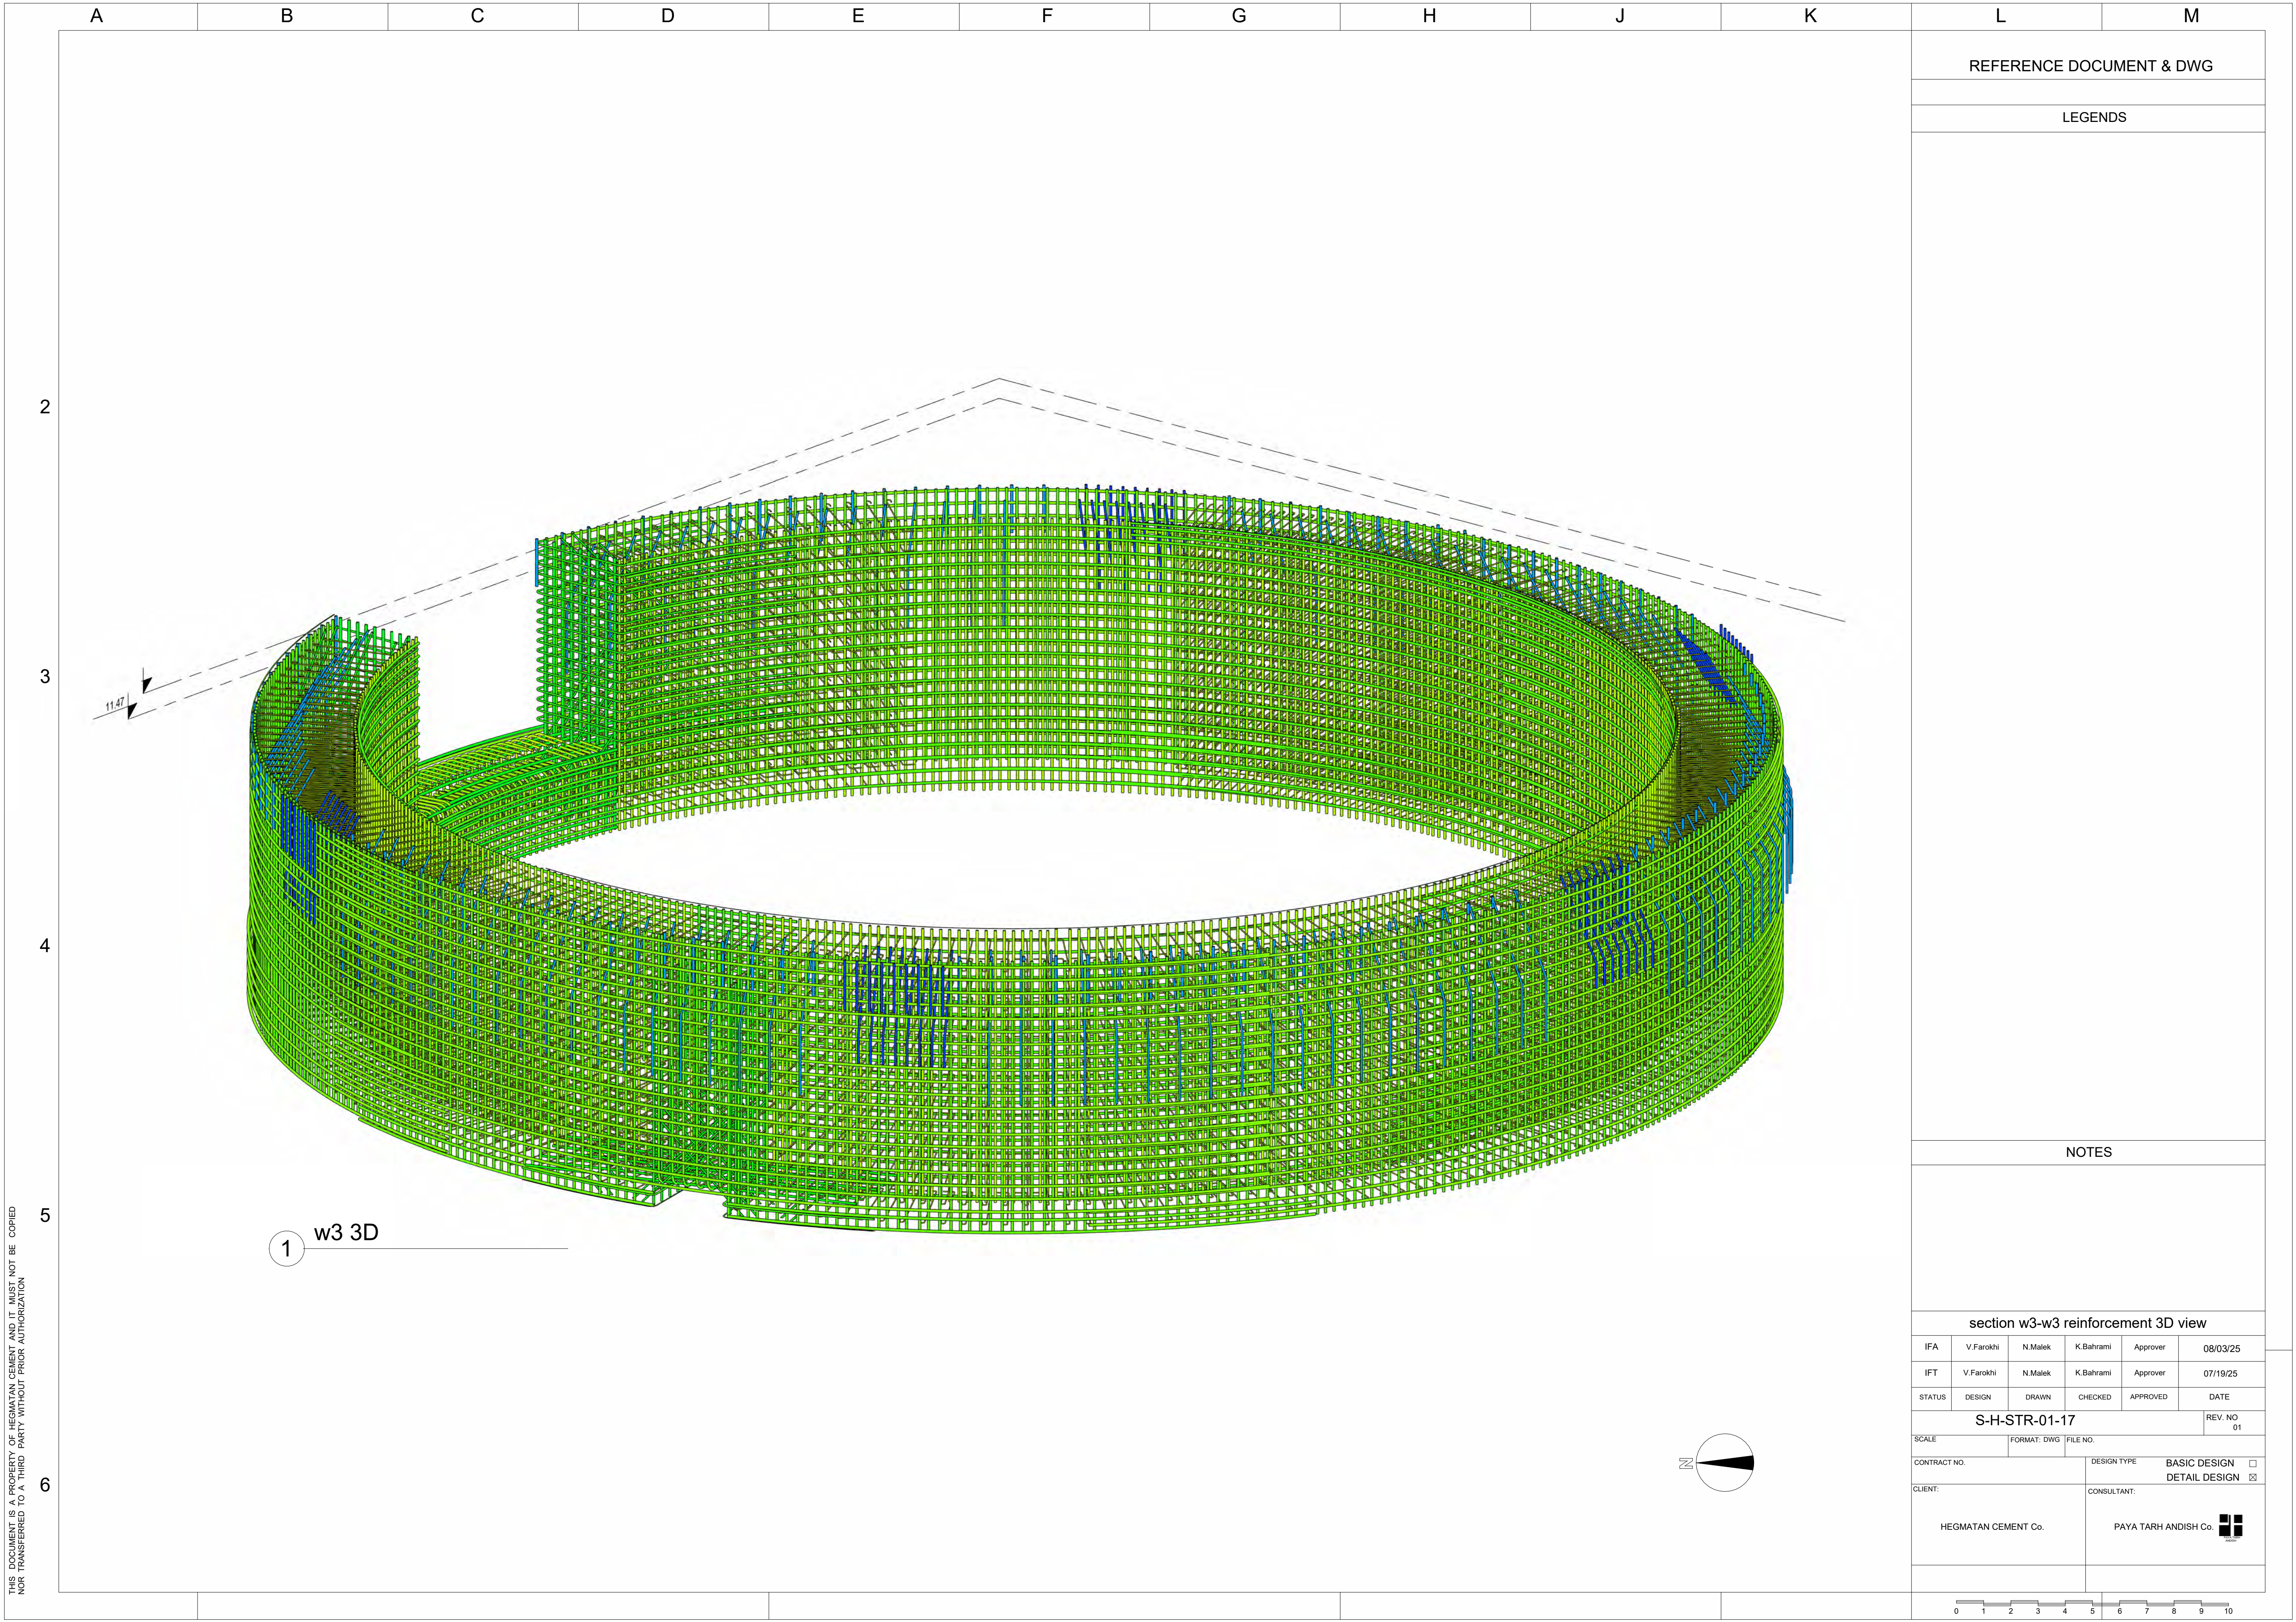

REFERENCE DOCUMENT & DWG					
LEGENDS					
NOTES					
section w3-w3 reinforcement 3D view					
IFA	V.Farokhi	N.Malek	K.Bahrami	Approver	08/03/25
IFT	V.Farokhi	N.Malek	K.Bahrami	Approver	07/19/25
STATUS	DESIGN	DRAWN	CHECKED	APPROVED	DATE
S-H-STR-01-17					REV. NO 01
SCALE		FORMAT: DWG	FILE NO.		
CONTRACT NO.			DESIGN TYPE		
			BASIC DESIGN ☐		
CLIENT:			DETAIL DESIGN ☒		
			CONSULTANT:		
HEGMATAN CEMENT Co.			PAYA TARH ANDISH Co. 		





THIS DOCUMENT IS A PROPERTY OF HEGMATAN CEMENT AND IT MUST NOT BE COPIED
NOR TRANSFERRED TO A THIRD PARTY WITHOUT PRIOR AUTHORIZATION

REFERENCE DOCUMENT & DWG

LEGENDS

NOTES

section w4-w4 reinforcement 3D view

IFA	V.Farokhi	N.Malek	K.Bahrami	A.Sajedi	08/03/25
IFT	V.Farokhi	N.Malek	K.Bahrami	A.Sajedi	07/19/25
STATUS	DESIGN	DRAWN	CHECKED	APPROVED	DATE


S-H-STR-01-19

REV. NO
01

SCALE	FORMAT: DWG	FILE NO.
CONTRACT NO.	DESIGN TYPE	BASIC DESIGN ☐
		DETAIL DESIGN ☒
CLIENT:	CONSULTANT:	
HEGMATAN CEMENT Co.	PAYA TARH ANDISH Co. 	

012345678910

THIS DOCUMENT IS A PROPERTY OF HEGMATAN CEMENT AND IT MUST NOT BE COPIED
NOR TRANSFERRED TO A THIRD PARTY WITHOUT AUTHORIZATION

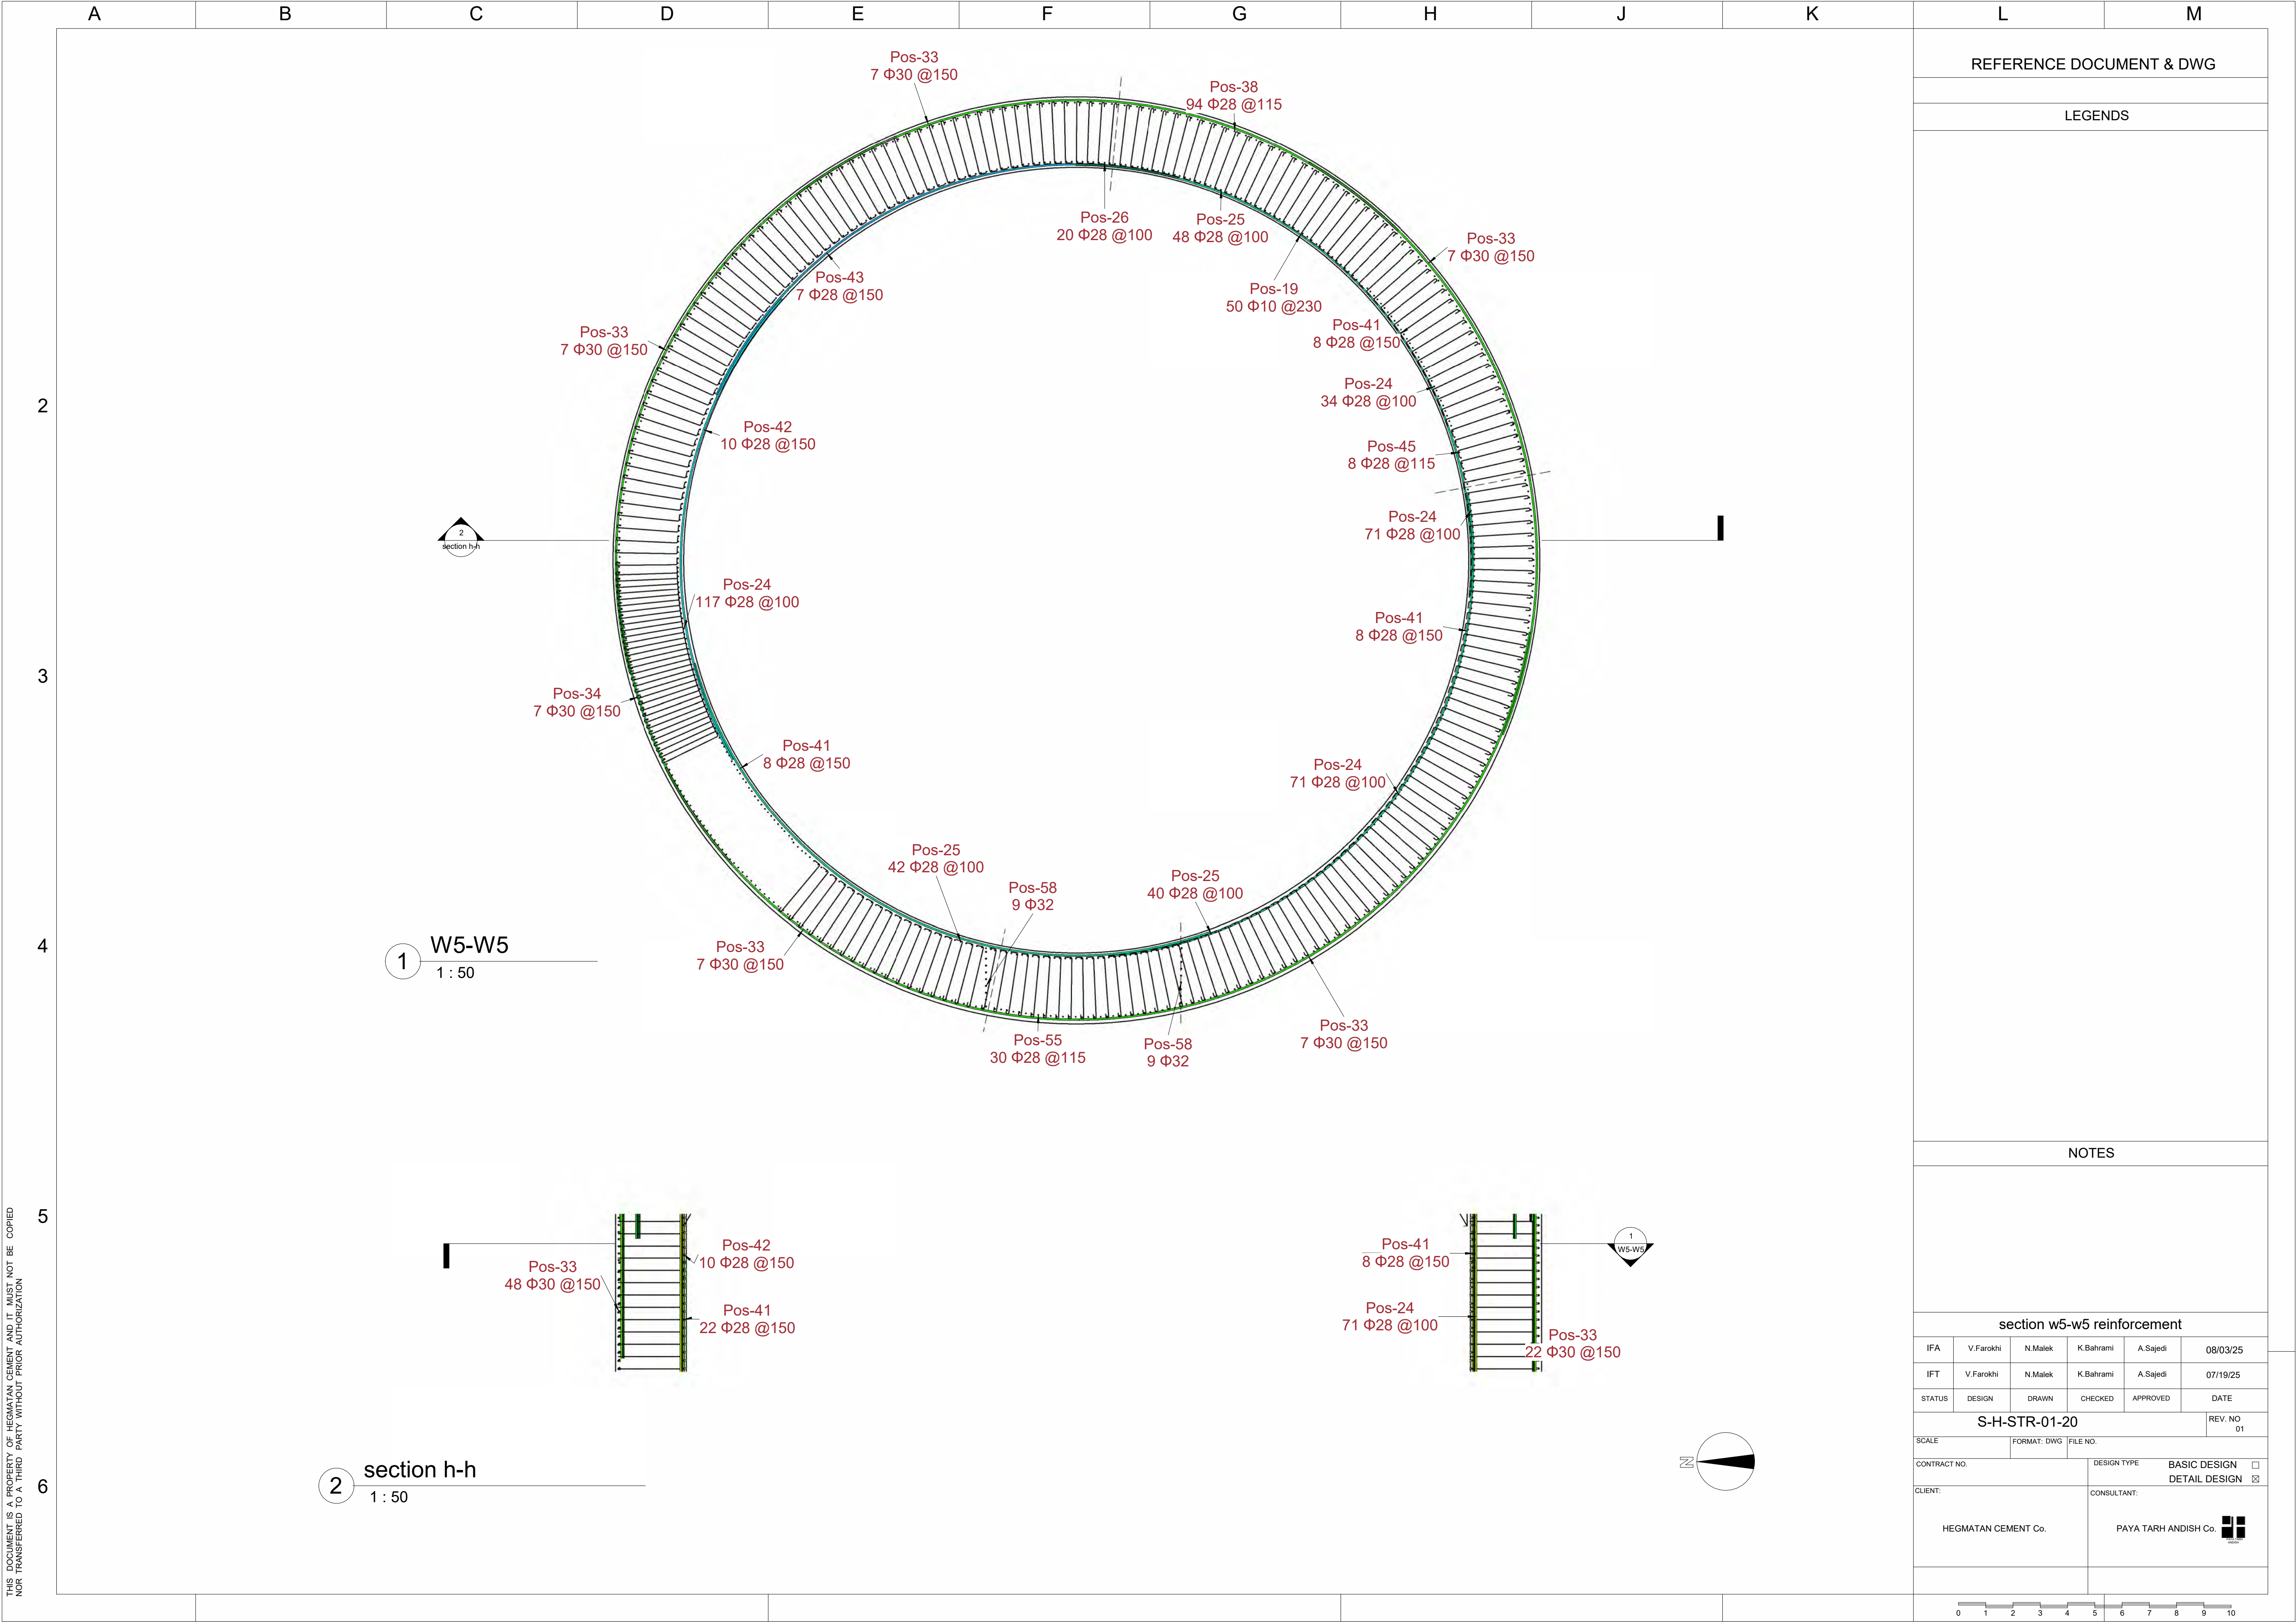

REFERENCE DOCUMENT & DWG


LEGENDS

NOTES

section w5-w5 reinforcement					
IFA	V.Farokhi	N.Malek	K.Bahrami	A.Sajedi	08/03/25
IFT	V.Farokhi	N.Malek	K.Bahrami	A.Sajedi	07/19/25
STATUS	DESIGN	DRAWN	CHECKED	APPROVED	DATE
S-H-STR-01-20					REV. NO 01
SCALE		FORMAT: DWG		FILE NO.	
CONTRACT NO.			DESIGN TYPE BASIC DESIGN ☐ DETAIL DESIGN ☒		
CLIENT: HEGMATAN CEMENT Co.			CONSULTANT: PAYA TARH ANDISH Co.		

012345678910

012345678910

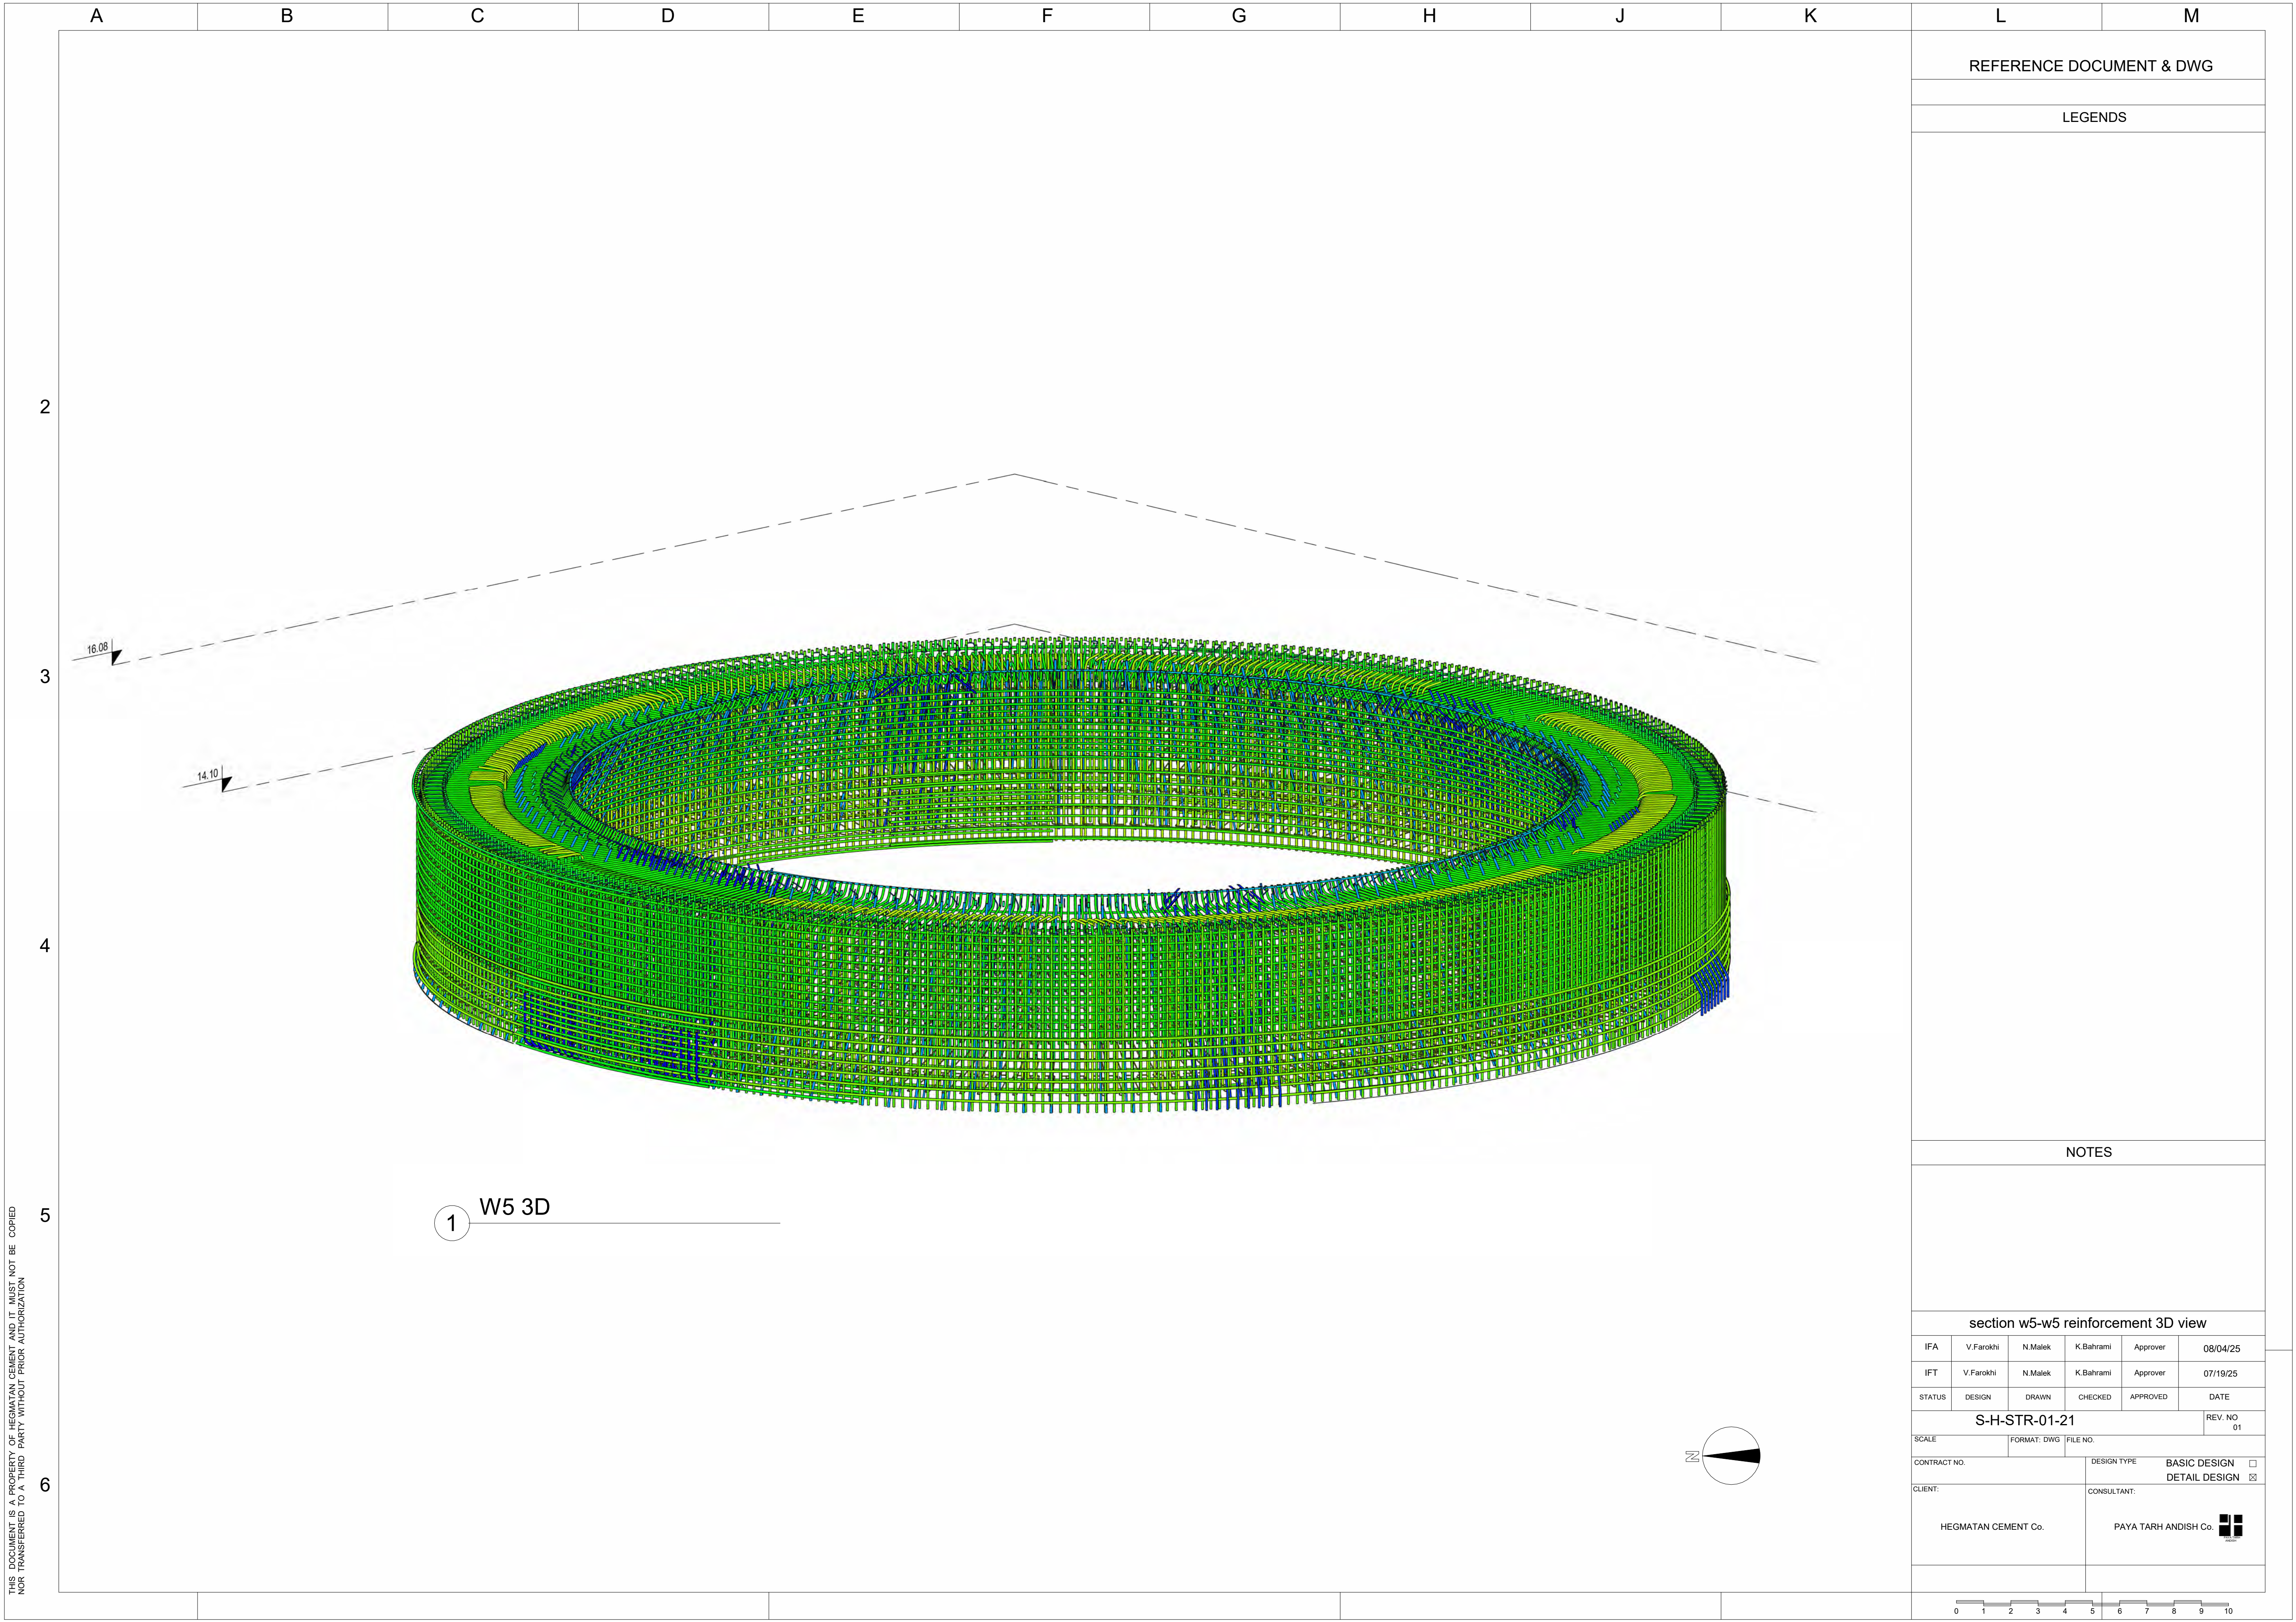

REFERENCE DOCUMENT & DWG

LEGENDS

NOTES

section w5-w5 reinforcement 3D view

IFA	V.Farokhi	N.Malek	K.Bahrami	Approver	08/04/25
IFT	V.Farokhi	N.Malek	K.Bahrami	Approver	07/19/25
STATUS	DESIGN	DRAWN	CHECKED	APPROVED	DATE

S-H-STR-01-21

REV. NO
01

SCALE

FORMAT: DWG

FILE NO.

CONTRACT NO.

DESIGN TYPE

BASIC DESIGN

DETAIL DESIGN

CLIENT:


HEGMATAN CEMENT Co.

CONSULTANT:


PAYA TARH ANDISH Co.

0 1 2 3 4 5 6 7 8 9 10



THIS DOCUMENT IS A PROPERTY OF HEGMATAN CEMENT AND IT MUST NOT BE COPIED
NOR TRANSFERRED TO A THIRD PARTY WITHOUT PRIOR AUTHORIZATION

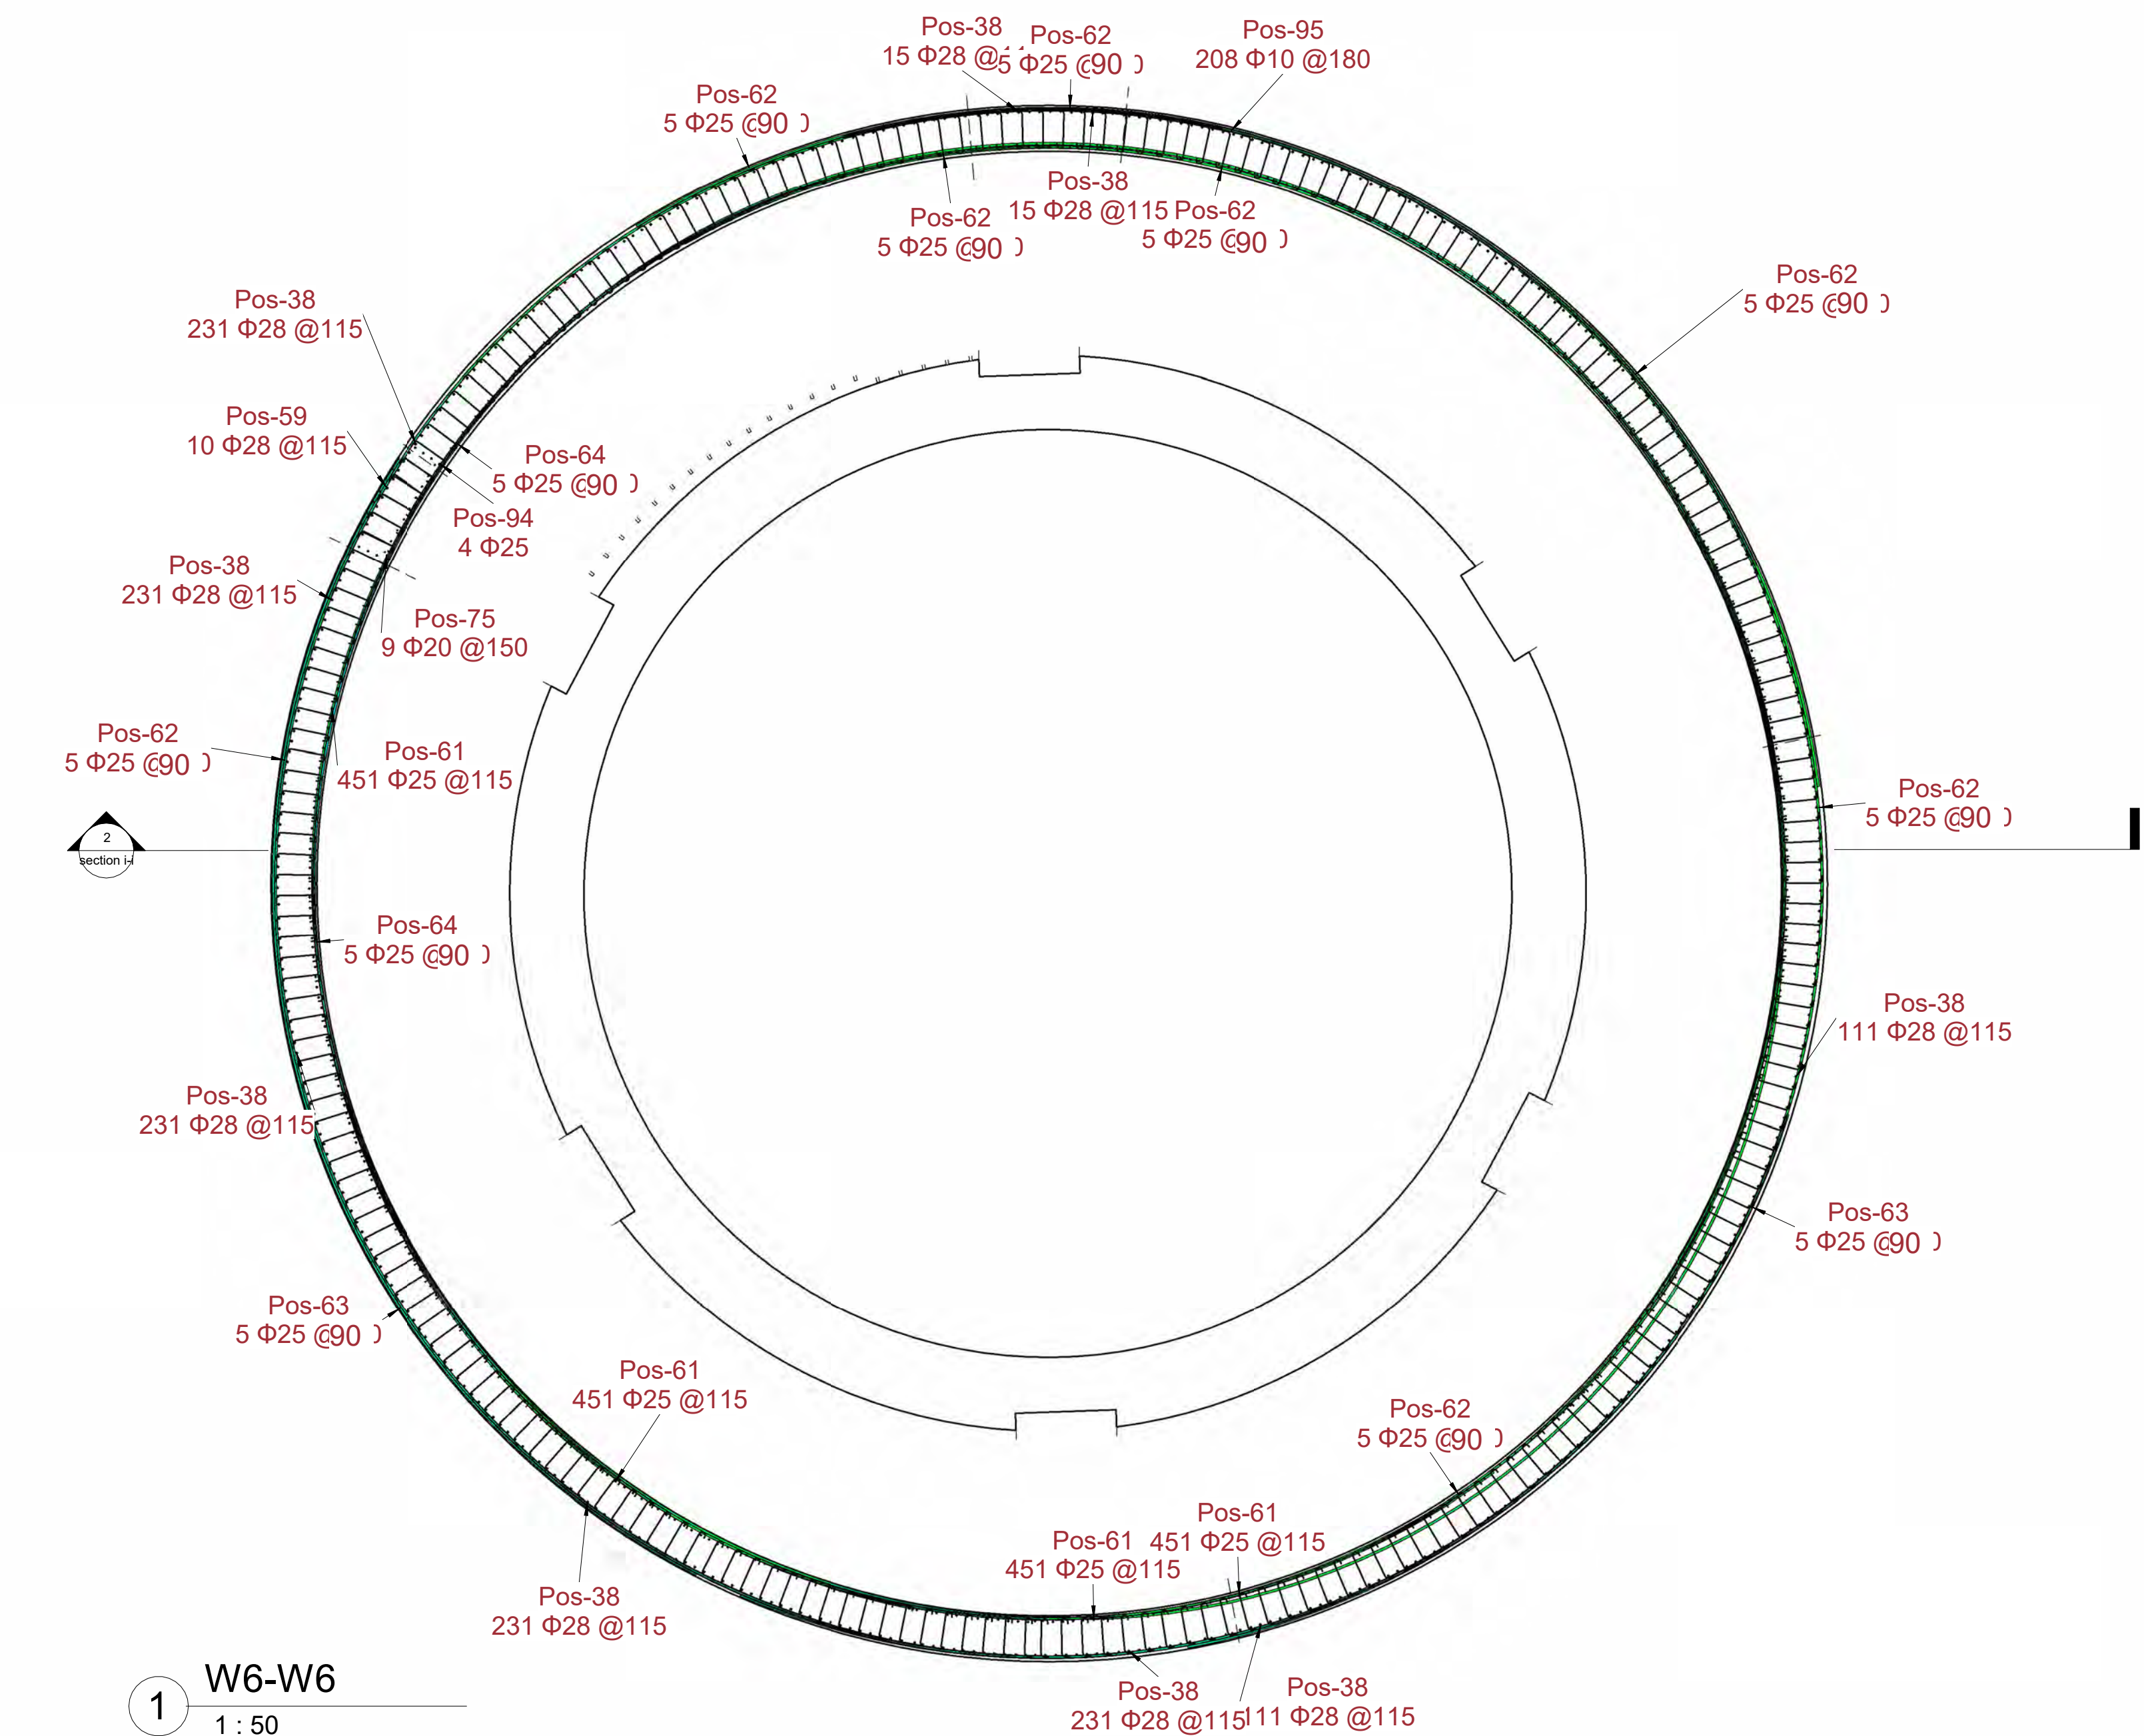

1 W6-W6
1 : 50

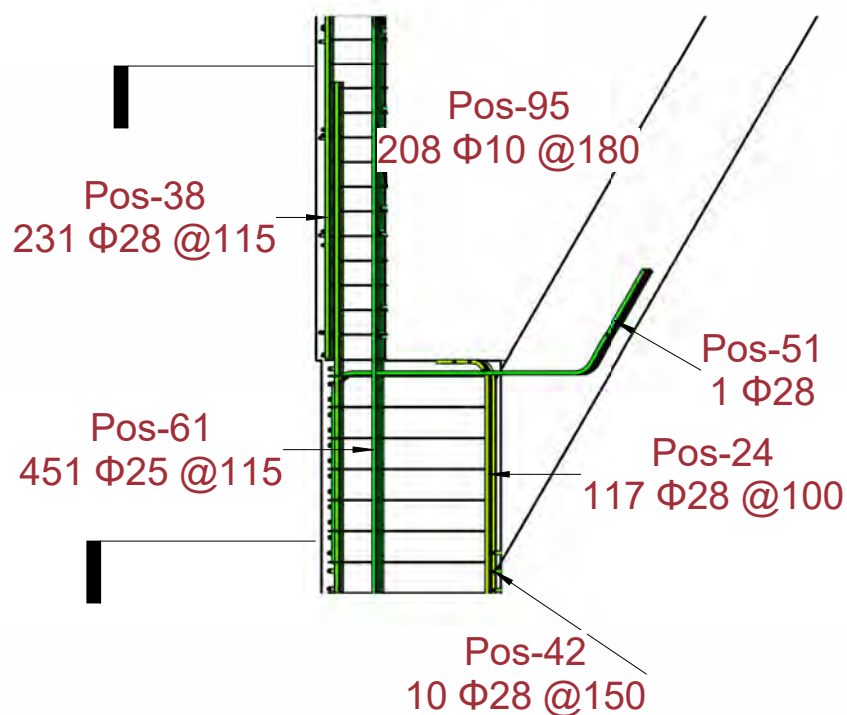

2 section i-i
1 : 50

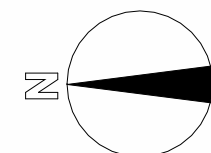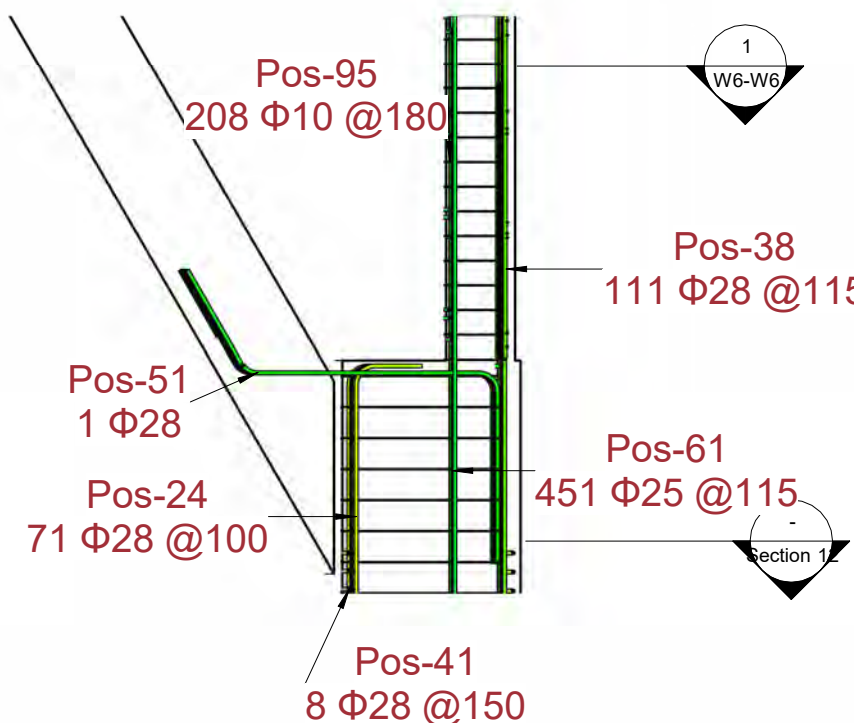

REFERENCE DOCUMENT & DWG

LEGENDS

NOTES

section w6-w6 reinforcement

IFA	V.Farokhi	N.Malek	K.Bahrami	A.Sajedi	08/04/25
IFT	V.Farokhi	N.Malek	K.Bahrami	A.Sajedi	07/19/25
STATUS	DESIGN	DRAWN	CHECKED	APPROVED	DATE

S-H-STR-01-22

REV. NO
01

SCALE	FORMAT: DWG	FILE NO.
-------	-------------	----------

CONTRACT NO.	DESIGN TYPE	BASIC DESIGN ☐
--------------	-------------	---------------------------------------

CLIENT:	CONSULTANT:	DETAIL DESIGN ☒
---------	-------------	---

HEGMATAN CEMENT Co.

PAYA TARH ANDISH Co.




0 1 2 3 4 5 6 7 8 9 10

THIS DOCUMENT IS A PROPERTY OF HEGMATAN CEMENT AND IT MUST NOT BE COPIED
NOR TRANSFERRED TO A THIRD PARTY WITHOUT AUTHORIZATION

1

W6 3D

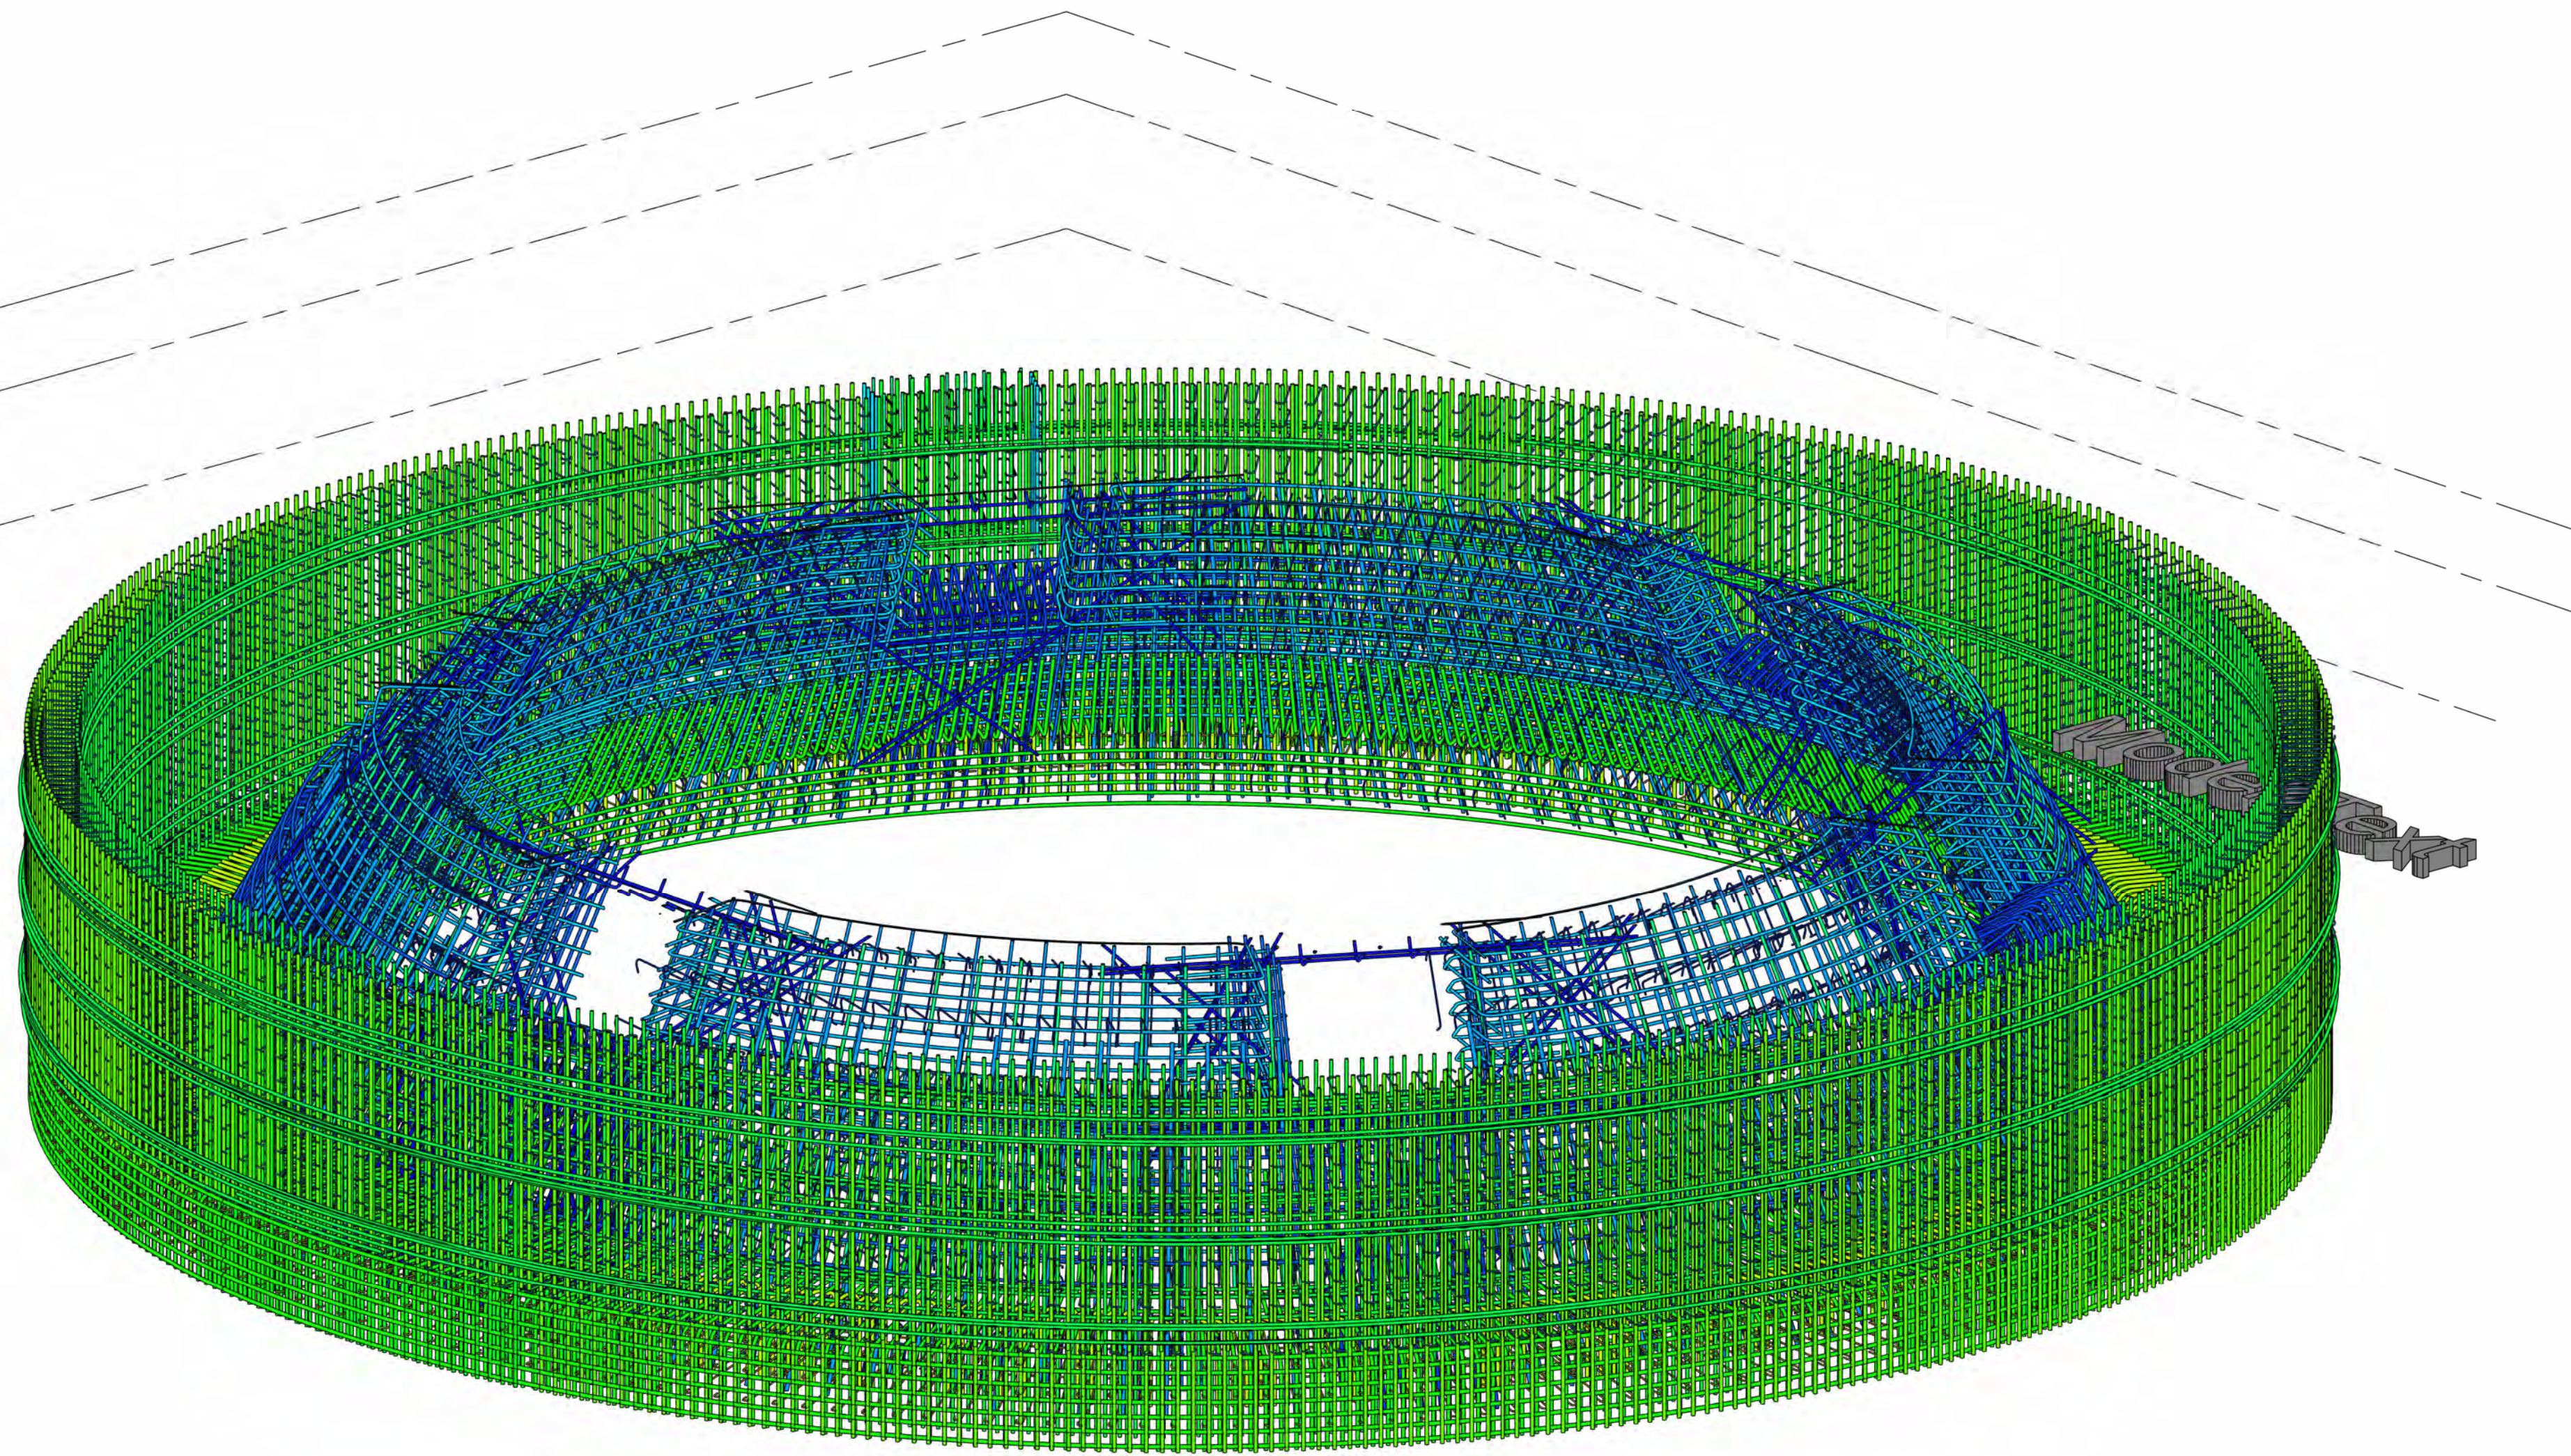

REFERENCE DOCUMENT & DWG

LEGENDS

NOTES

section w6-w6 reinforcement 3D view

IFA	V.Farokhi	N.Malek	K.Bahrami	A.Sajedi	08/04/25
IFT	V.Farokhi	N.Malek	K.Bahrami	A.Sajedi	07/19/25
STATUS	DESIGN	DRAWN	CHECKED	APPROVED	DATE

S-H-STR-01-23

REV. NO

SCALE	FORMAT: DWG	FILE NO.
-------	-------------	----------

CONTRACT NO.	DESIGN TYPE
--------------	-------------

BASIC DESIGN ☐

DETAIL DESIGN ☒


CLIENT:	CONSULTANT:
---------	-------------

HEGMATAN CEMENT Co.

PAYA TARH ANDISH Co.



0 1 2 3 4 5 6 7 8 9 10

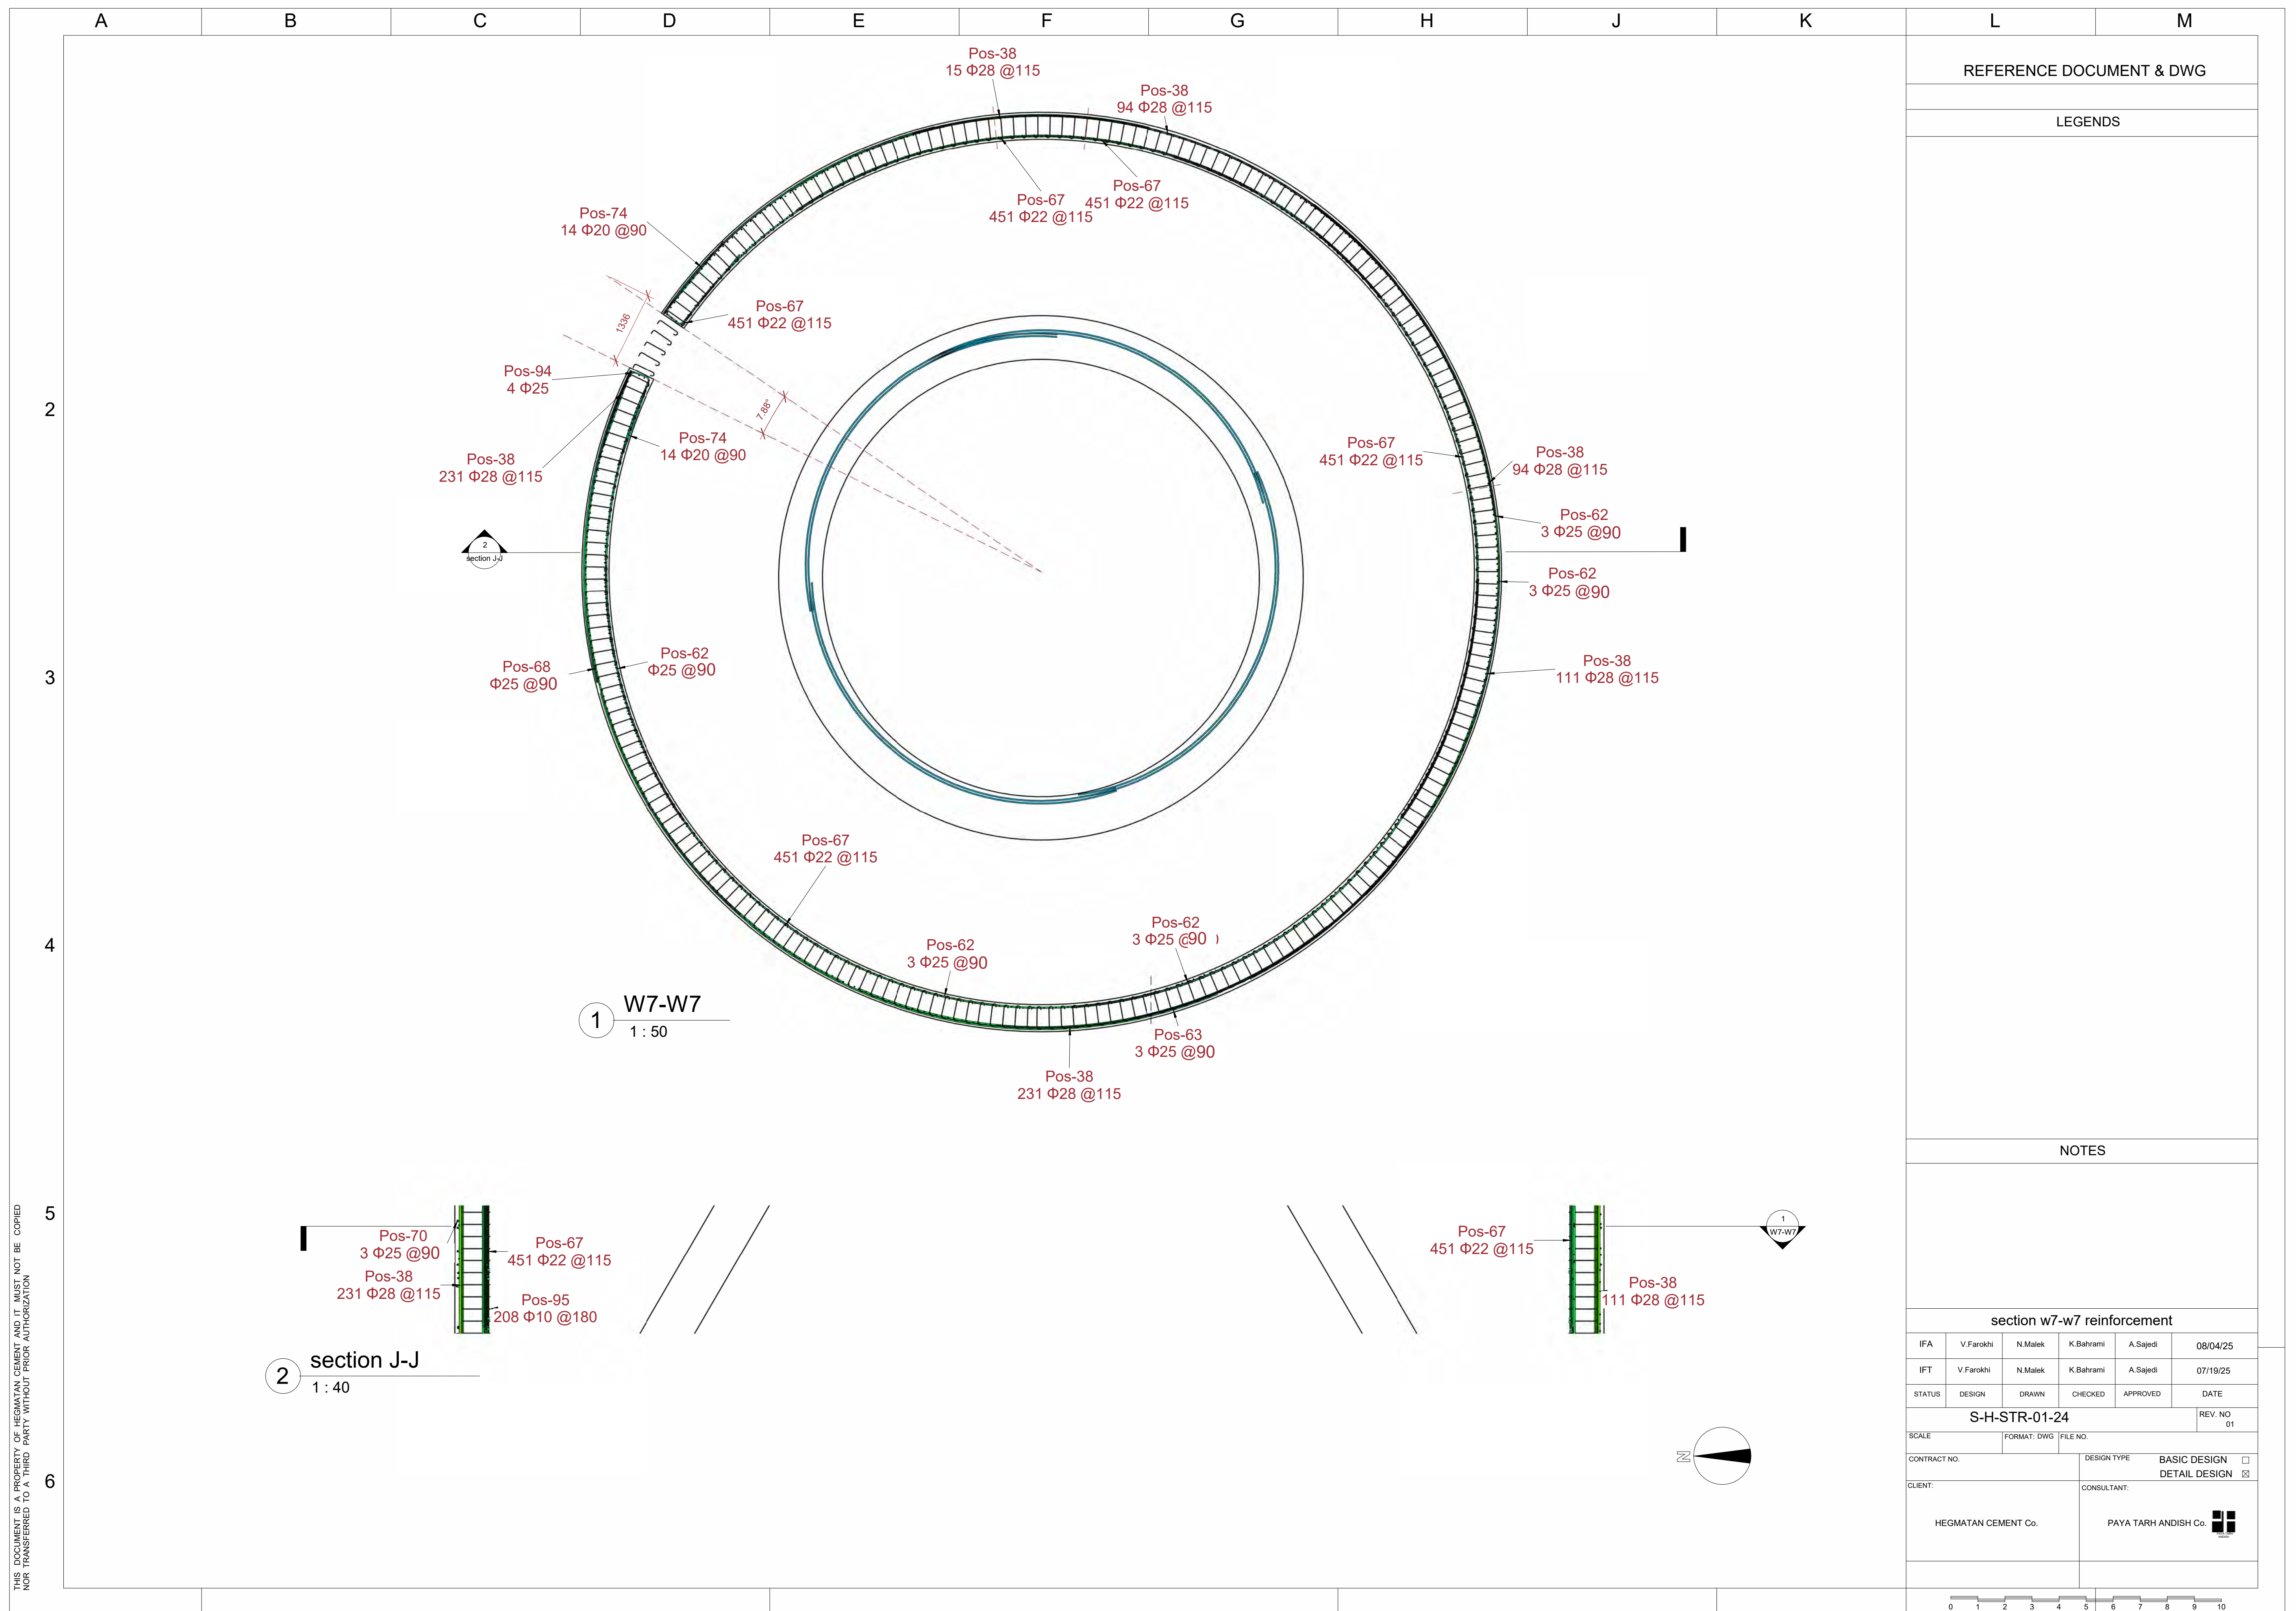

THIS DOCUMENT IS A PROPERTY OF HEGMATAN CEMENT AND IT MUST NOT BE COPIED
NOR TRANSFERRED TO A THIRD PARTY WITHOUT AUTHORIZATION

A

B

C

D

E

F

G

H

J

K

L

M

REFERENCE DOCUMENT & DWG

LEGENDS

NOTES

section w7-w7 reinforcement 3D view

IFA	V.Farokhi	N.Malek	K.Bahrami	A.Sajedi	08/04/25
-----	-----------	---------	-----------	----------	----------

IFT	V.Farokhi	N.Malek	K.Bahrami	A.Sajedi	07/19/25
-----	-----------	---------	-----------	----------	----------

STATUS	DESIGN	DRAWN	CHECKED	APPROVED	DATE
--------	--------	-------	---------	----------	------

S-H-STR-01-25					REV. NO 01
---------------	--	--	--	--	---------------

SCALE	FORMAT: DWG	FILE NO.
-------	-------------	----------

CONTRACT NO.	DESIGN TYPE
--------------	-------------

CLIENT:	CONSULTANT:
---------	-------------

HEGMATAN CEMENT Co.

PAYA TARH ANDISH Co.



0 1 2 3 4 5 6 7 8 9 10

2

3


4

5


6

1

W7 3D

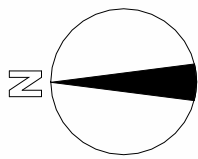

THIS DOCUMENT IS A PROPERTY OF HEGMATAN CEMENT AND IT MUST NOT BE COPIED
NOR TRANSFERRED TO A THIRD PARTY WITHOUT PRIOR AUTHORIZATION

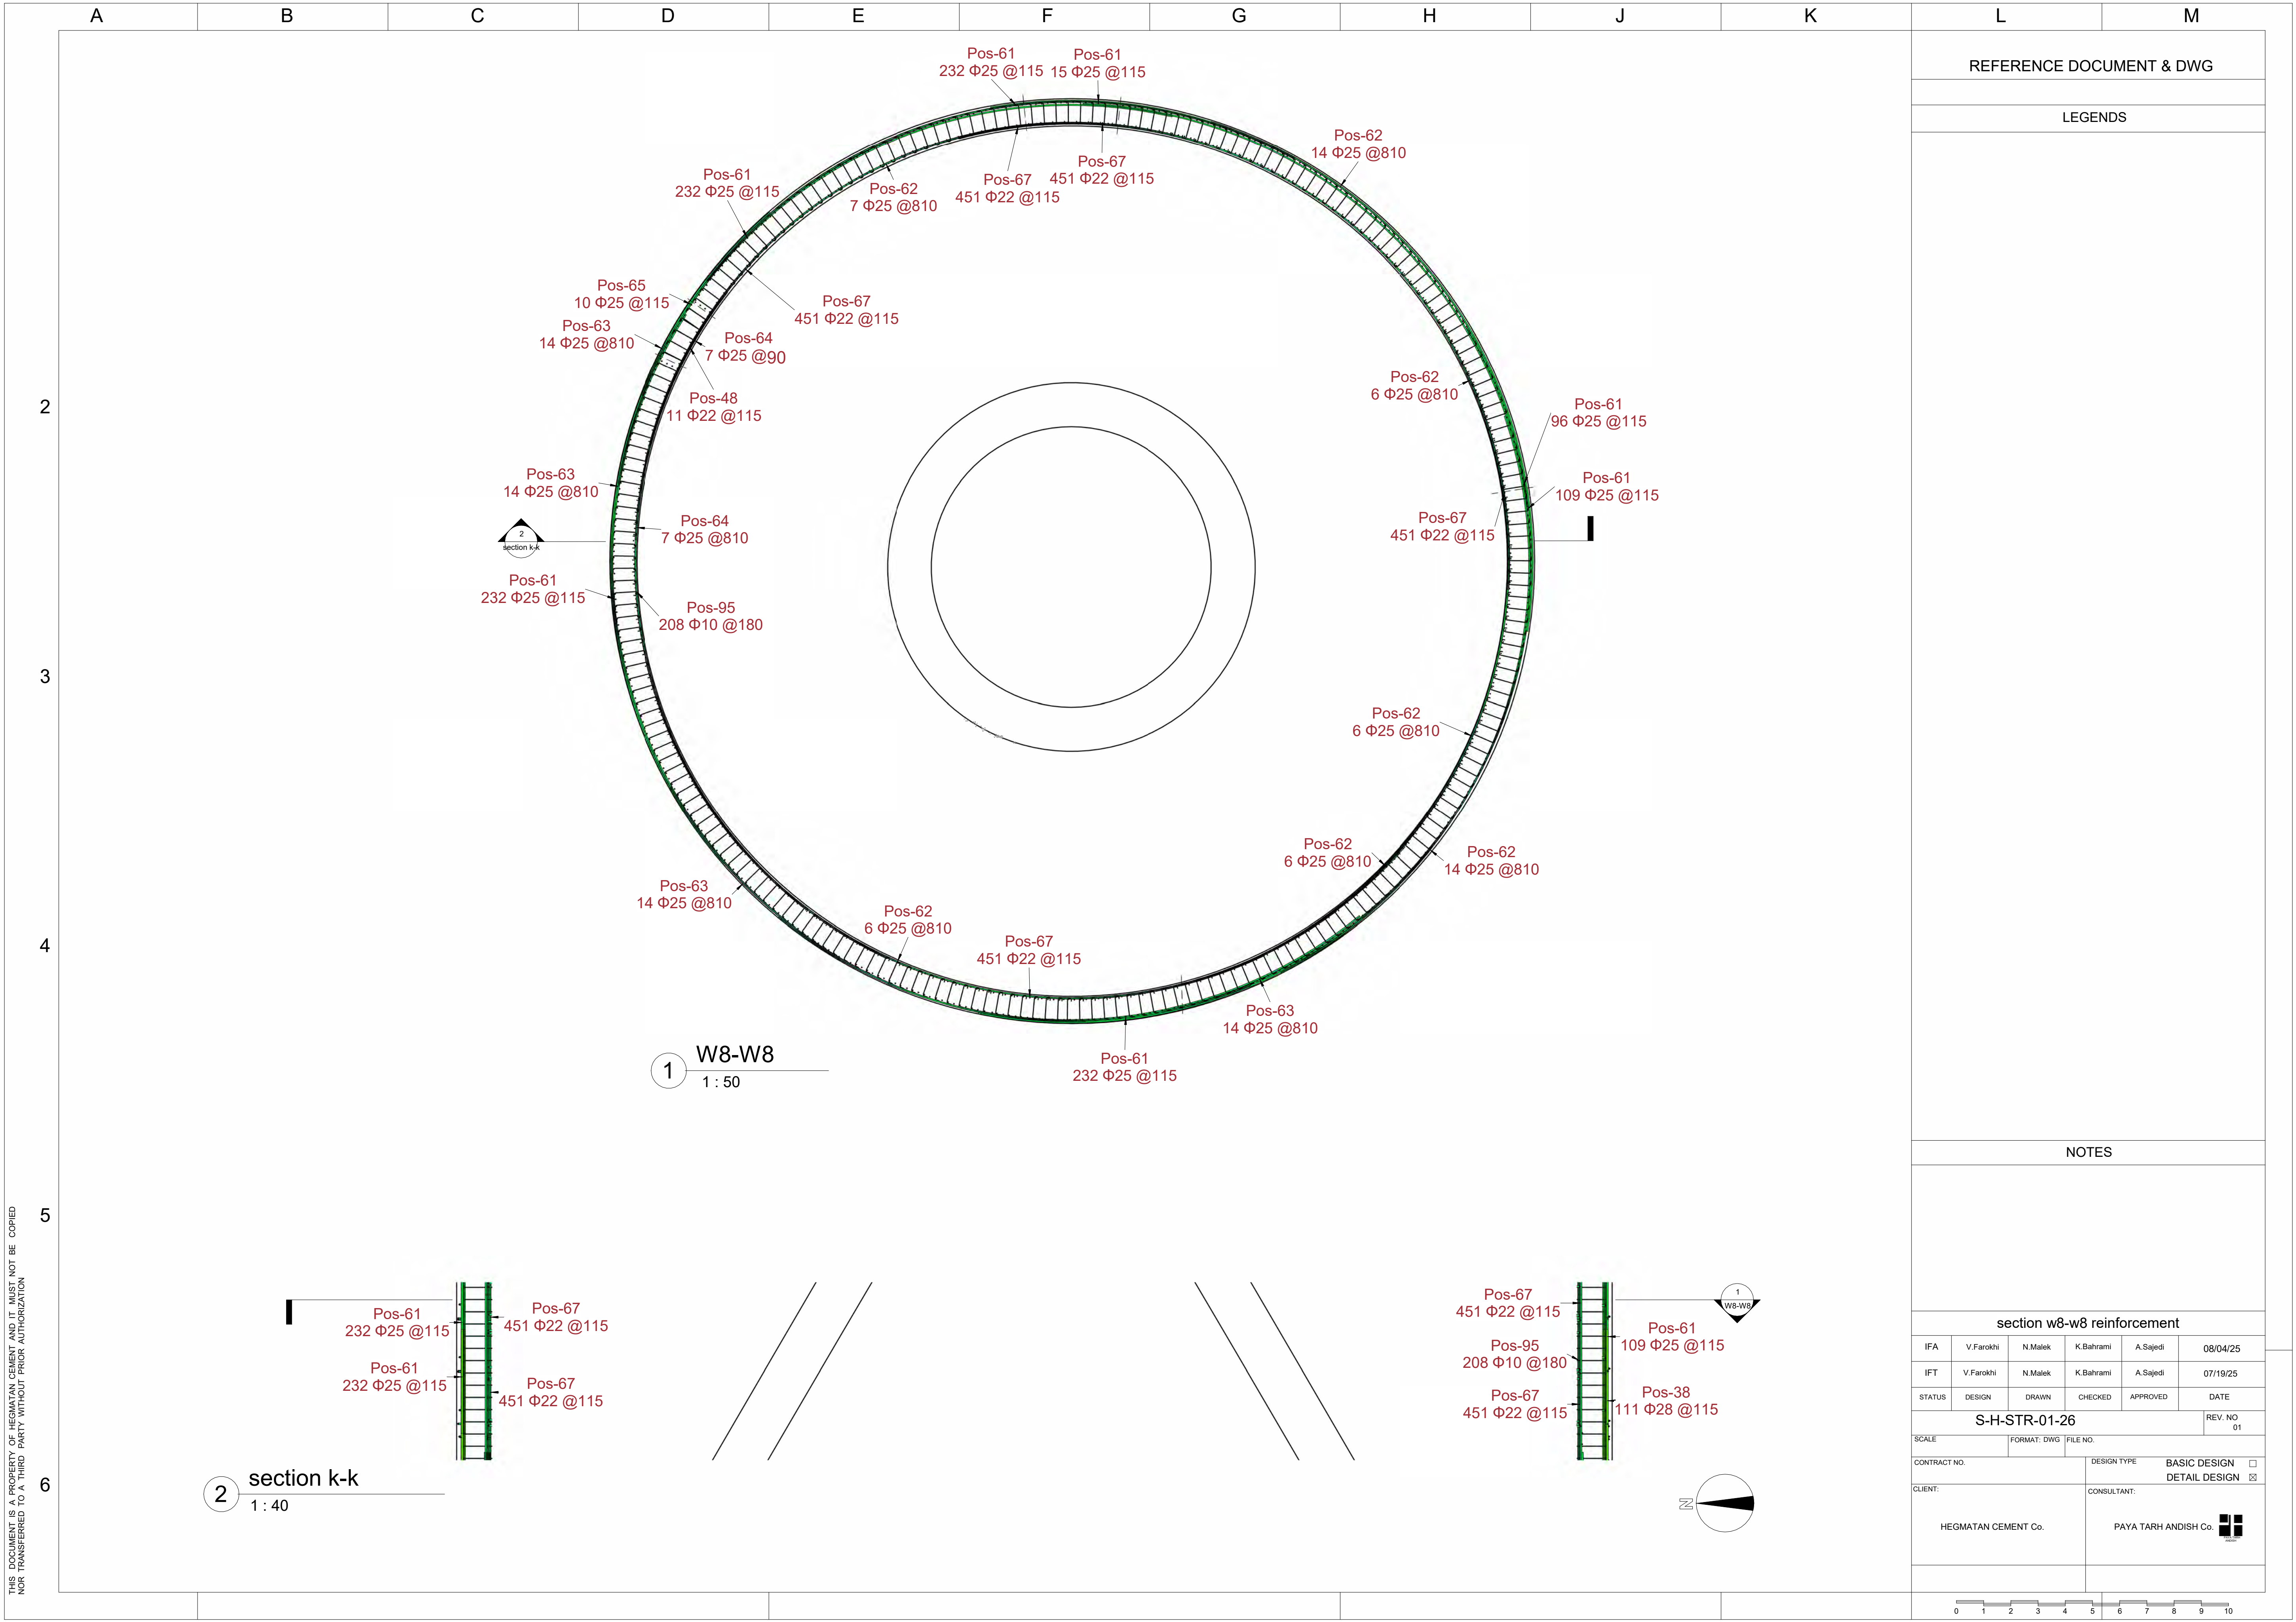

REFERENCE DOCUMENT & DWG


LEGENDS

NOTES

section w8-w8 reinforcement

IFA	V.Farokhi	N.Malek	K.Bahrami	A.Sajedi	08/04/25
IFT	V.Farokhi	N.Malek	K.Bahrami	A.Sajedi	07/19/25
STATUS	DESIGN	DRAWN	CHECKED	APPROVED	DATE
S-H-STR-01-26					REV. NO 01
SCALE		FORMAT: DWG		FILE NO.	
CONTRACT NO.			DESIGN TYPE		
			BASIC DESIGN ☐		
			DETAIL DESIGN ☒		
CLIENT:			CONSULTANT:		
HEGMATAN CEMENT Co.			PAYA TARH ANDISH Co. 		

0 1 2 3 4 5 6 7 8 9 10

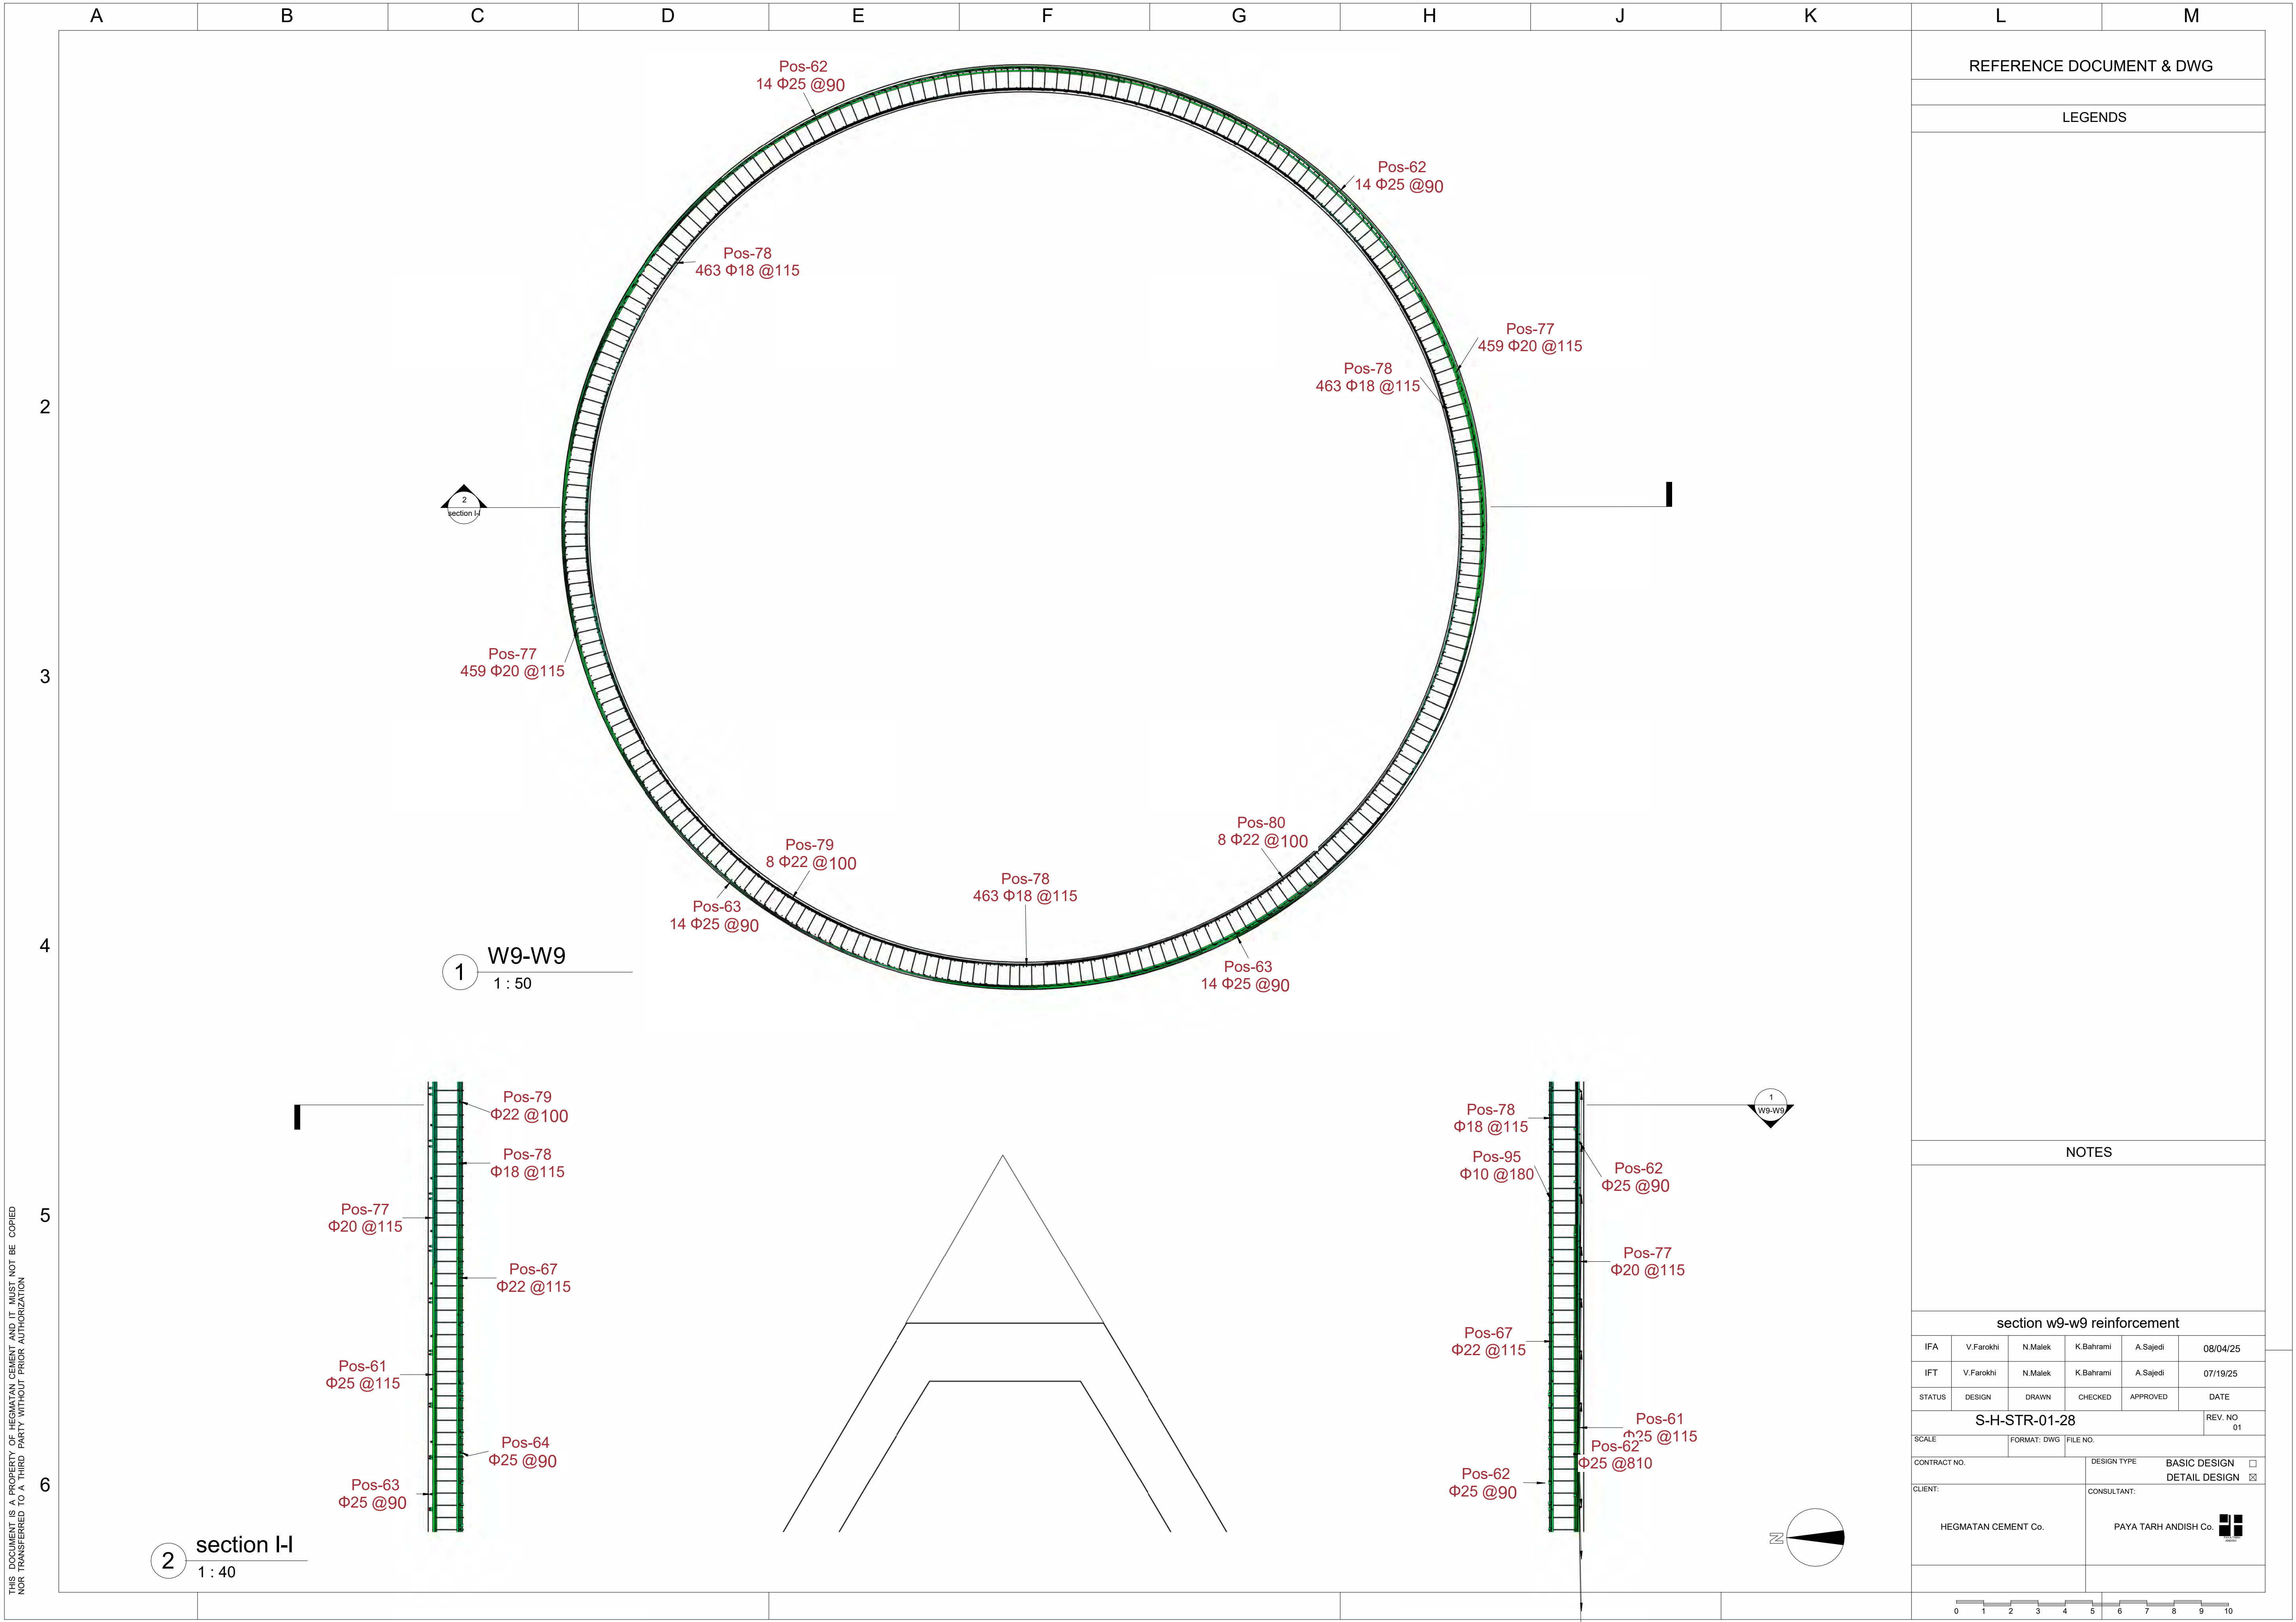

REFERENCE DOCUMENT & DWG

LEGENDS

NOTES

section w9-w9 reinforcement

IFA	V.Farokhi	N.Malek	K.Bahrami	A.Sajedi	08/04/25
IFT	V.Farokhi	N.Malek	K.Bahrami	A.Sajedi	07/19/25
STATUS	DESIGN	DRAWN	CHECKED	APPROVED	DATE


S-H-STR-01-28 REV. NO 01


SCALE	FORMAT: DWG	FILE NO.
-------	-------------	----------

CONTRACT NO.	DESIGN TYPE	BASIC DESIGN ☐
--------------	-------------	---------------------------------------


CLIENT:	CONSULTANT:	DETAIL DESIGN ☒
---------	-------------	---


HEGMATAN CEMENT Co. PAYA TARH ANDISH Co.

 


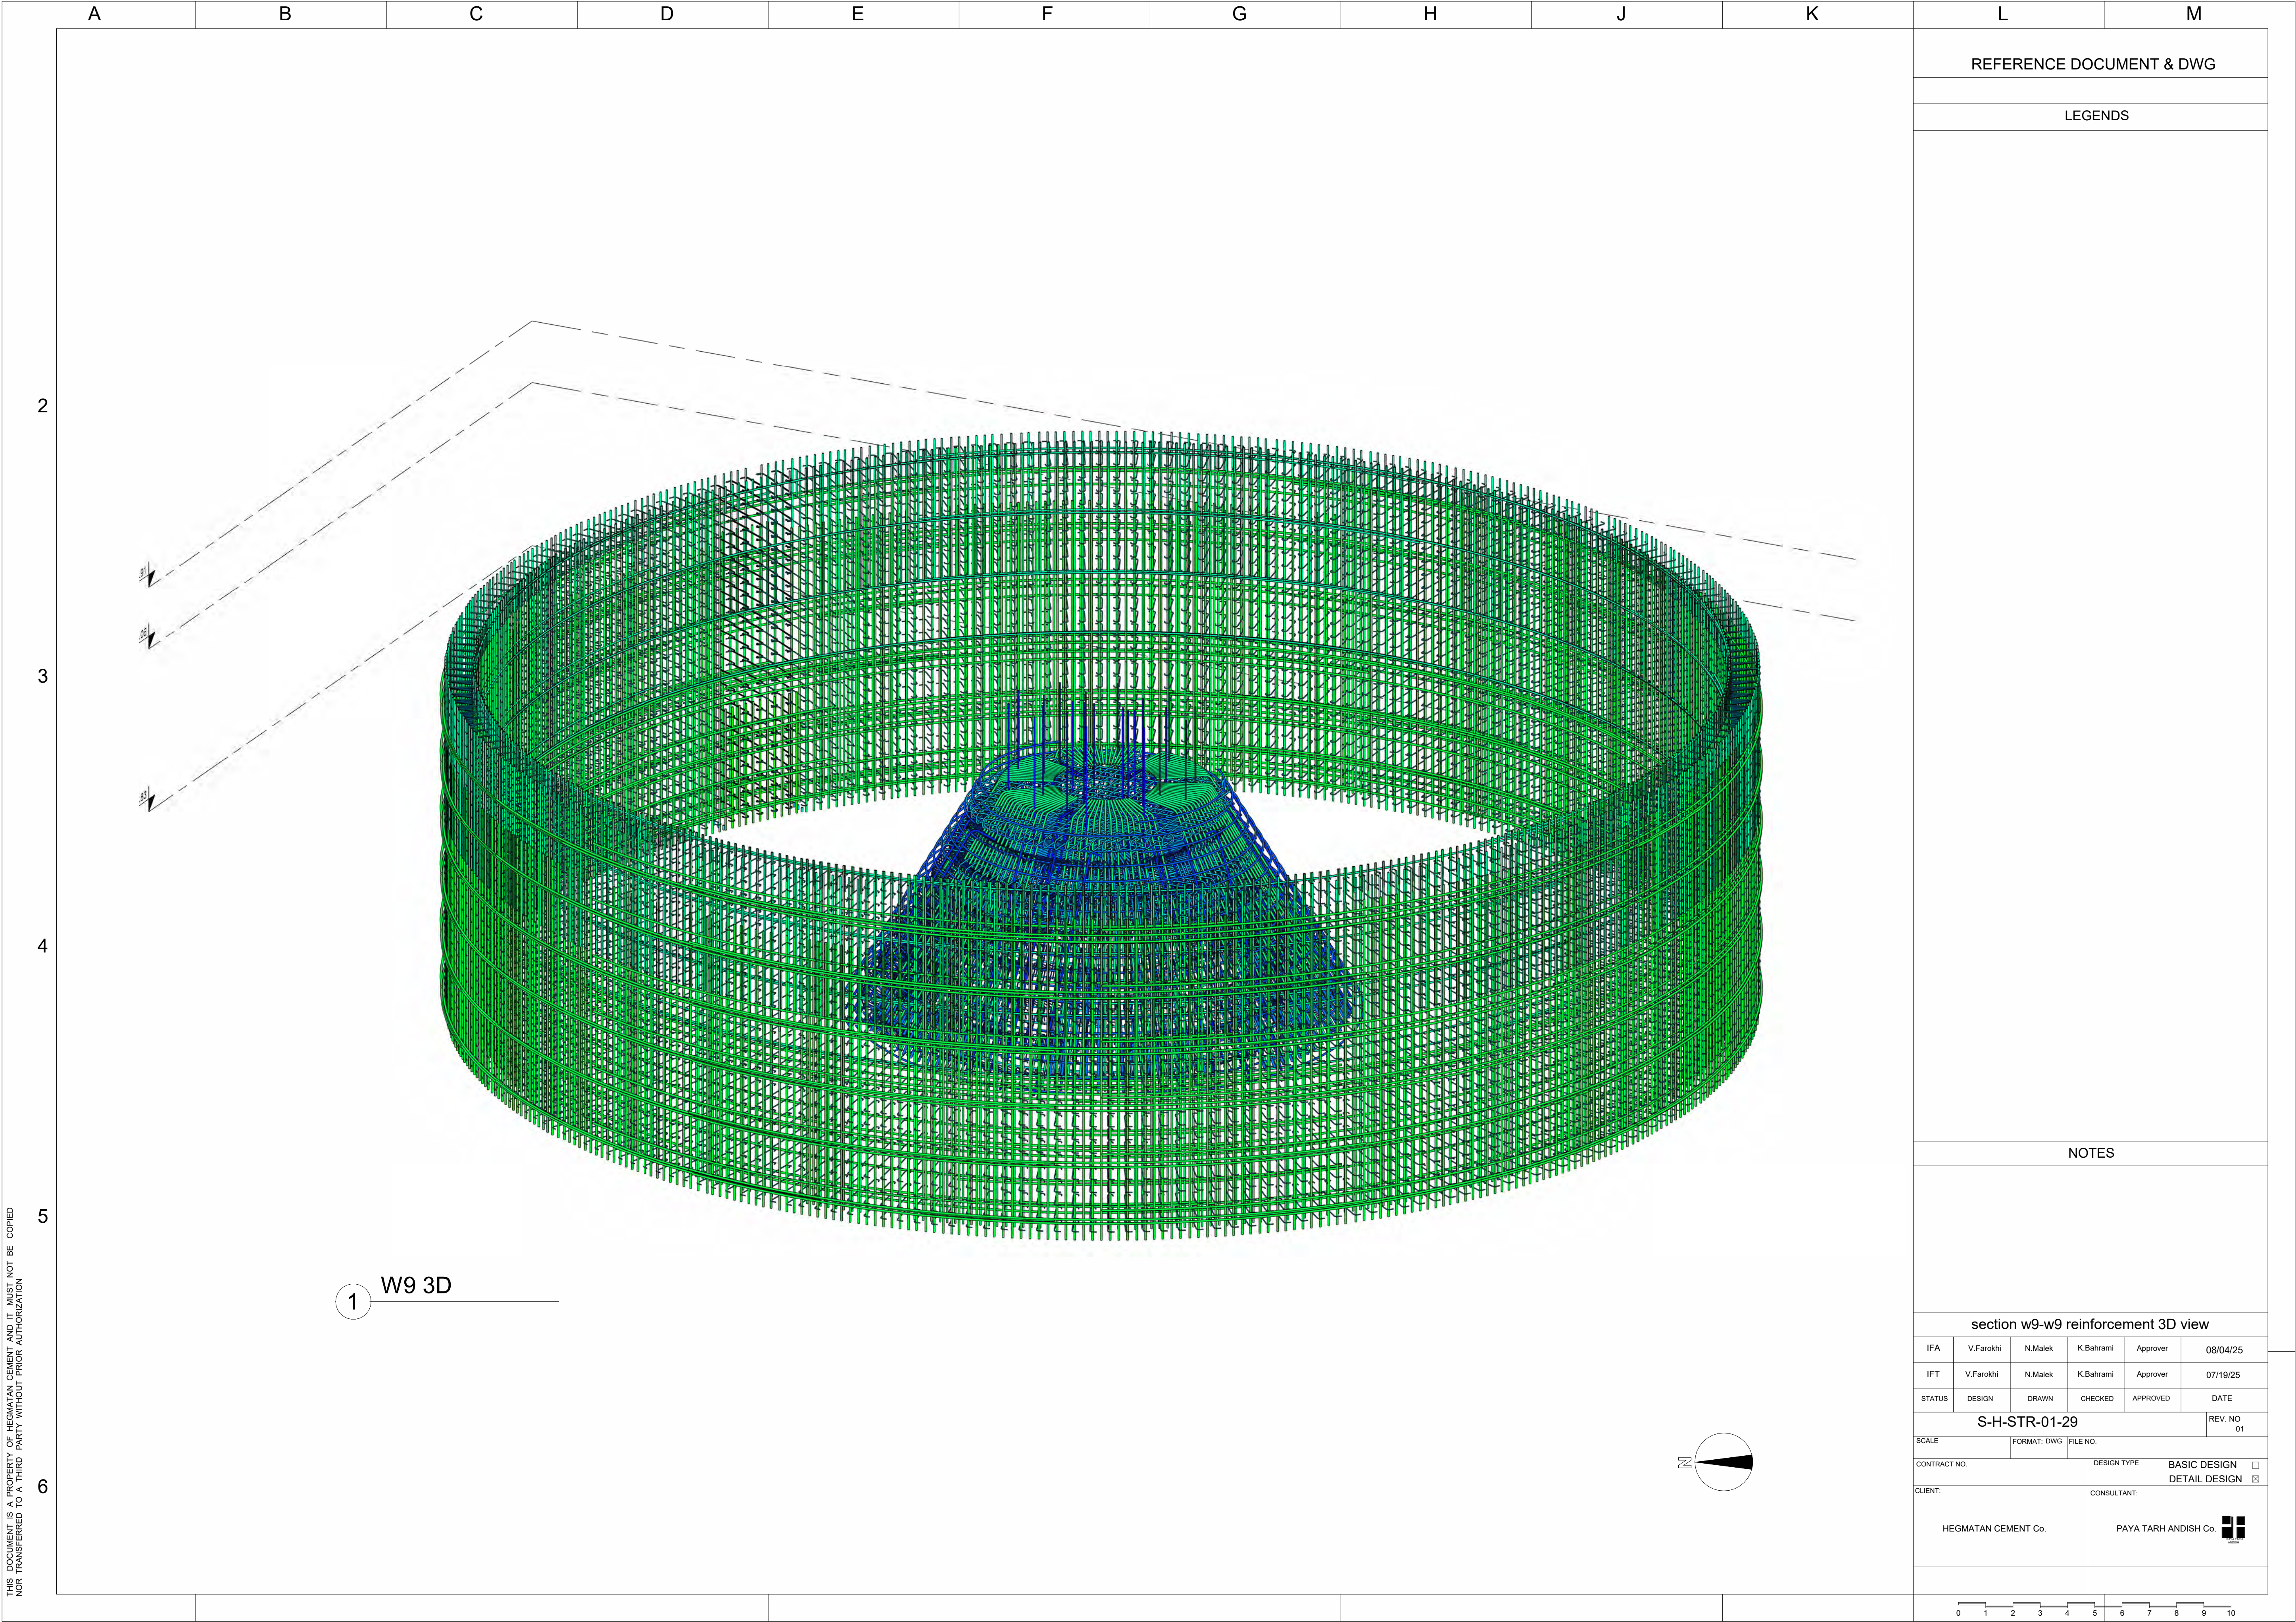

THIS DOCUMENT IS A PROPERTY OF HEGMATAN CEMENT AND IT MUST NOT BE COPIED
NOR TRANSFERRED TO A THIRD PARTY WITHOUT PRIOR AUTHORIZATION

 
L		M			
REFERENCE DOCUMENT & DWG					
LEGENDS					
NOTES					
section w9-w9 reinforcement 3D view					
IFA	V.Farokhi	N.Malek	K.Bahrami	Approver	08/04/25
IFT	V.Farokhi	N.Malek	K.Bahrami	Approver	07/19/25
STATUS	DESIGN	DRAWN	CHECKED	APPROVED	DATE
S-H-STR-01-29					REV. NO 01
SCALE		FORMAT: DWG		FILE NO.	
CONTRACT NO.			DESIGN TYPE		
			BASIC DESIGN ☐		
			DETAIL DESIGN ☒		
CLIENT:			CONSULTANT:		
HEGMATAN CEMENT Co.			PAYA TARH ANDISH Co. 		
					

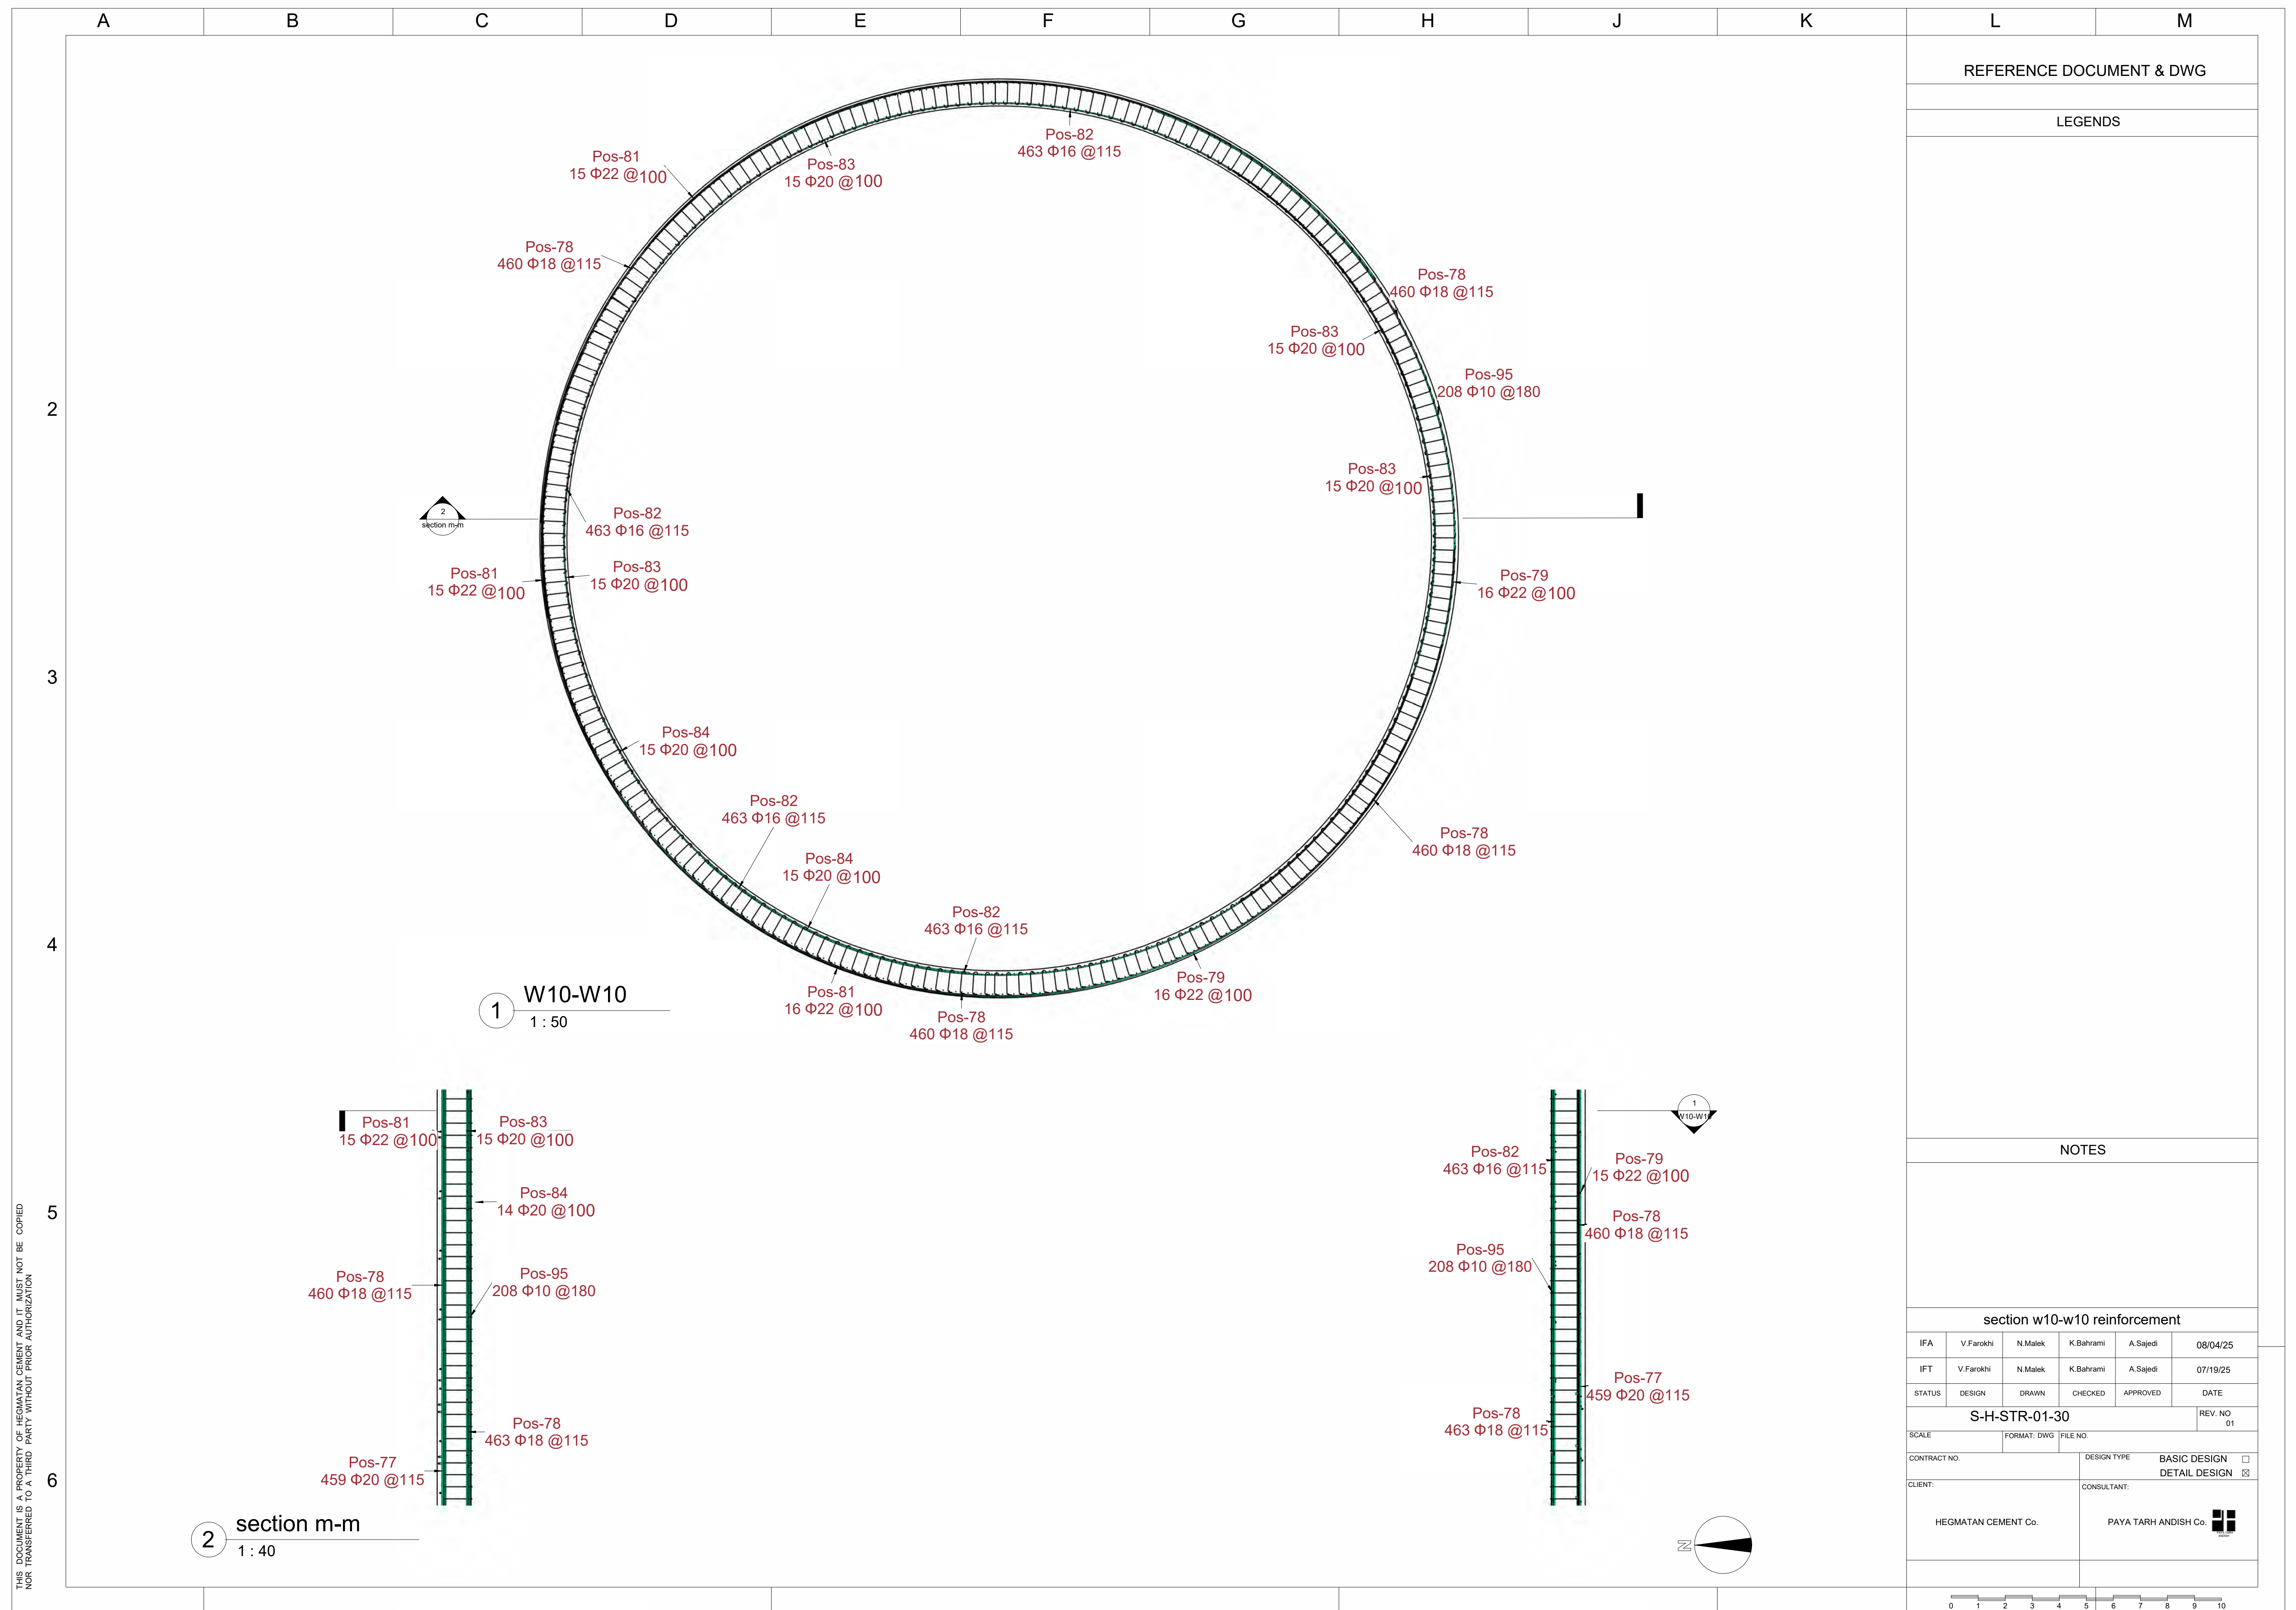

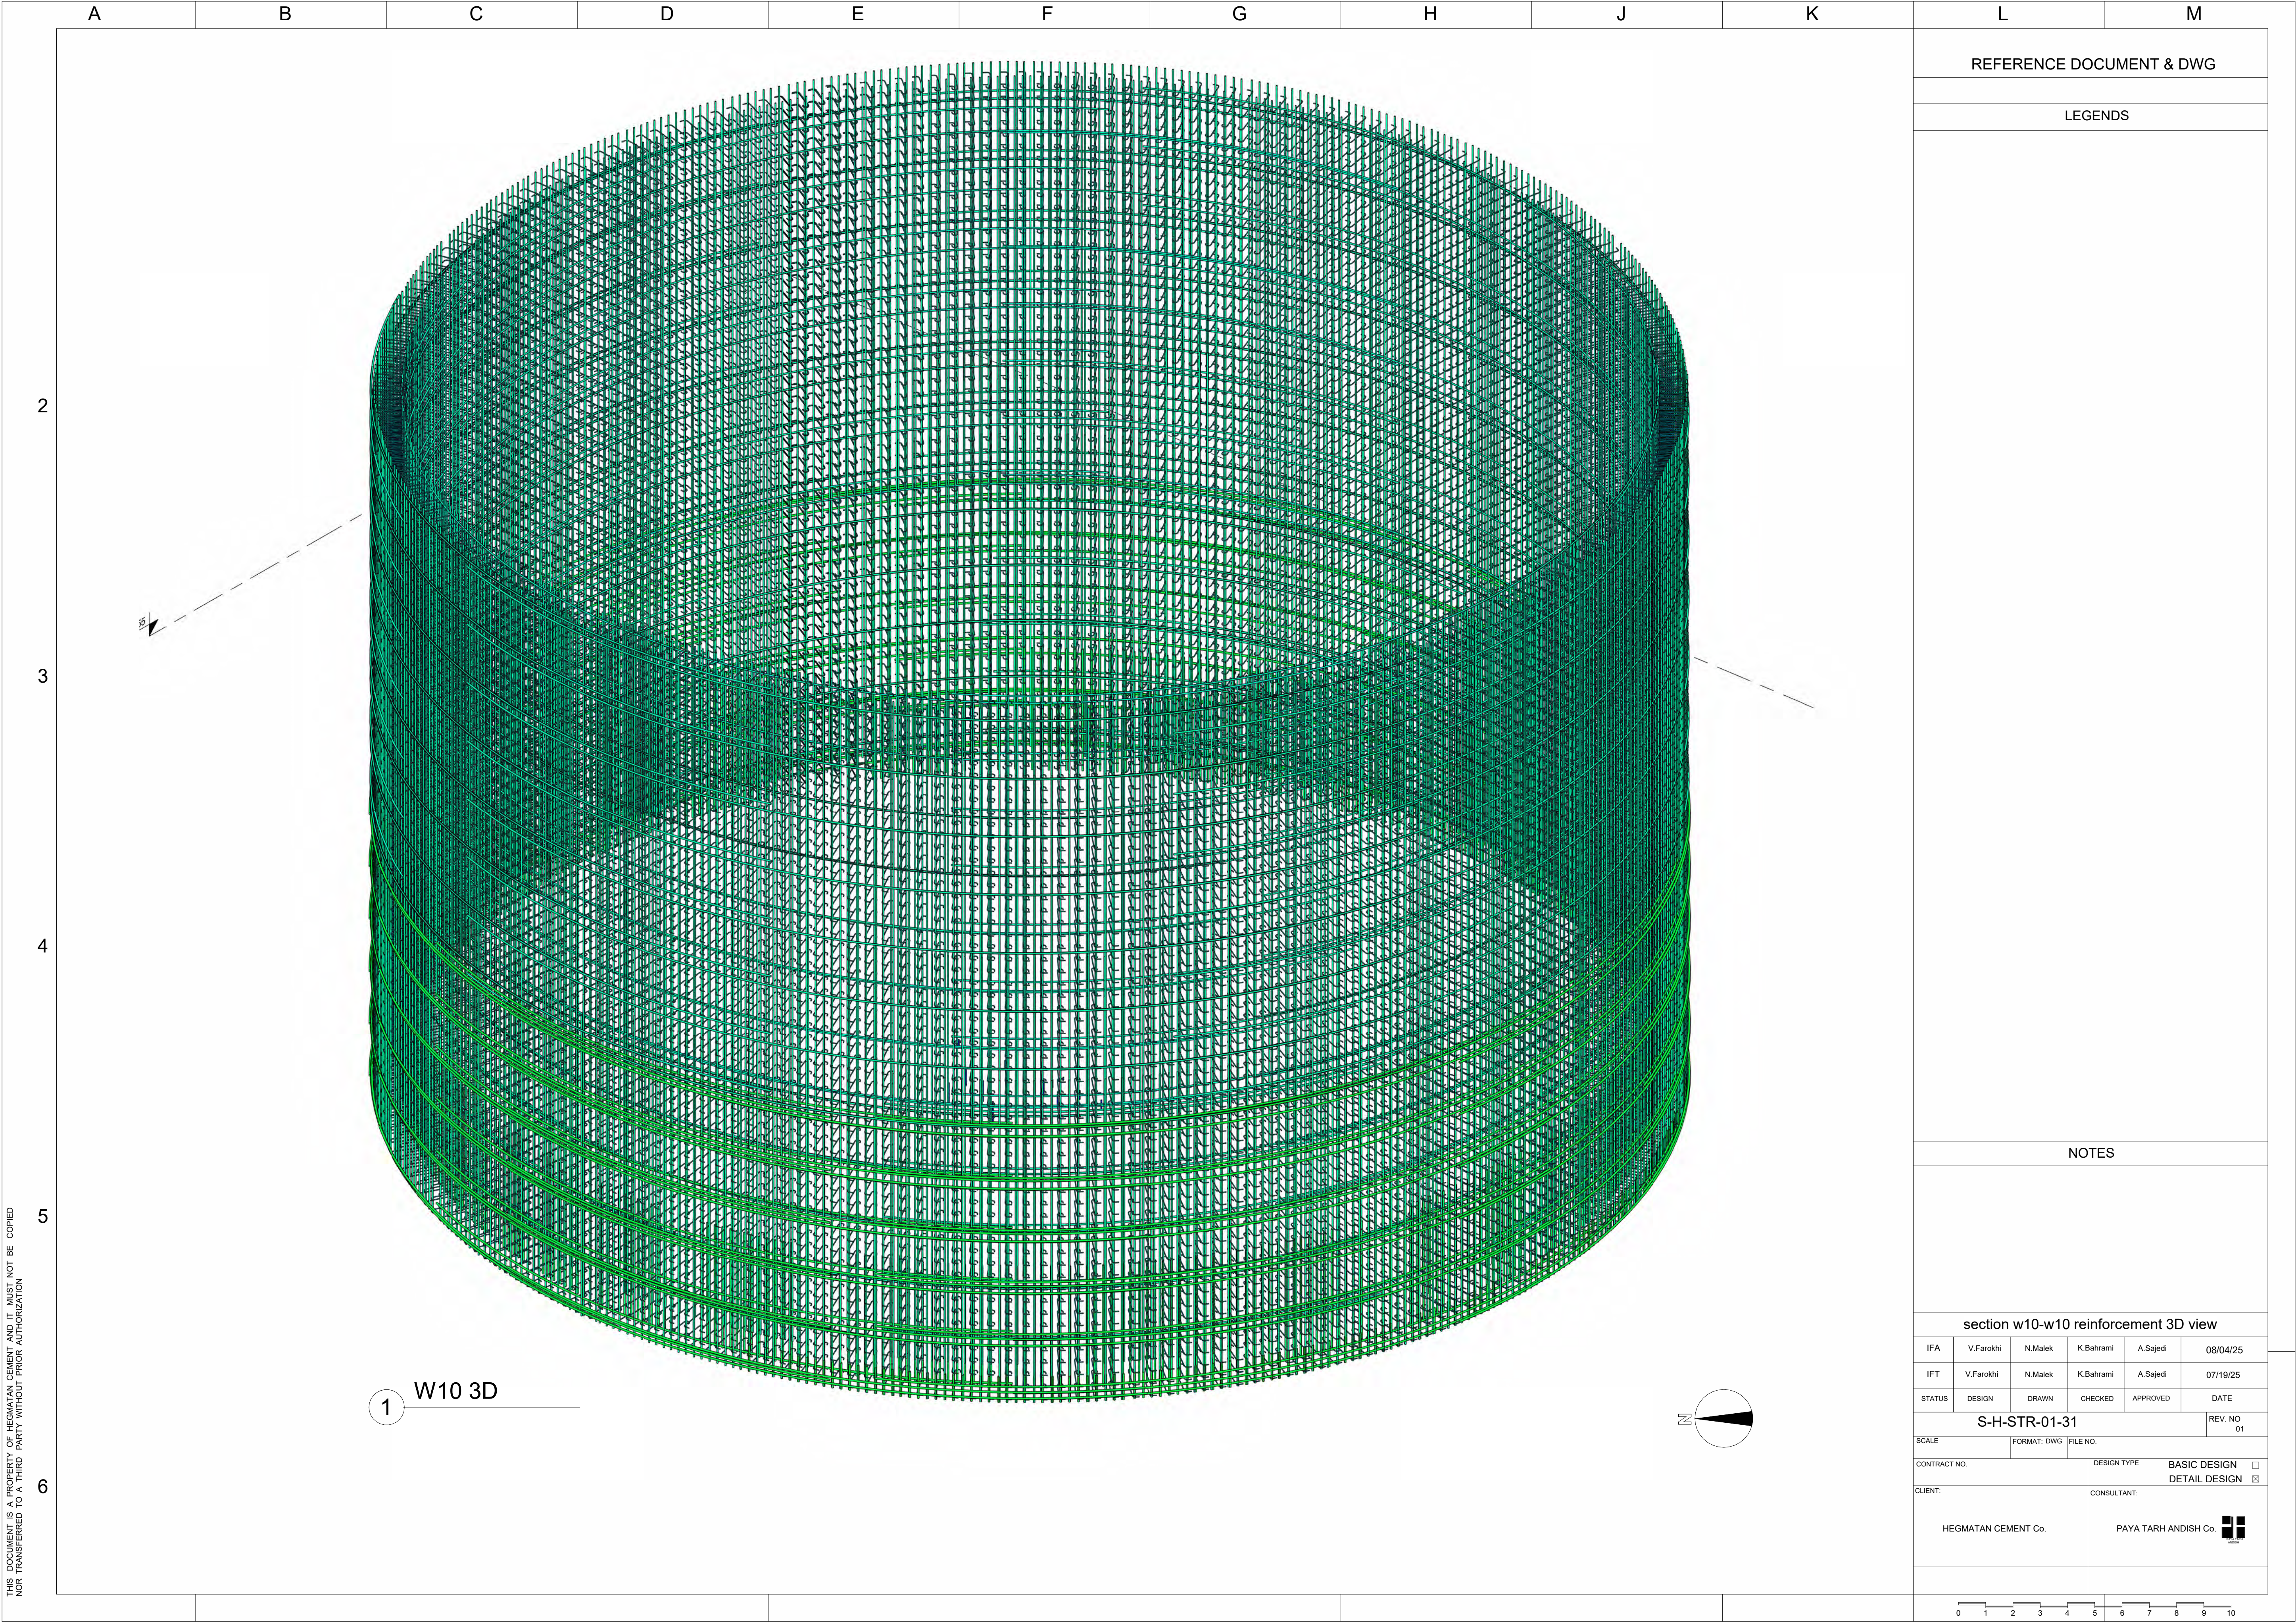

THIS DOCUMENT IS A PROPERTY OF HEGMATAN CEMENT AND IT MUST NOT BE COPIED
NOR TRANSFERRED TO A THIRD PARTY WITHOUT AUTHORIZATION

L		M			
REFERENCE DOCUMENT & DWG					
LEGENDS					
NOTES					
section w10-w10 reinforcement 3D view					
IFA	V.Farokhi	N.Malek	K.Bahrami	A.Sajedi	08/04/25
IFT	V.Farokhi	N.Malek	K.Bahrami	A.Sajedi	07/19/25
STATUS	DESIGN	DRAWN	CHECKED	APPROVED	DATE
S-H-STR-01-31					REV. NO 01
SCALE		FORMAT: DWG		FILE NO.	
CONTRACT NO.			DESIGN TYPE		
			BASIC DESIGN ☐		
CLIENT:			CONSULTANT:		
HEGMATAN CEMENT Co.			PAYA TARH ANDISH Co. 		
0 1 2 3 4 5 6 7 8 9 10					

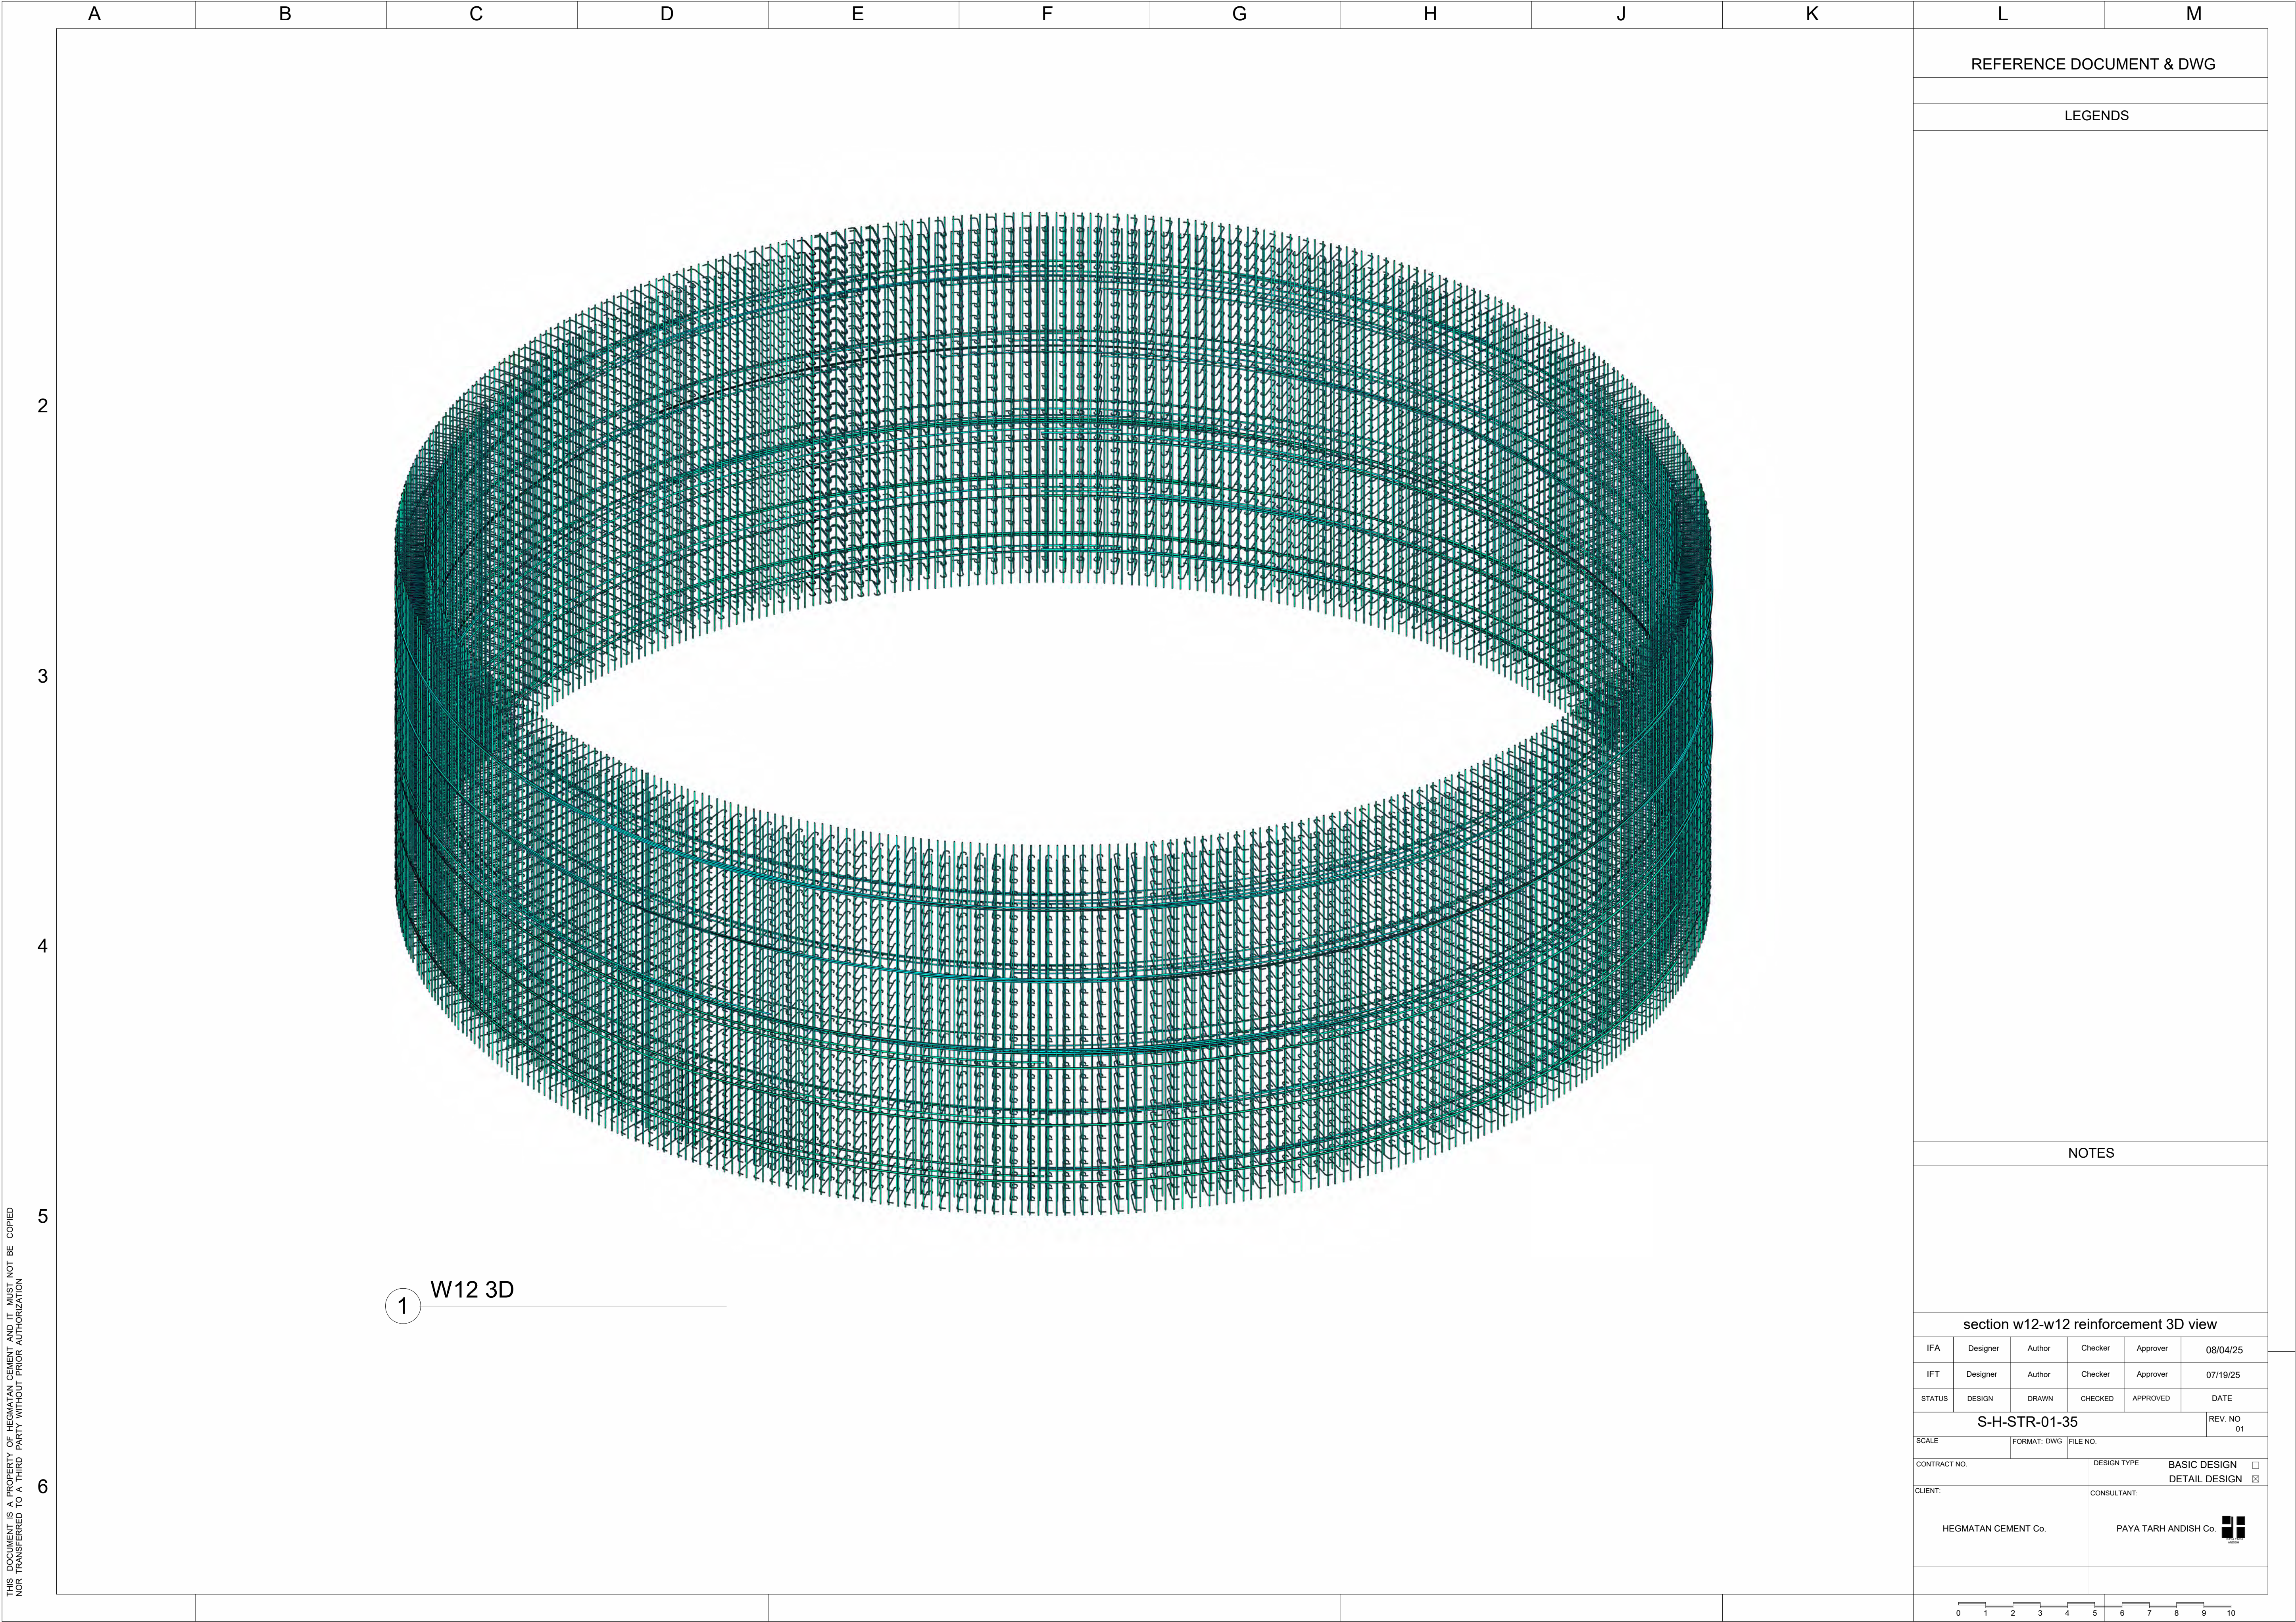

THIS DOCUMENT IS A PROPERTY OF HEGMATAN CEMENT AND IT MUST NOT BE COPIED
NOR TRANSFERRED TO A THIRD PARTY WITHOUT PRIOR AUTHORIZATION

REFERENCE DOCUMENT & DWG

LEGENDS

NOTES

section w12-w12 reinforcement 3D view

IFA	Designer	Author	Checker	Approver	08/04/25
IFT	Designer	Author	Checker	Approver	07/19/25
STATUS	DESIGN	DRAWN	CHECKED	APPROVED	DATE

S-H-STR-01-35

REV. NO
01

SCALE

FORMAT: DWG

FILE NO.

CONTRACT NO.

DESIGN TYPE

BASIC DESIGN ☐

DETAIL DESIGN ☒

CLIENT:

CONSULTANT:

HEGMATAN CEMENT Co.

PAYA TARH ANDISH Co. 

0

1

2

3

4

5

6

7

8

9

10

THIS DOCUMENT IS A PROPERTY OF HEGMATAN CEMENT AND IT MUST NOT BE COPIED
NOR TRANSFERRED TO A THIRD PARTY WITHOUT PRIOR AUTHORIZATION

A B C D E F G H J K L M

REFERENCE DOCUMENT & DWG

LEGENDS

NOTES

section w0-w0 reinforcement

IFA	V.Farokhi	N.Malek	K.Bahrami	A.Sajedi	08/02/25
IFT	V.Farokhi	N.Malek	K.Bahrami	A.Sajedi	07/19/25
STATUS	DESIGN	DRAWN	CHECKED	APPROVED	DATE

S-H-STR-01-11 REV. NO 01





SCALE FORMAT: DWG FILE NO.


CONTRACT NO. DESIGN TYPE BASIC DESIGN ☐

CLIENT: CONSULTANT: DETAIL DESIGN ☒


HEGMATAN CEMENT Co. PAYA TARH ANDISH Co.

0 1 2 3 4 5 6 7 8 9 10

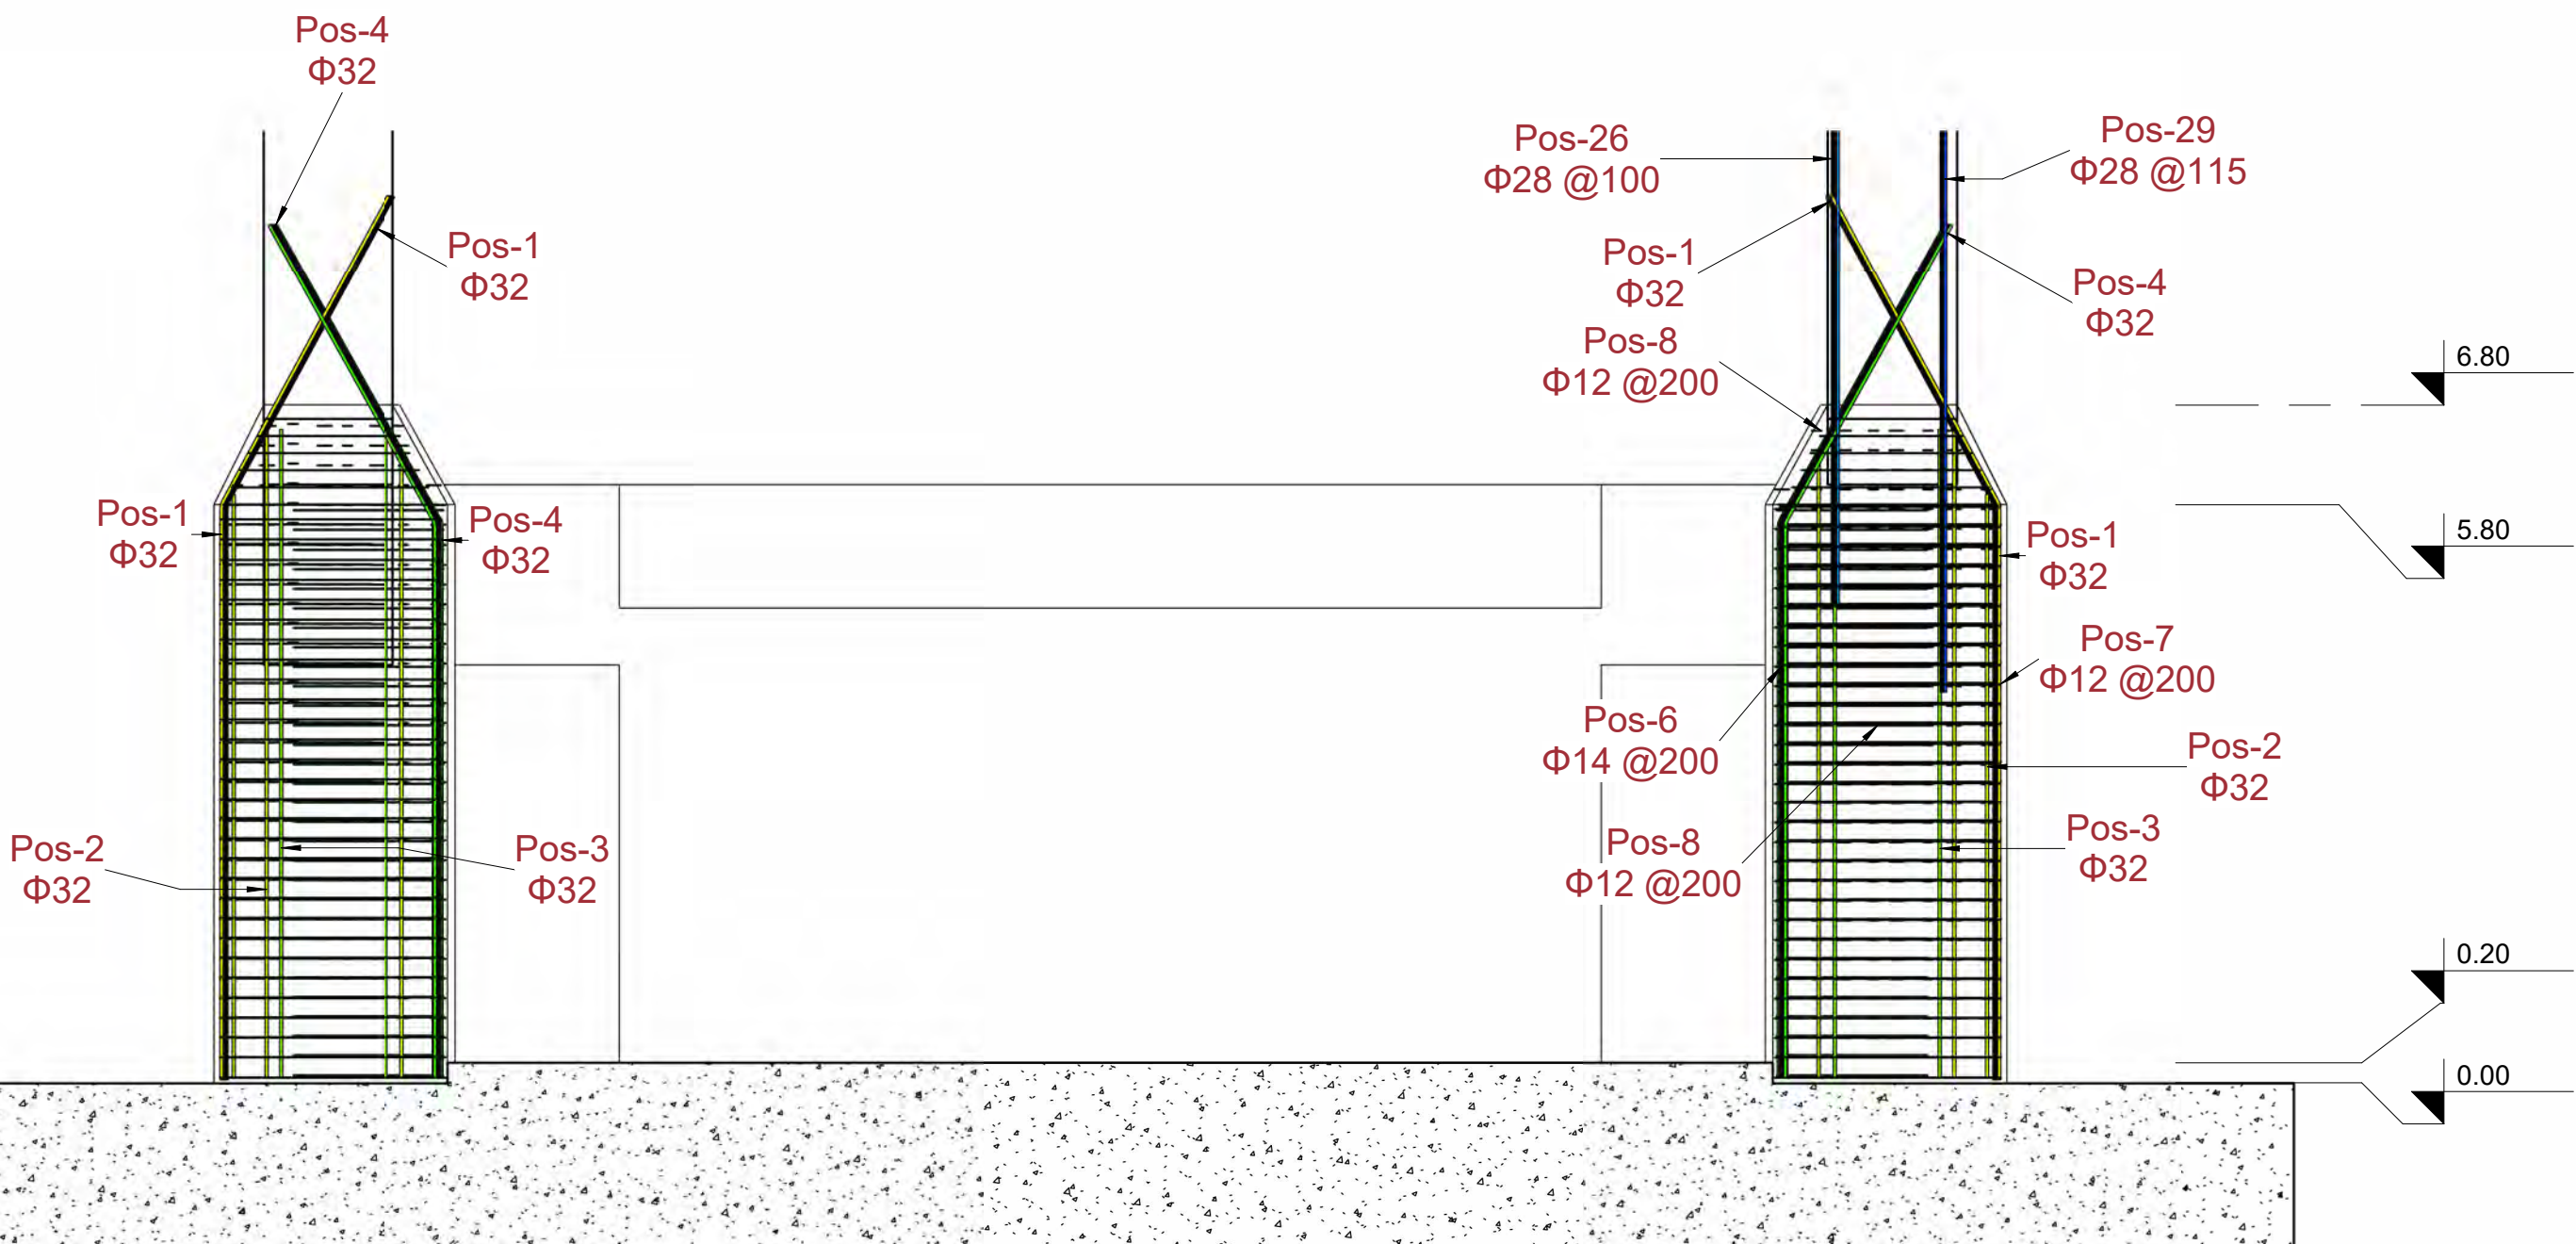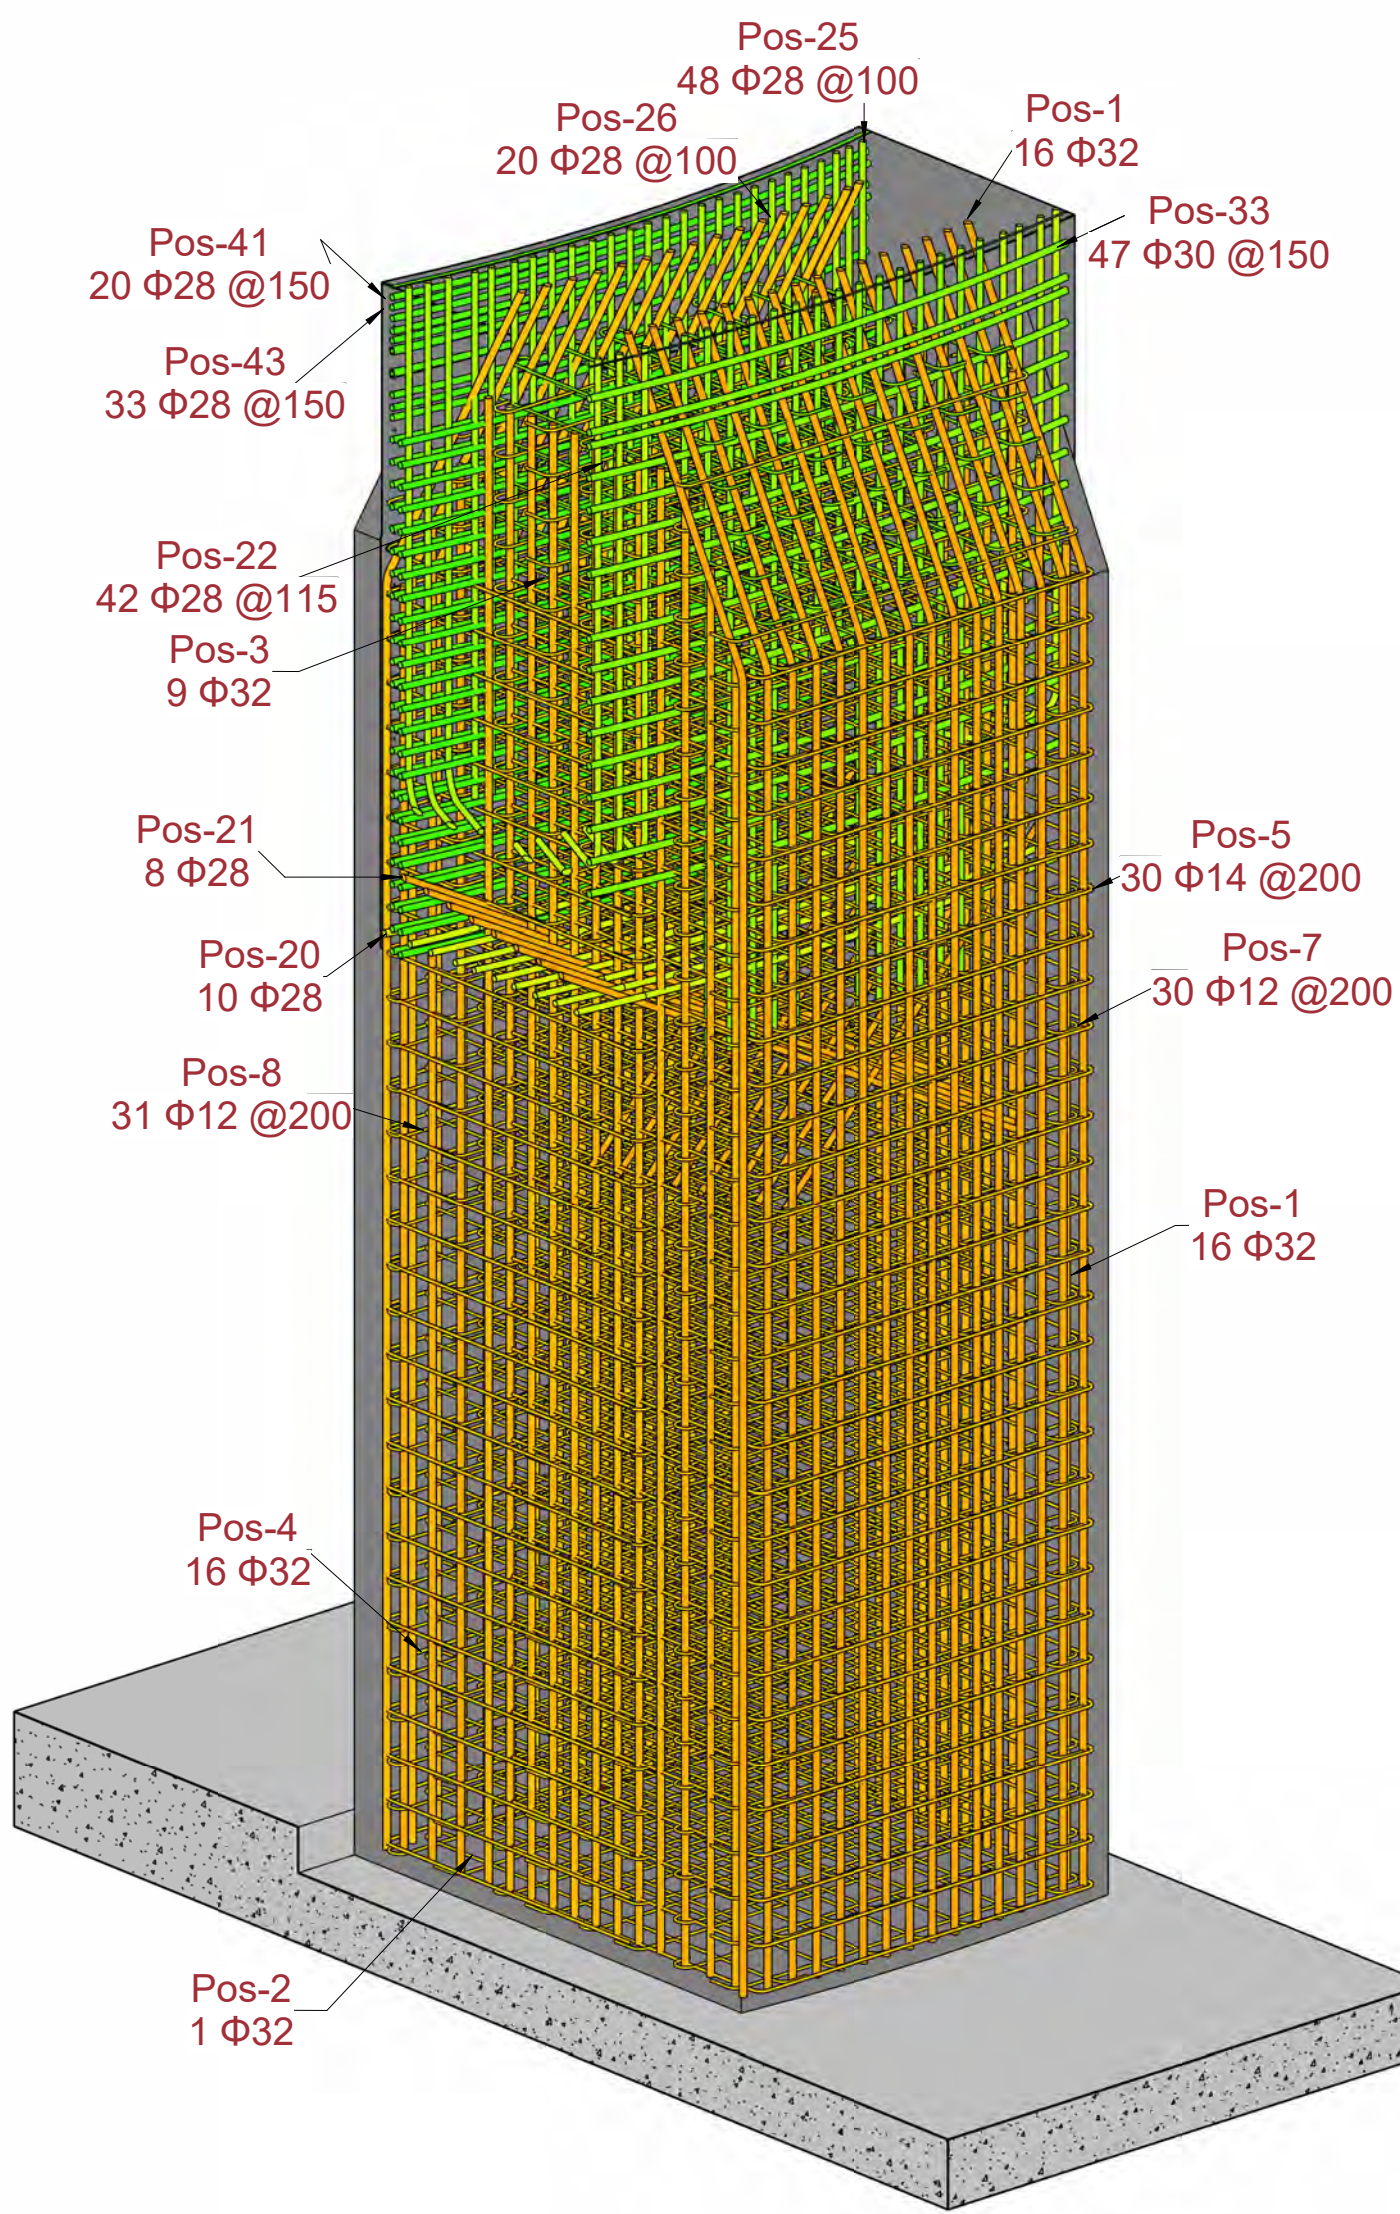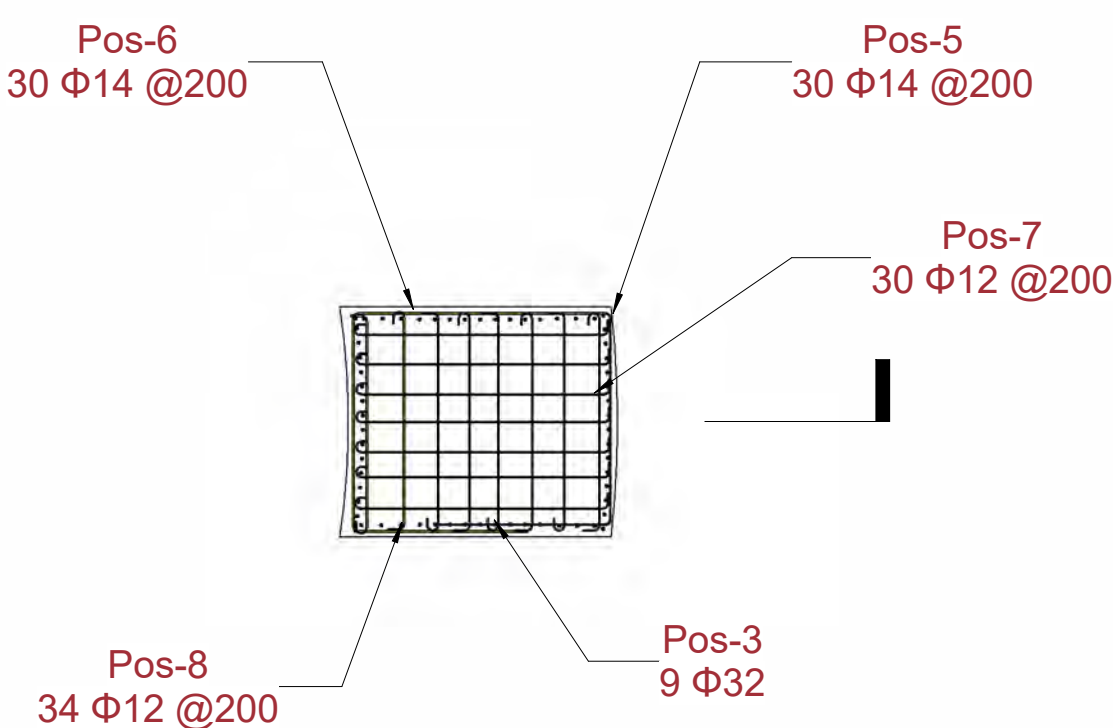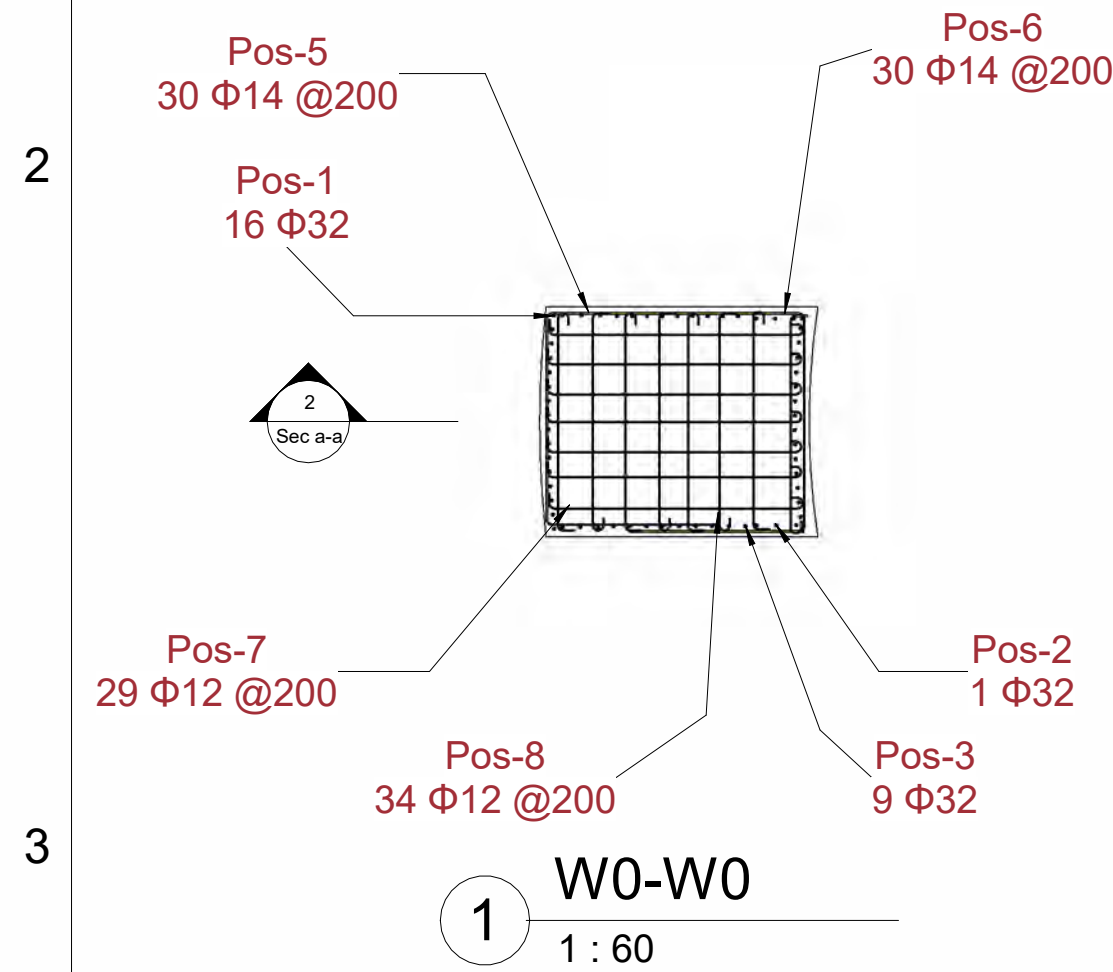

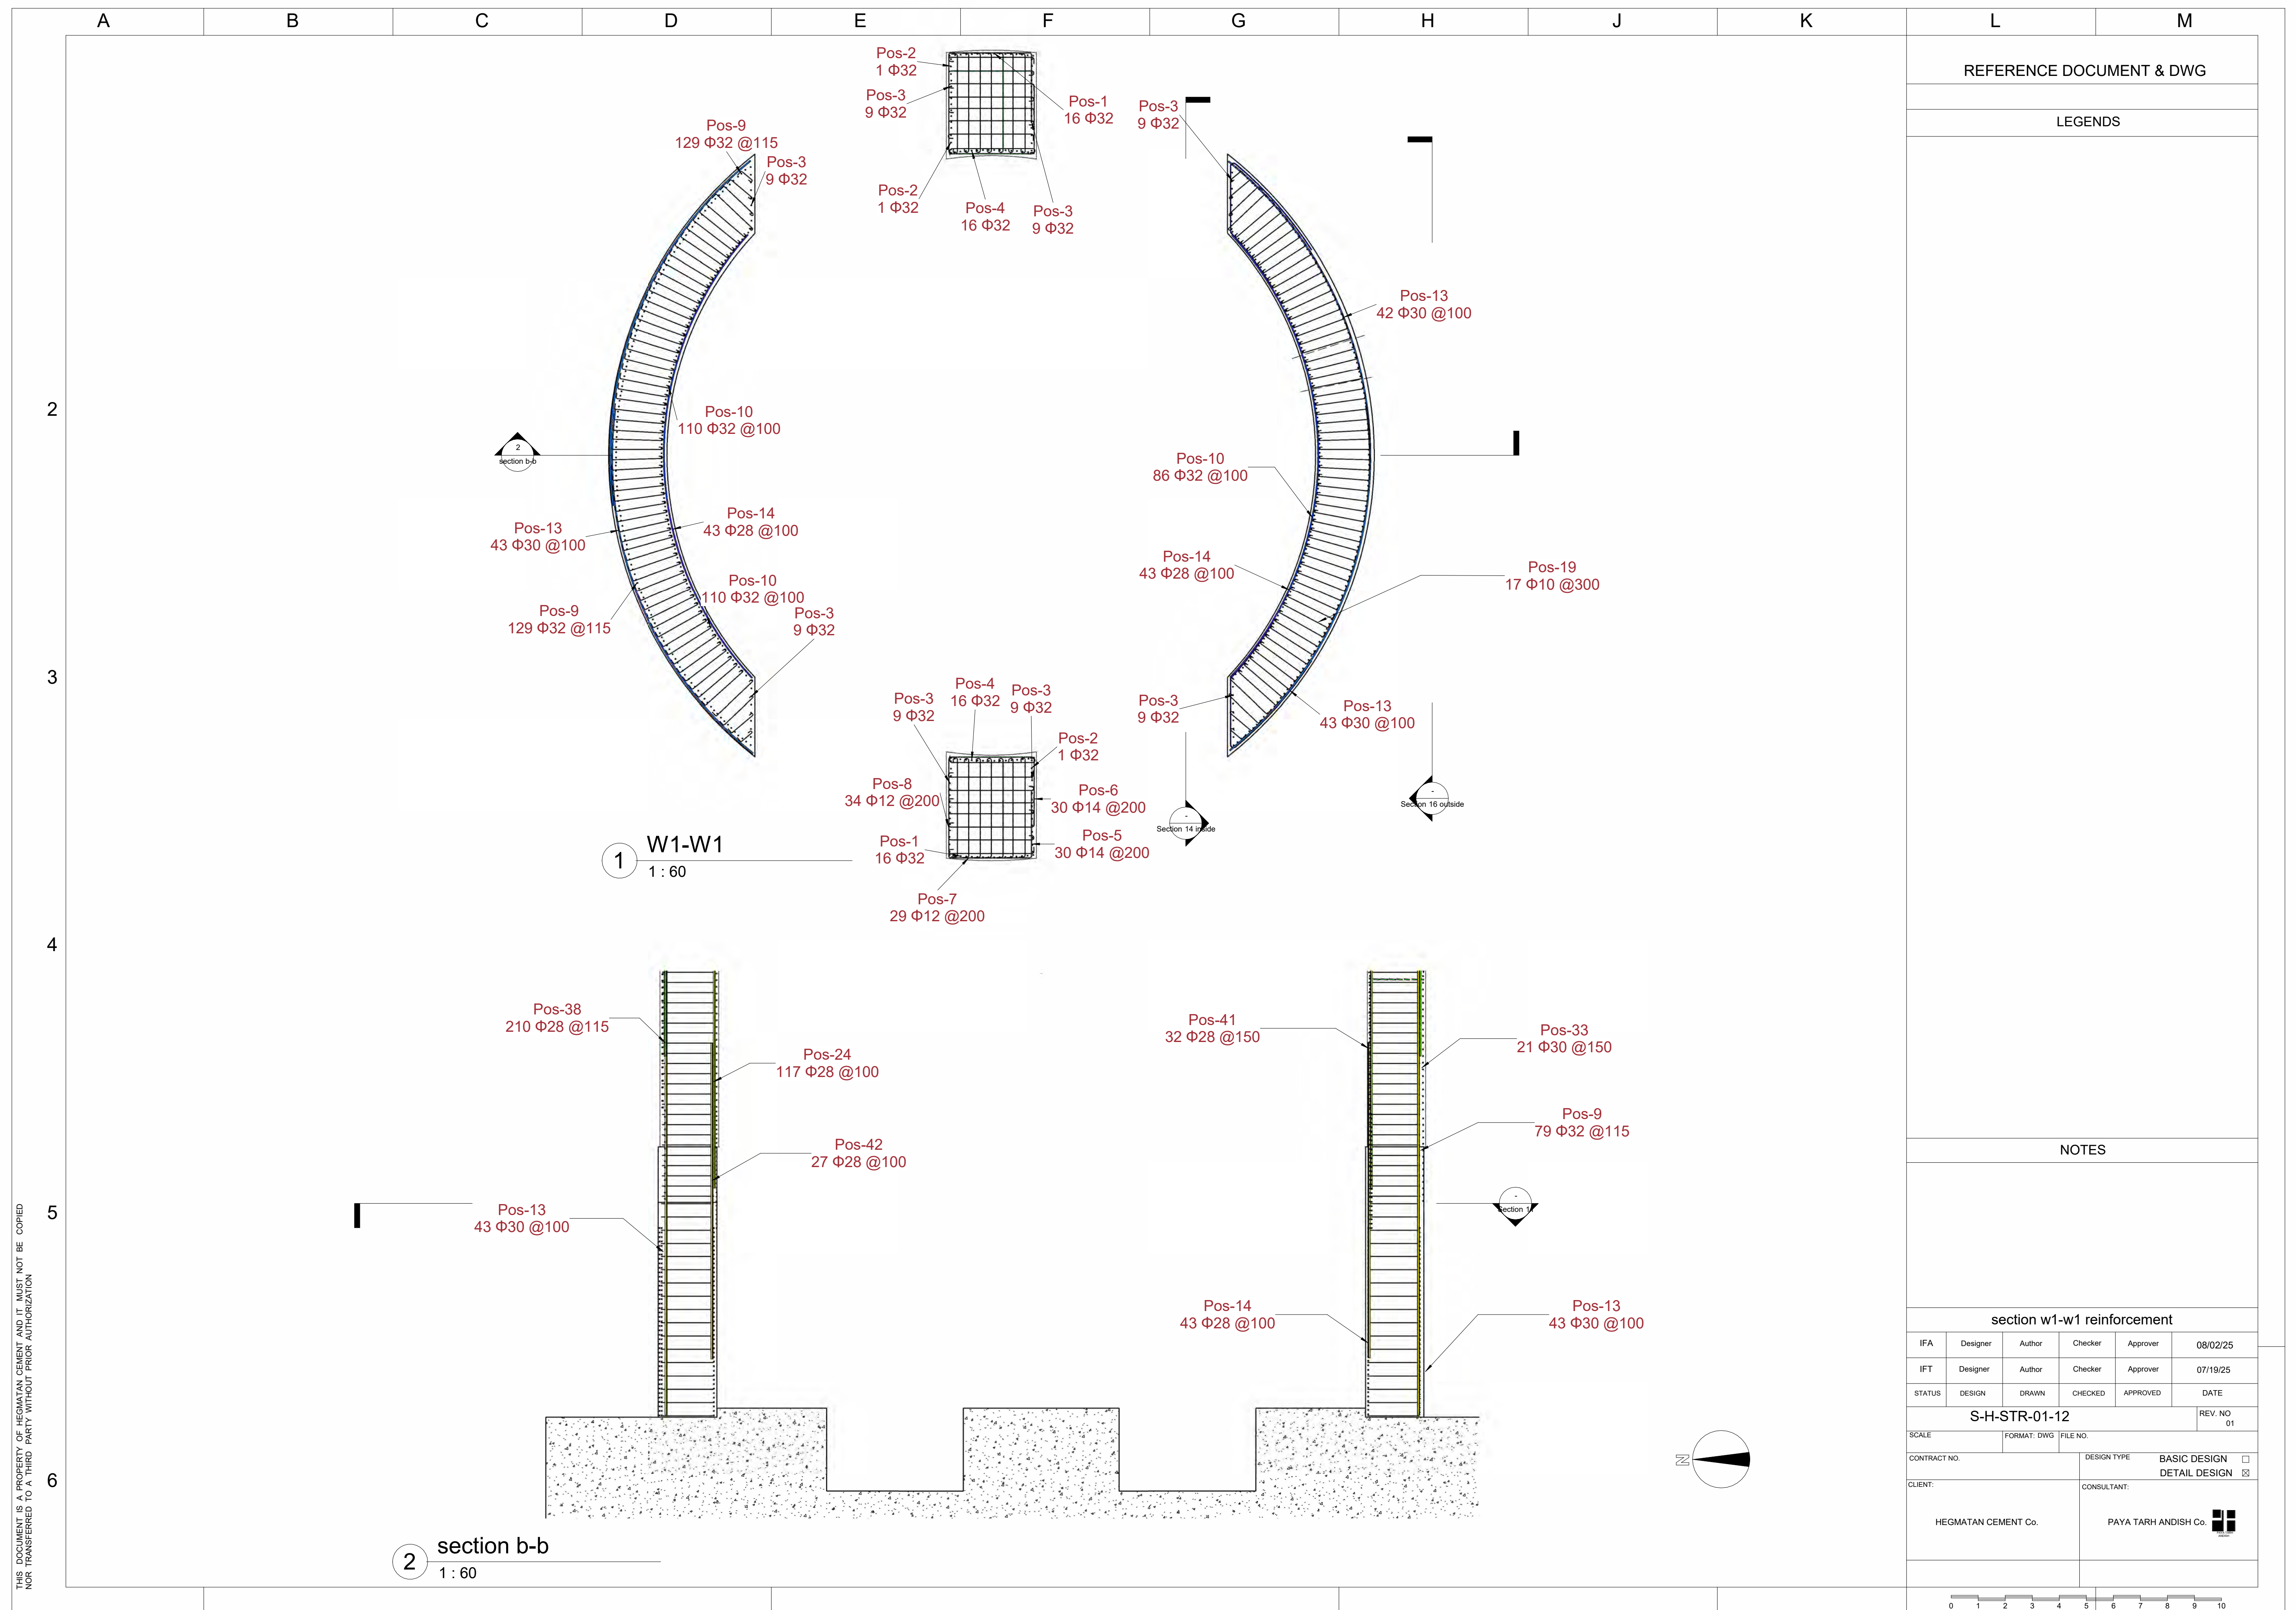

THIS DOCUMENT IS A PROPERTY OF HEGMATAN CEMENT AND IT MUST NOT BE COPIED
NOR TRANSFERRED TO A THIRD PARTY WITHOUT PRIOR AUTHORIZATION

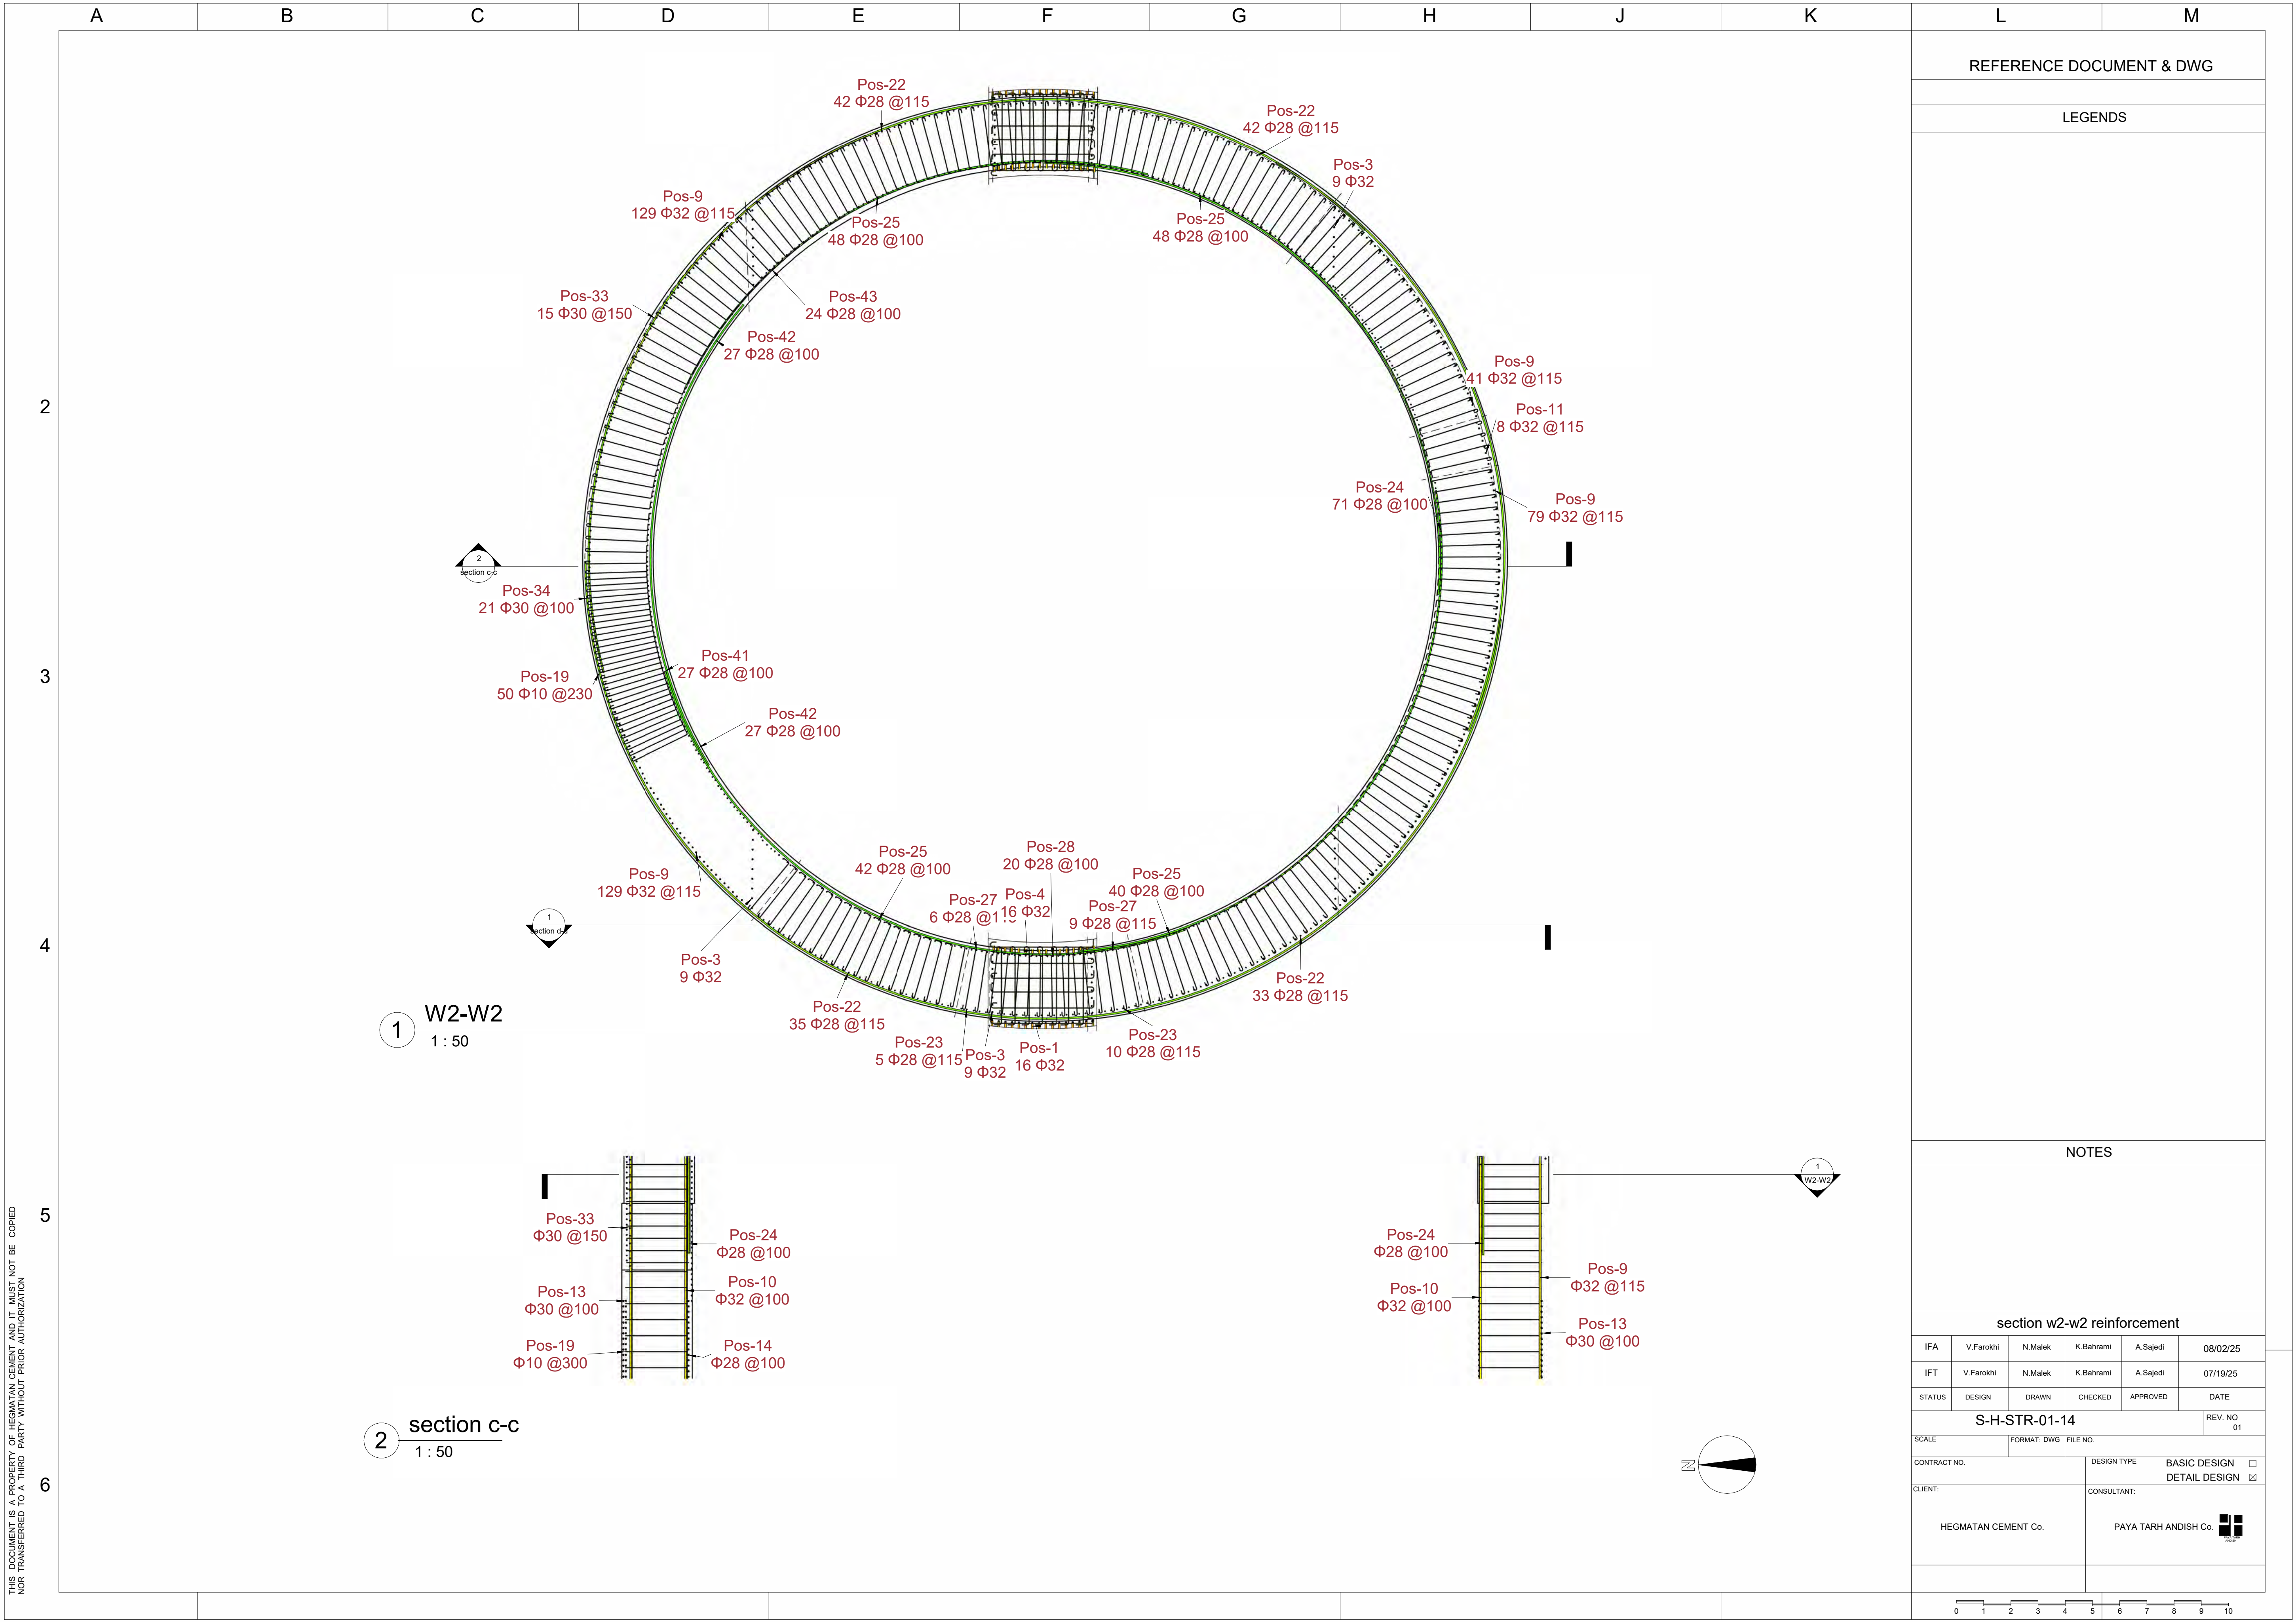

REFERENCE DOCUMENT & DWG


LEGENDS

NOTES

section w2-w2 reinforcement					
IFA	V.Farokhi	N.Malek	K.Bahrami	A.Sajedi	08/02/25
IFT	V.Farokhi	N.Malek	K.Bahrami	A.Sajedi	07/19/25
STATUS	DESIGN	DRAWN	CHECKED	APPROVED	DATE
S-H-STR-01-14					REV. NO 01
SCALE		FORMAT: DWG		FILE NO.	
CONTRACT NO.			DESIGN TYPE BASIC DESIGN ☐		
CLIENT: HEGMATAN CEMENT Co.			CONSULTANT: PAYA TARH ANDISH Co.		

010

010

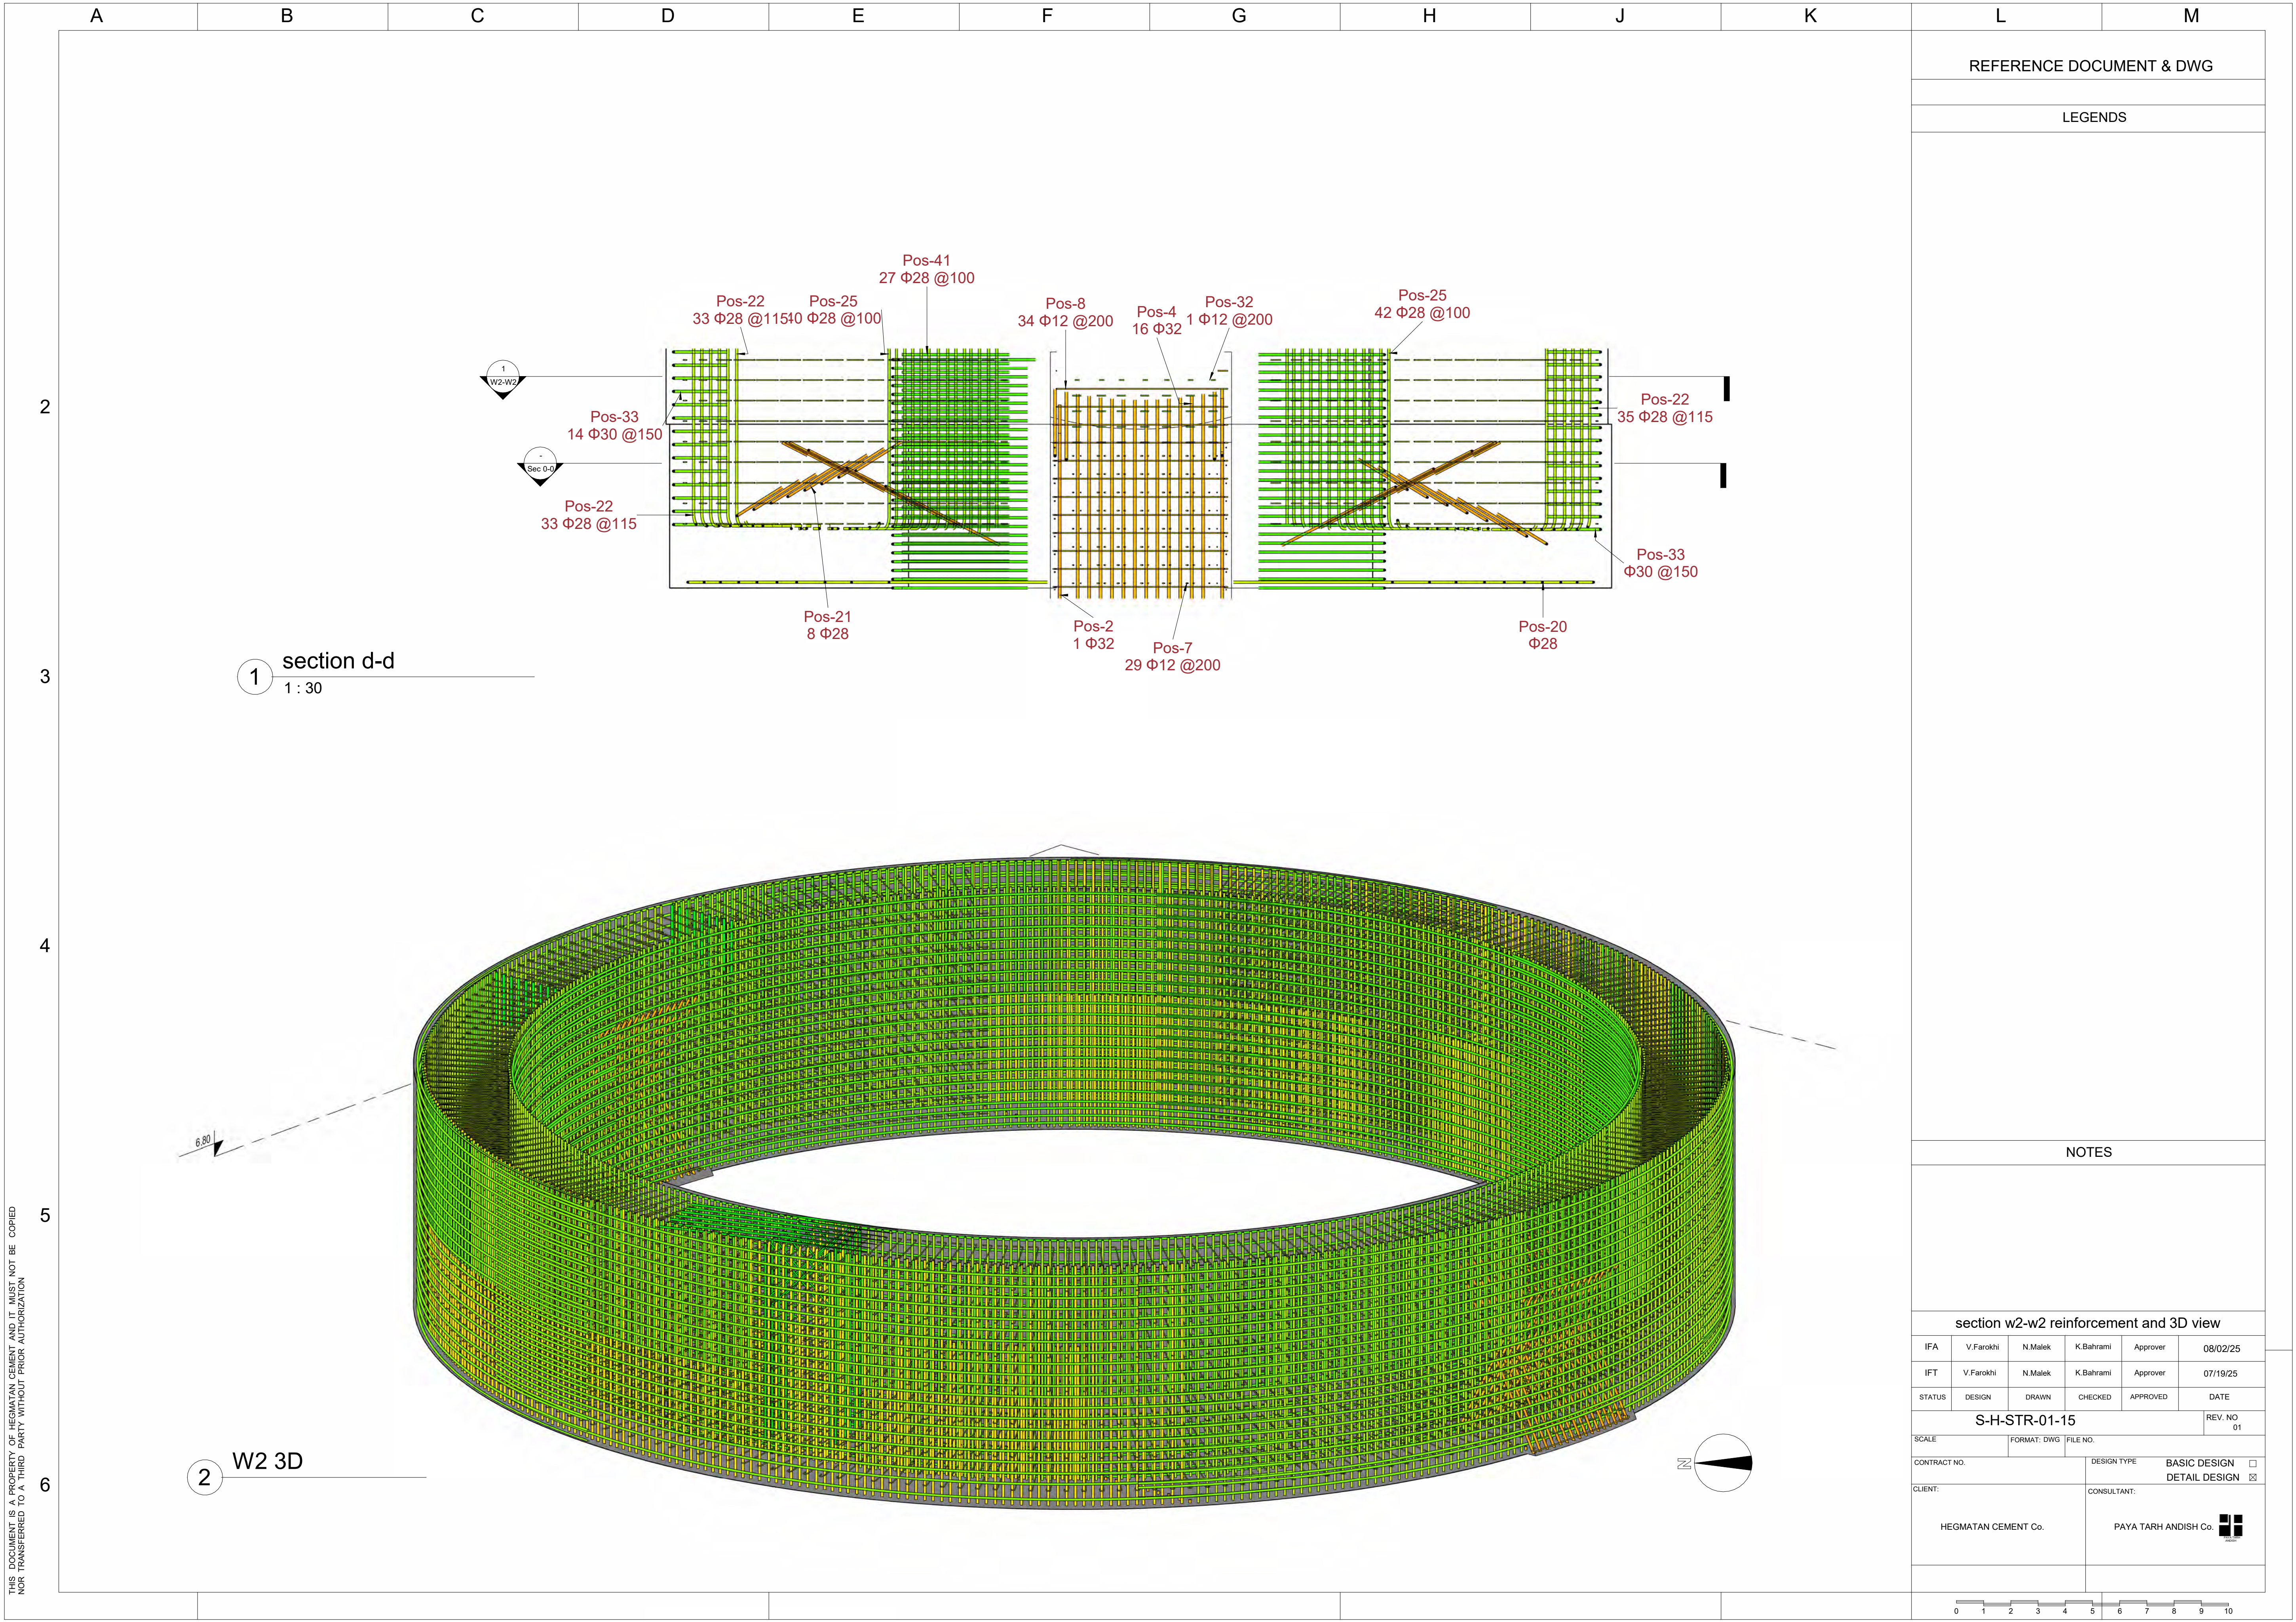

REFERENCE DOCUMENT & DWG

LEGENDS

NOTES

section w2-w2 reinforcement and 3D view

IFA	V.Farokhi	N.Malek	K.Bahrami	Approver	08/02/25
IFT	V.Farokhi	N.Malek	K.Bahrami	Approver	07/19/25
STATUS	DESIGN	DRAWN	CHECKED	APPROVED	DATE

S-H-STR-01-15 REV. NO 01

SCALE: FORMAT: DWG FILE NO.


CONTRACT NO. DESIGN TYPE: BASIC DESIGN ☐ DETAIL DESIGN ☒

CLIENT: CONSULTANT:


HEGMATAN CEMENT Co. PAYA TARH ANDISH Co.

0 1 2 3 4 5 6 7 8 9 10

THIS DOCUMENT IS A PROPERTY OF HEGMATAN CEMENT AND IT MUST NOT BE COPIED
NOR TRANSFERRED TO A THIRD PARTY WITHOUT PRIOR AUTHORIZATION

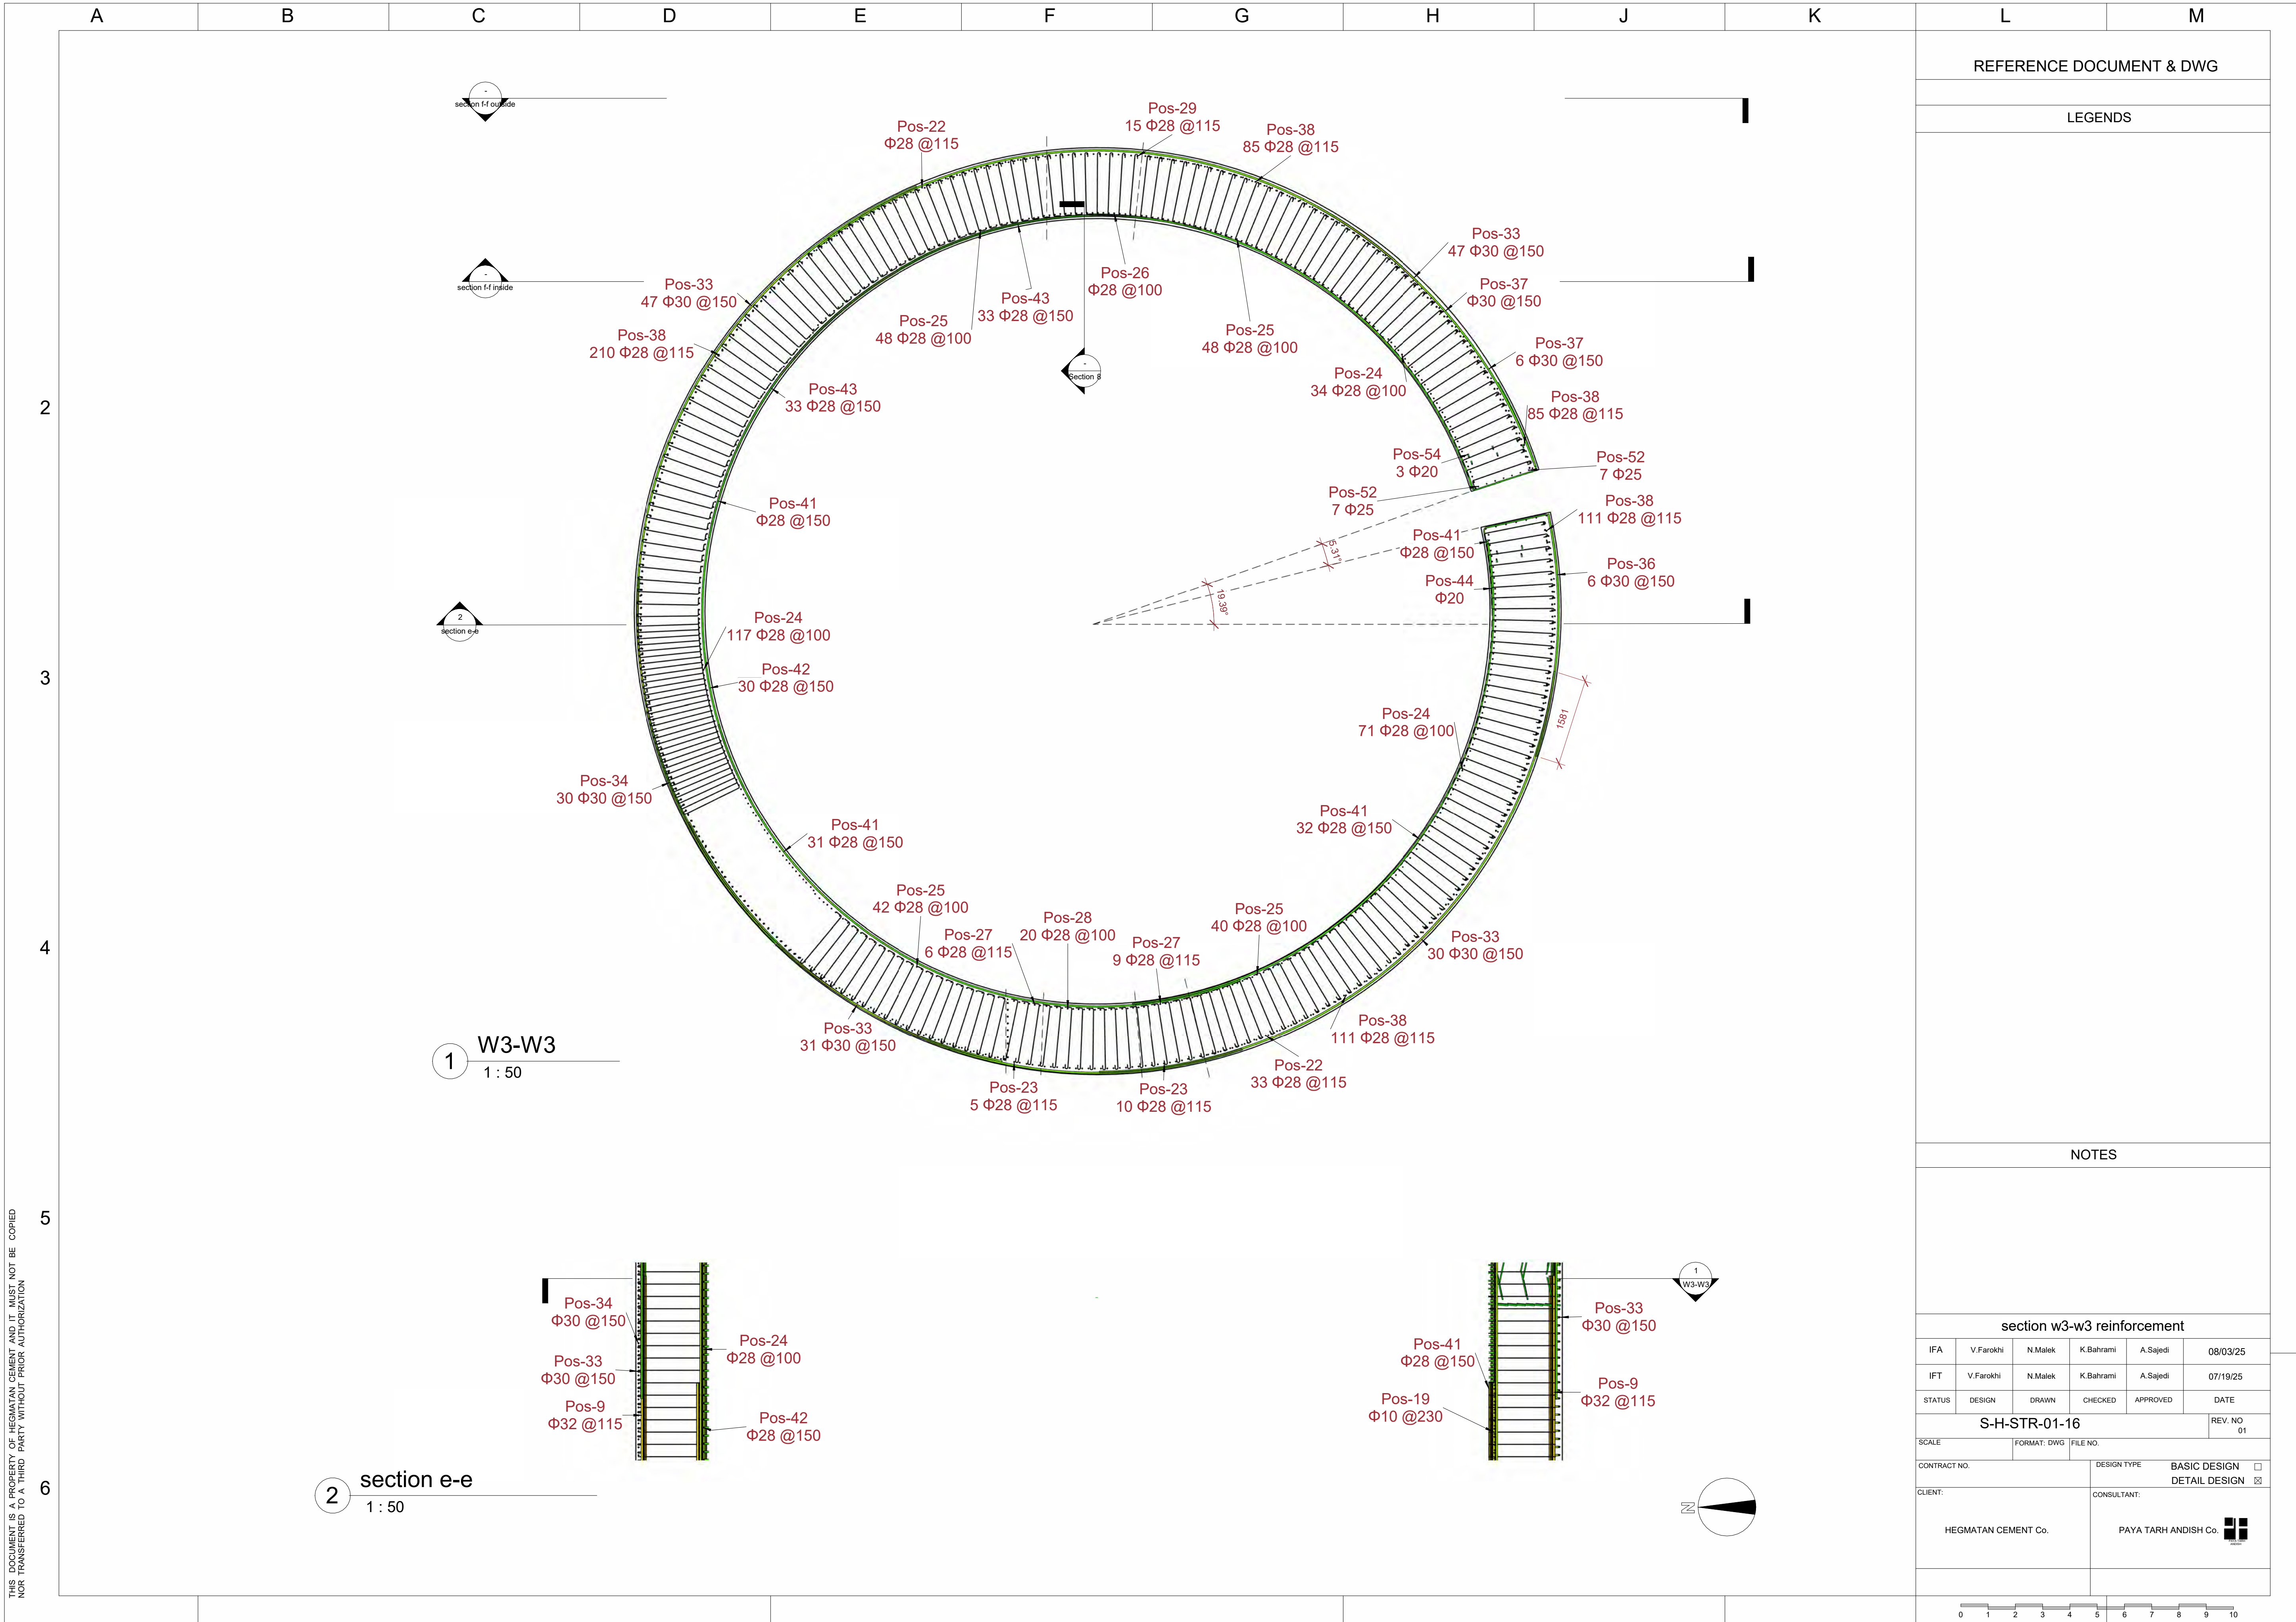

L			M		
REFERENCE DOCUMENT & DWG					
LEGENDS					
</					

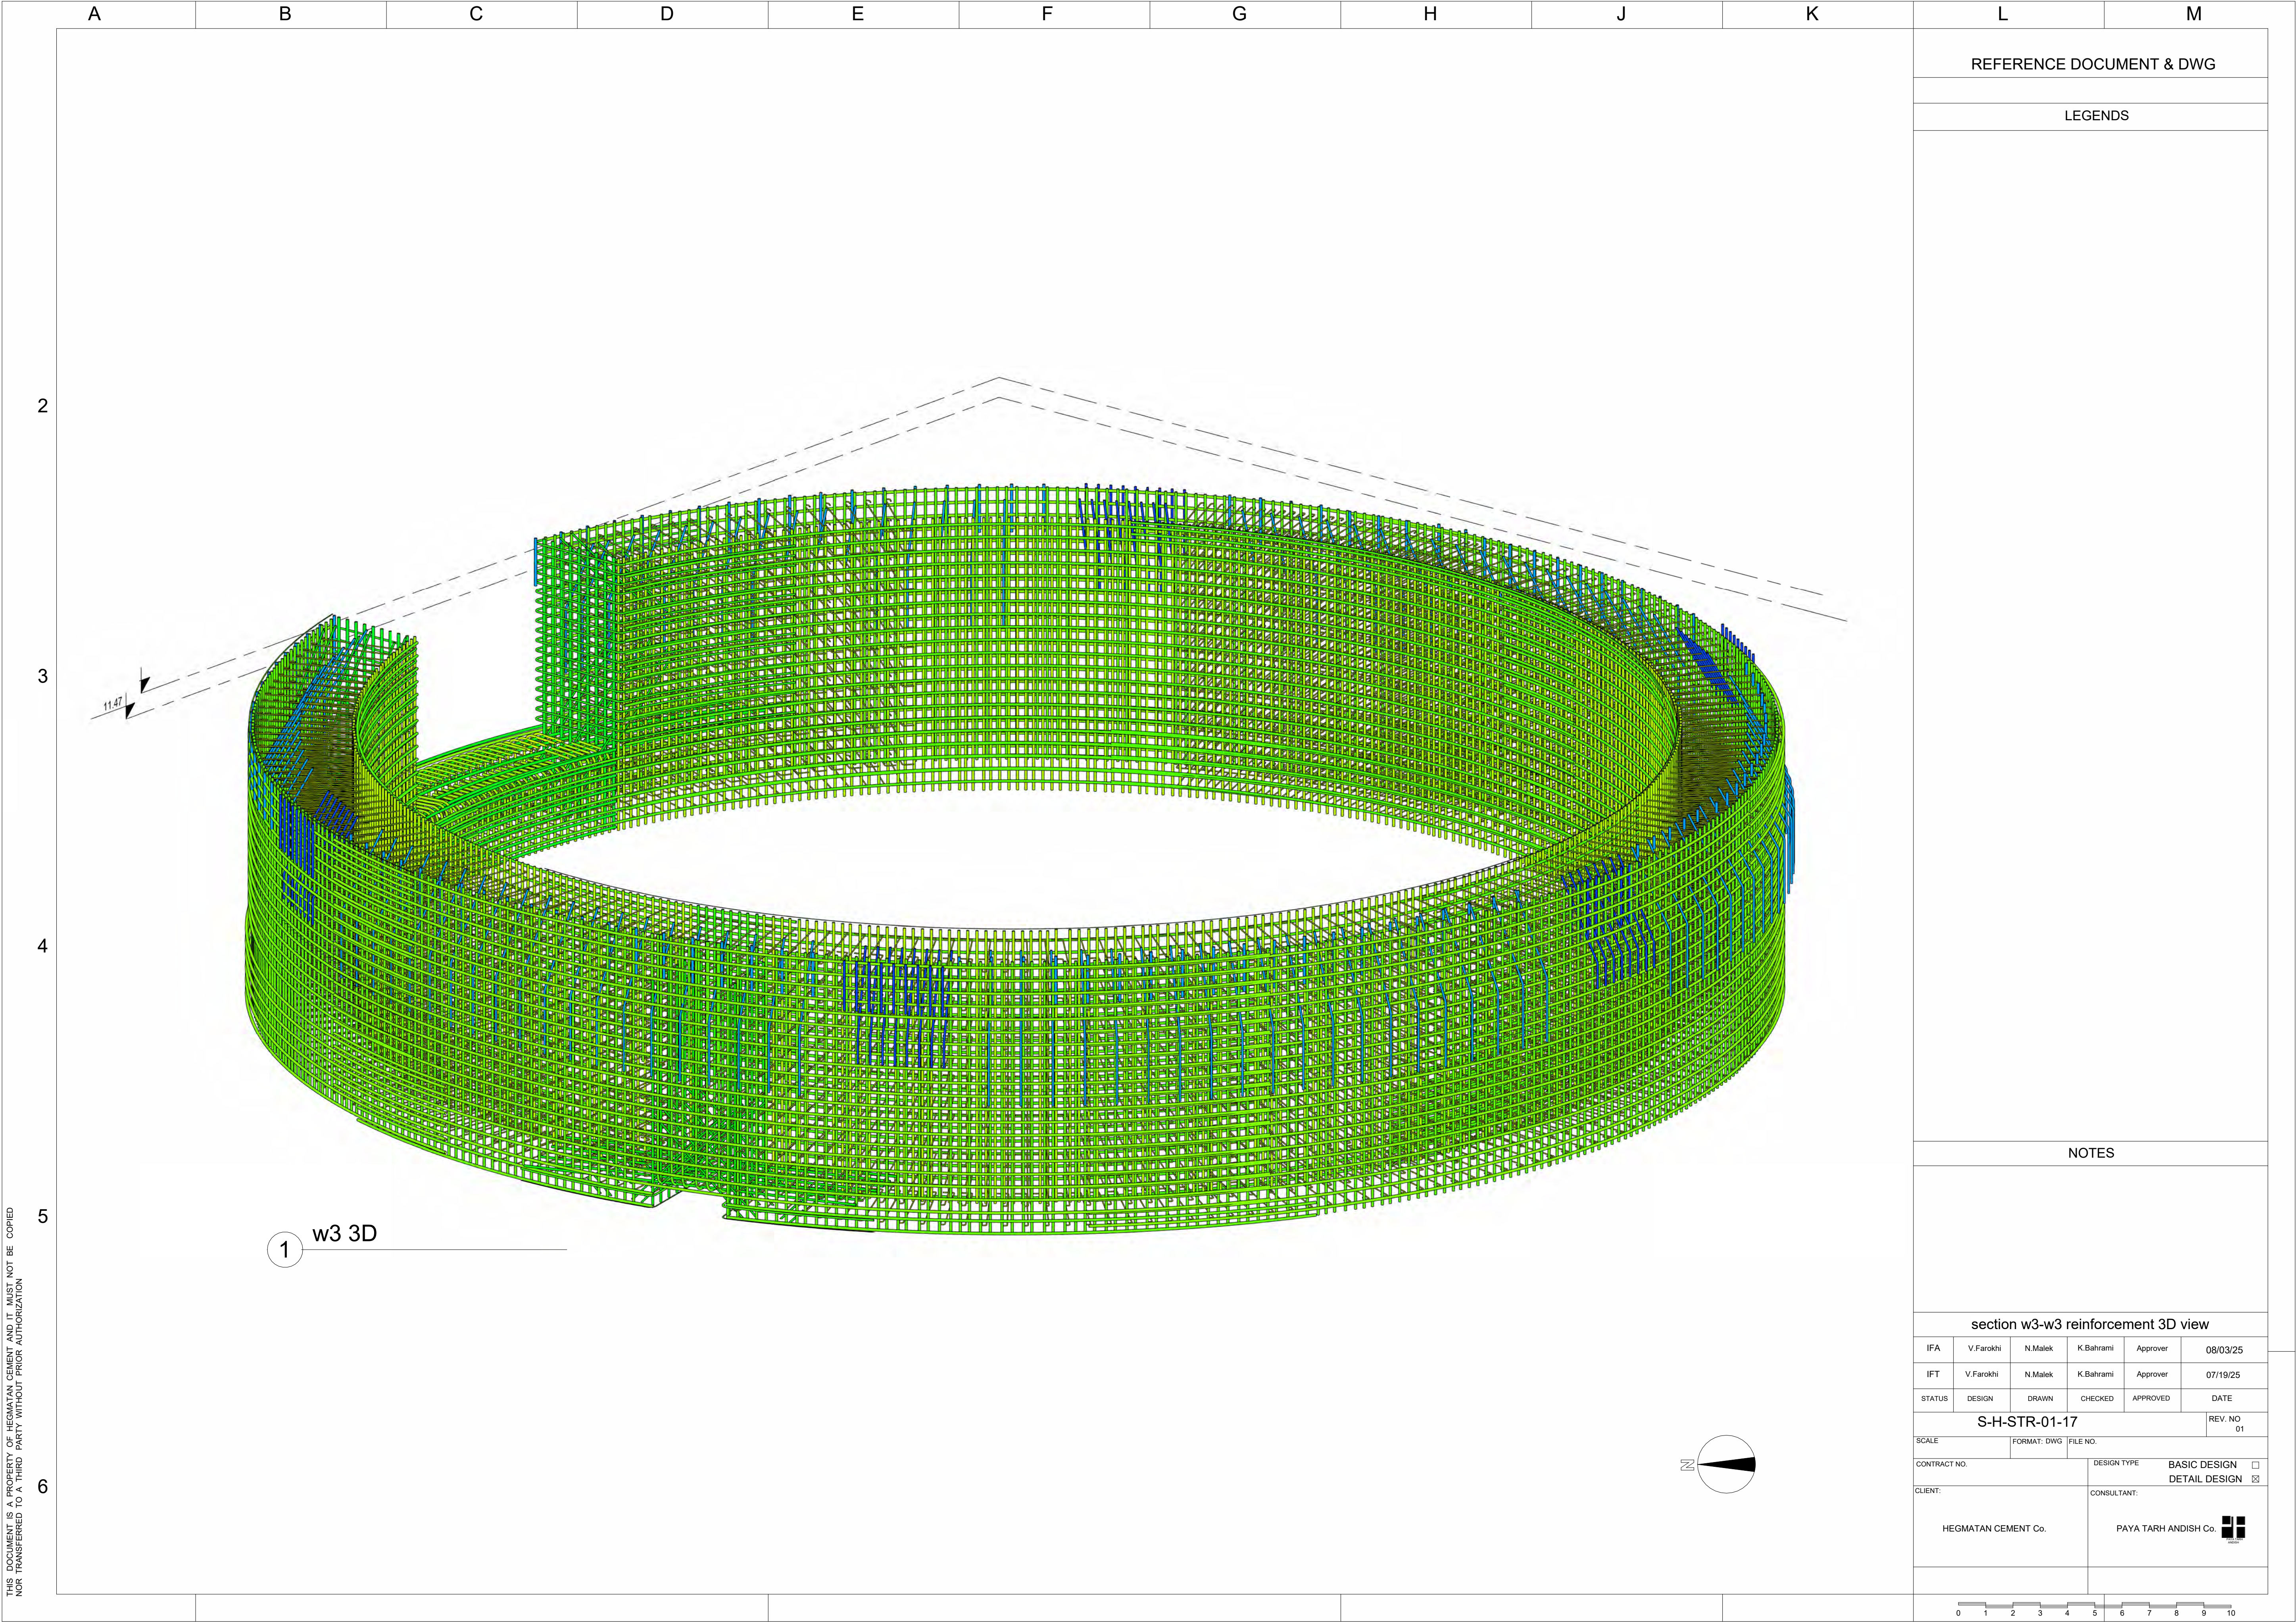

REFERENCE DOCUMENT & DWG

LEGENDS

NOTES

section w3-w3 reinforcement 3D view

IFA	V.Farokhi	N.Malek	K.Bahrami	Approver	08/03/25
IFT	V.Farokhi	N.Malek	K.Bahrami	Approver	07/19/25
STATUS	DESIGN	DRAWN	CHECKED	APPROVED	DATE

S-H-STR-01-17


REV. NO
01


SCALE	FORMAT: DWG	FILE NO.
CONTRACT NO.	DESIGN TYPE	BASIC DESIGN ☐
		DETAIL DESIGN ☒
CLIENT:	CONSULTANT:	
HEGMATAN CEMENT Co.	PAYA TARH ANDISH Co.	

010

010

THIS DOCUMENT IS A PROPERTY OF HEGMATAN CEMENT AND IT MUST NOT BE COPIED
NOR TRANSFERRED TO A THIRD PARTY WITHOUT AUTHORIZATION

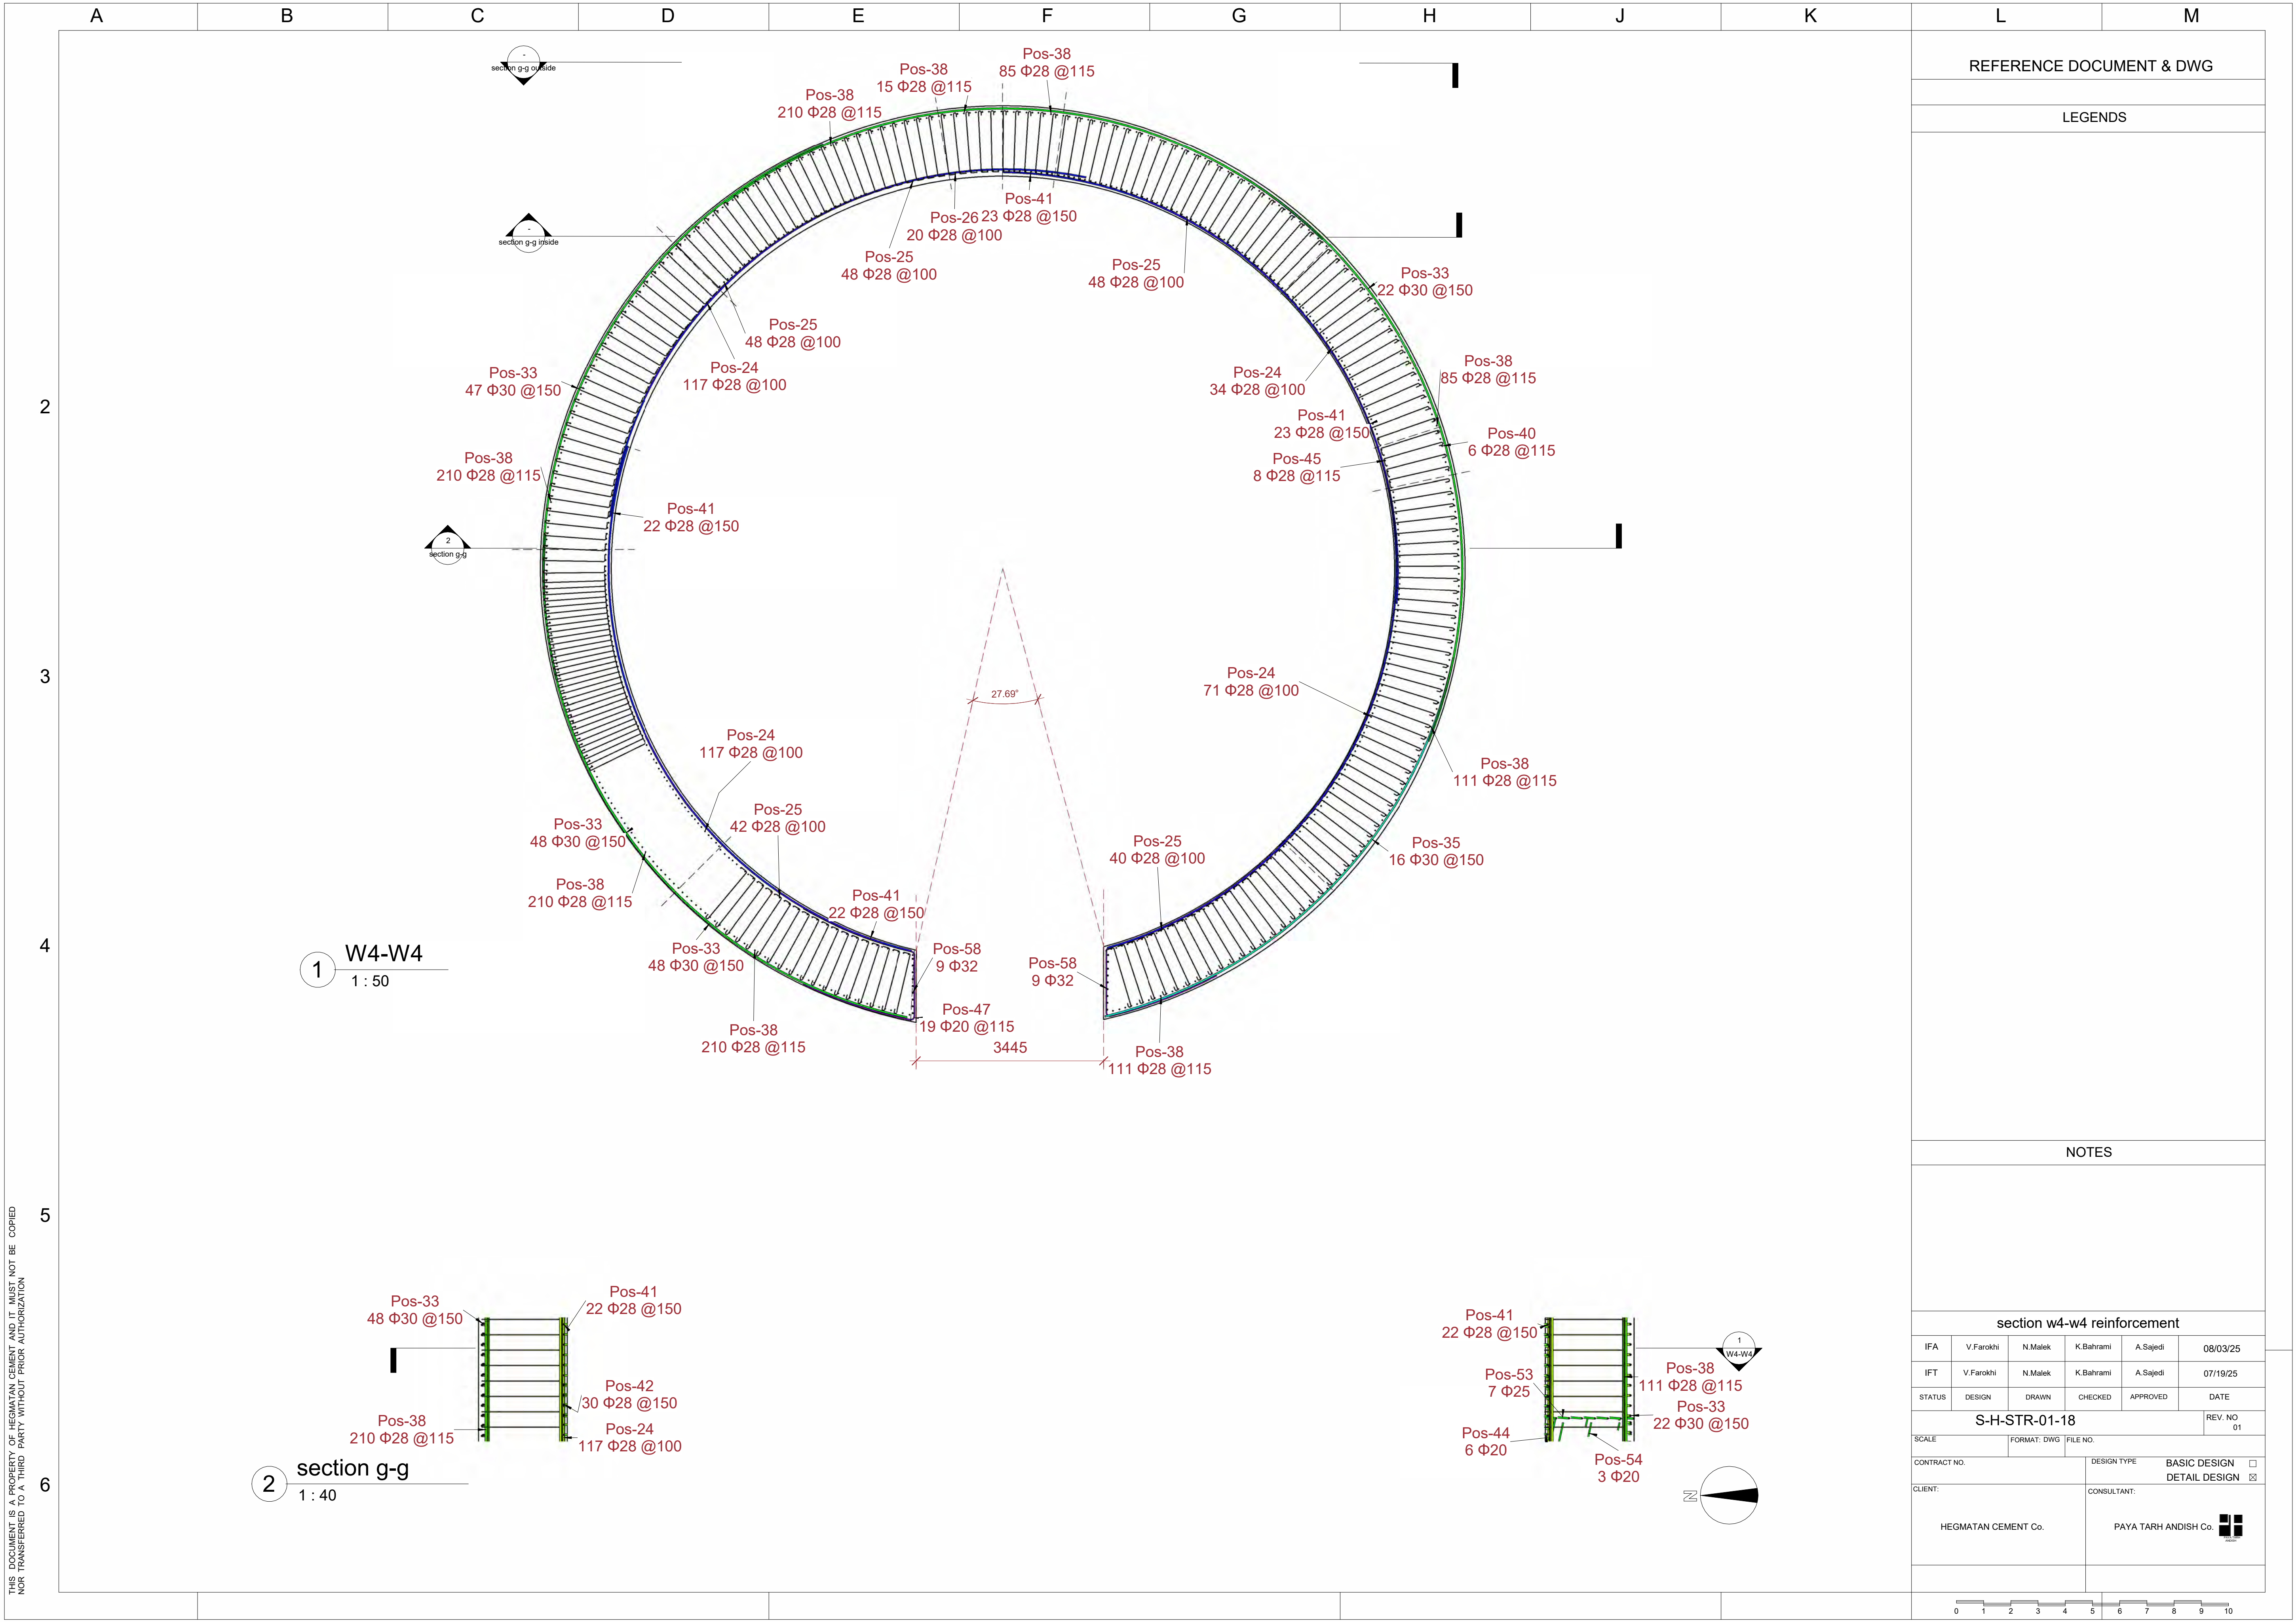

 REFERENCE DOCUMENT & DWG					
LEGENDS					
NOTES					
section w4-w4 reinforcement					
IFA	V.Farokhi	N.Malek	K.Bahrami	A.Sajedi	08/03/25
IFT	V.Farokhi	N.Malek	K.Bahrami	A.Sajedi	07/19/25
STATUS	DESIGN	DRAWN	CHECKED	APPROVED	DATE
S-H-STR-01-18					REV. NO 01
SCALE		FORMAT: DWG		FILE NO.	
CONTRACT NO.			DESIGN TYPE		
CLIENT: HEGMATAN CEMENT Co.			BASIC DESIGN ☐		
			DETAIL DESIGN ☒		
			CONSULTANT:		
			PAYA TARH ANDISH Co. 		
					



THIS DOCUMENT IS A PROPERTY OF HEGMATAN CEMENT AND IT MUST NOT BE COPIED
NOR TRANSFERRED TO A THIRD PARTY WITHOUT PRIOR AUTHORIZATION

REFERENCE DOCUMENT & DWG

LEGENDS

NOTES

section w4-w4 reinforcement 3D view

IFA	V.Farokhi	N.Malek	K.Bahrami	A.Sajedi	08/03/25
IFT	V.Farokhi	N.Malek	K.Bahrami	A.Sajedi	07/19/25
STATUS	DESIGN	DRAWN	CHECKED	APPROVED	DATE


S-H-STR-01-19

REV. NO
01

SCALE	FORMAT: DWG	FILE NO.
CONTRACT NO.	DESIGN TYPE	BASIC DESIGN ☐
		DETAIL DESIGN ☒
CLIENT:	CONSULTANT:	
HEGMATAN CEMENT Co.	PAYA TARH ANDISH Co. 	

012345678910

THIS DOCUMENT IS A PROPERTY OF HEGMATAN CEMENT AND IT MUST NOT BE COPIED
NOR TRANSFERRED TO A THIRD PARTY WITHOUT AUTHORIZATION

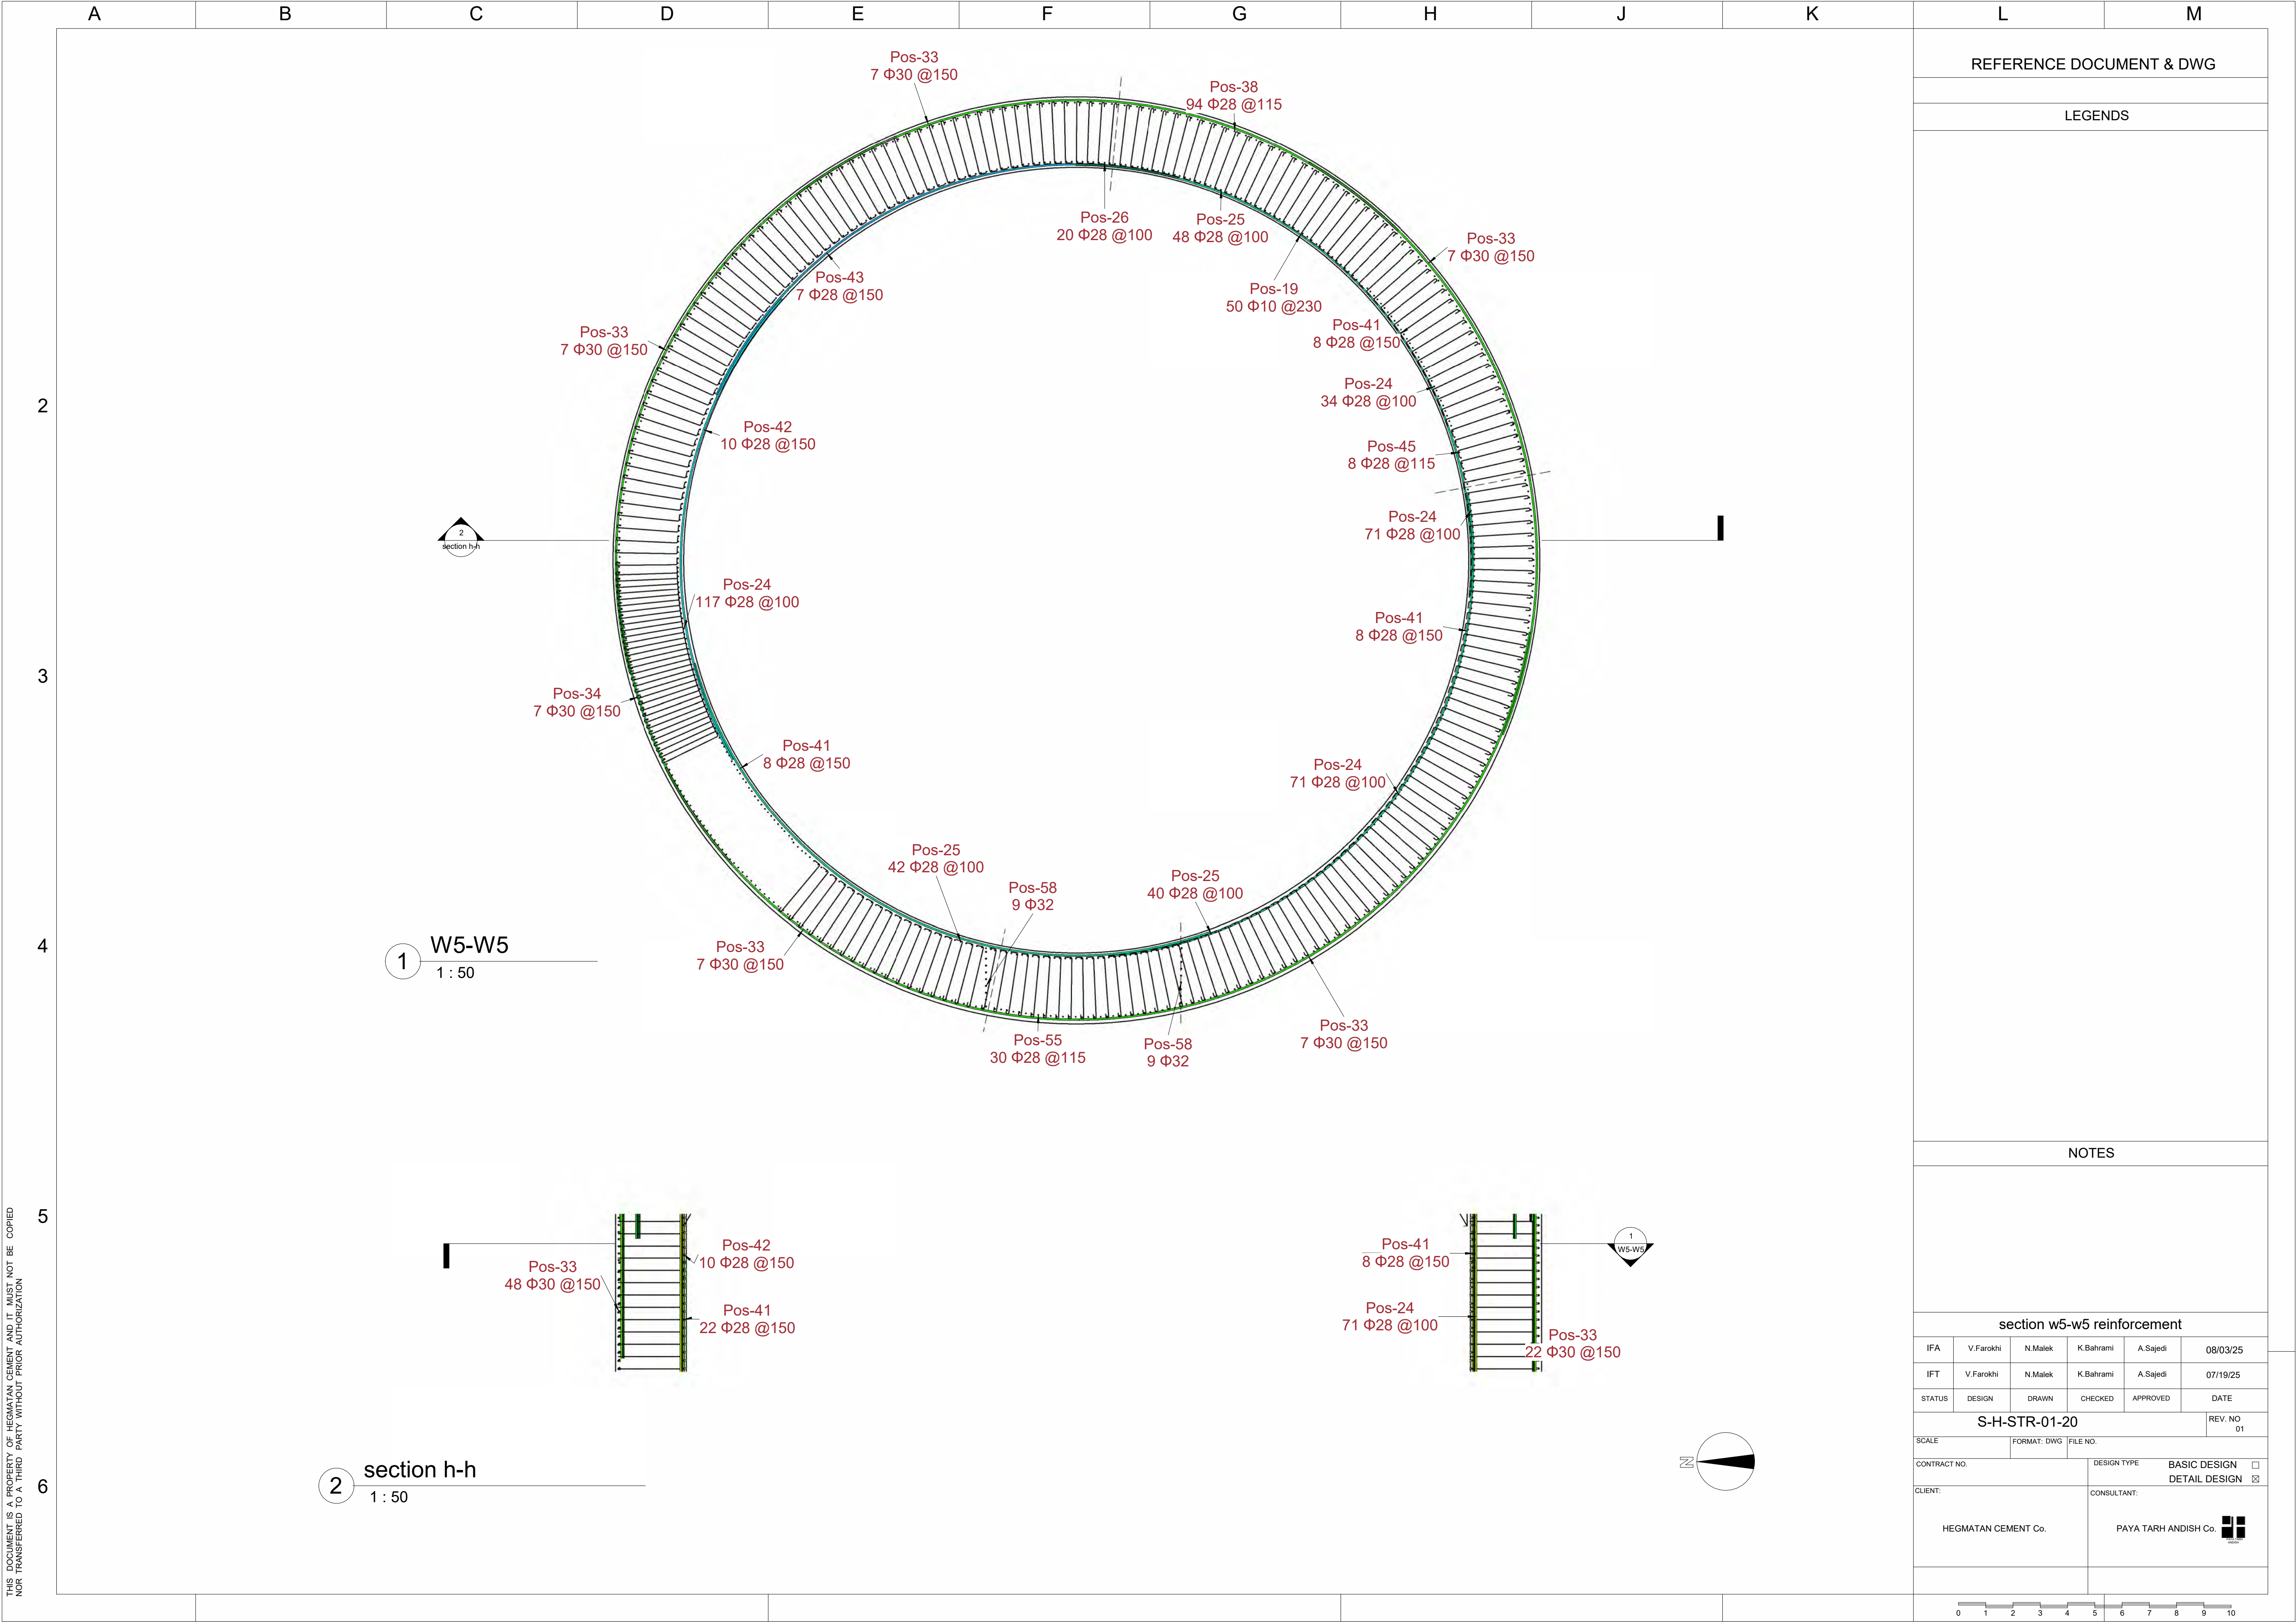

REFERENCE DOCUMENT & DWG


LEGENDS

NOTES

section w5-w5 reinforcement					
IFA	V.Farokhi	N.Malek	K.Bahrami	A.Sajedi	08/03/25
IFT	V.Farokhi	N.Malek	K.Bahrami	A.Sajedi	07/19/25
STATUS	DESIGN	DRAWN	CHECKED	APPROVED	DATE
S-H-STR-01-20					REV. NO 01
SCALE		FORMAT: DWG		FILE NO.	
CONTRACT NO.			DESIGN TYPE BASIC DESIGN ☐ DETAIL DESIGN ☒		
CLIENT: HEGMATAN CEMENT Co.			CONSULTANT: PAYA TARH ANDISH Co.		

012345678910

012345678910

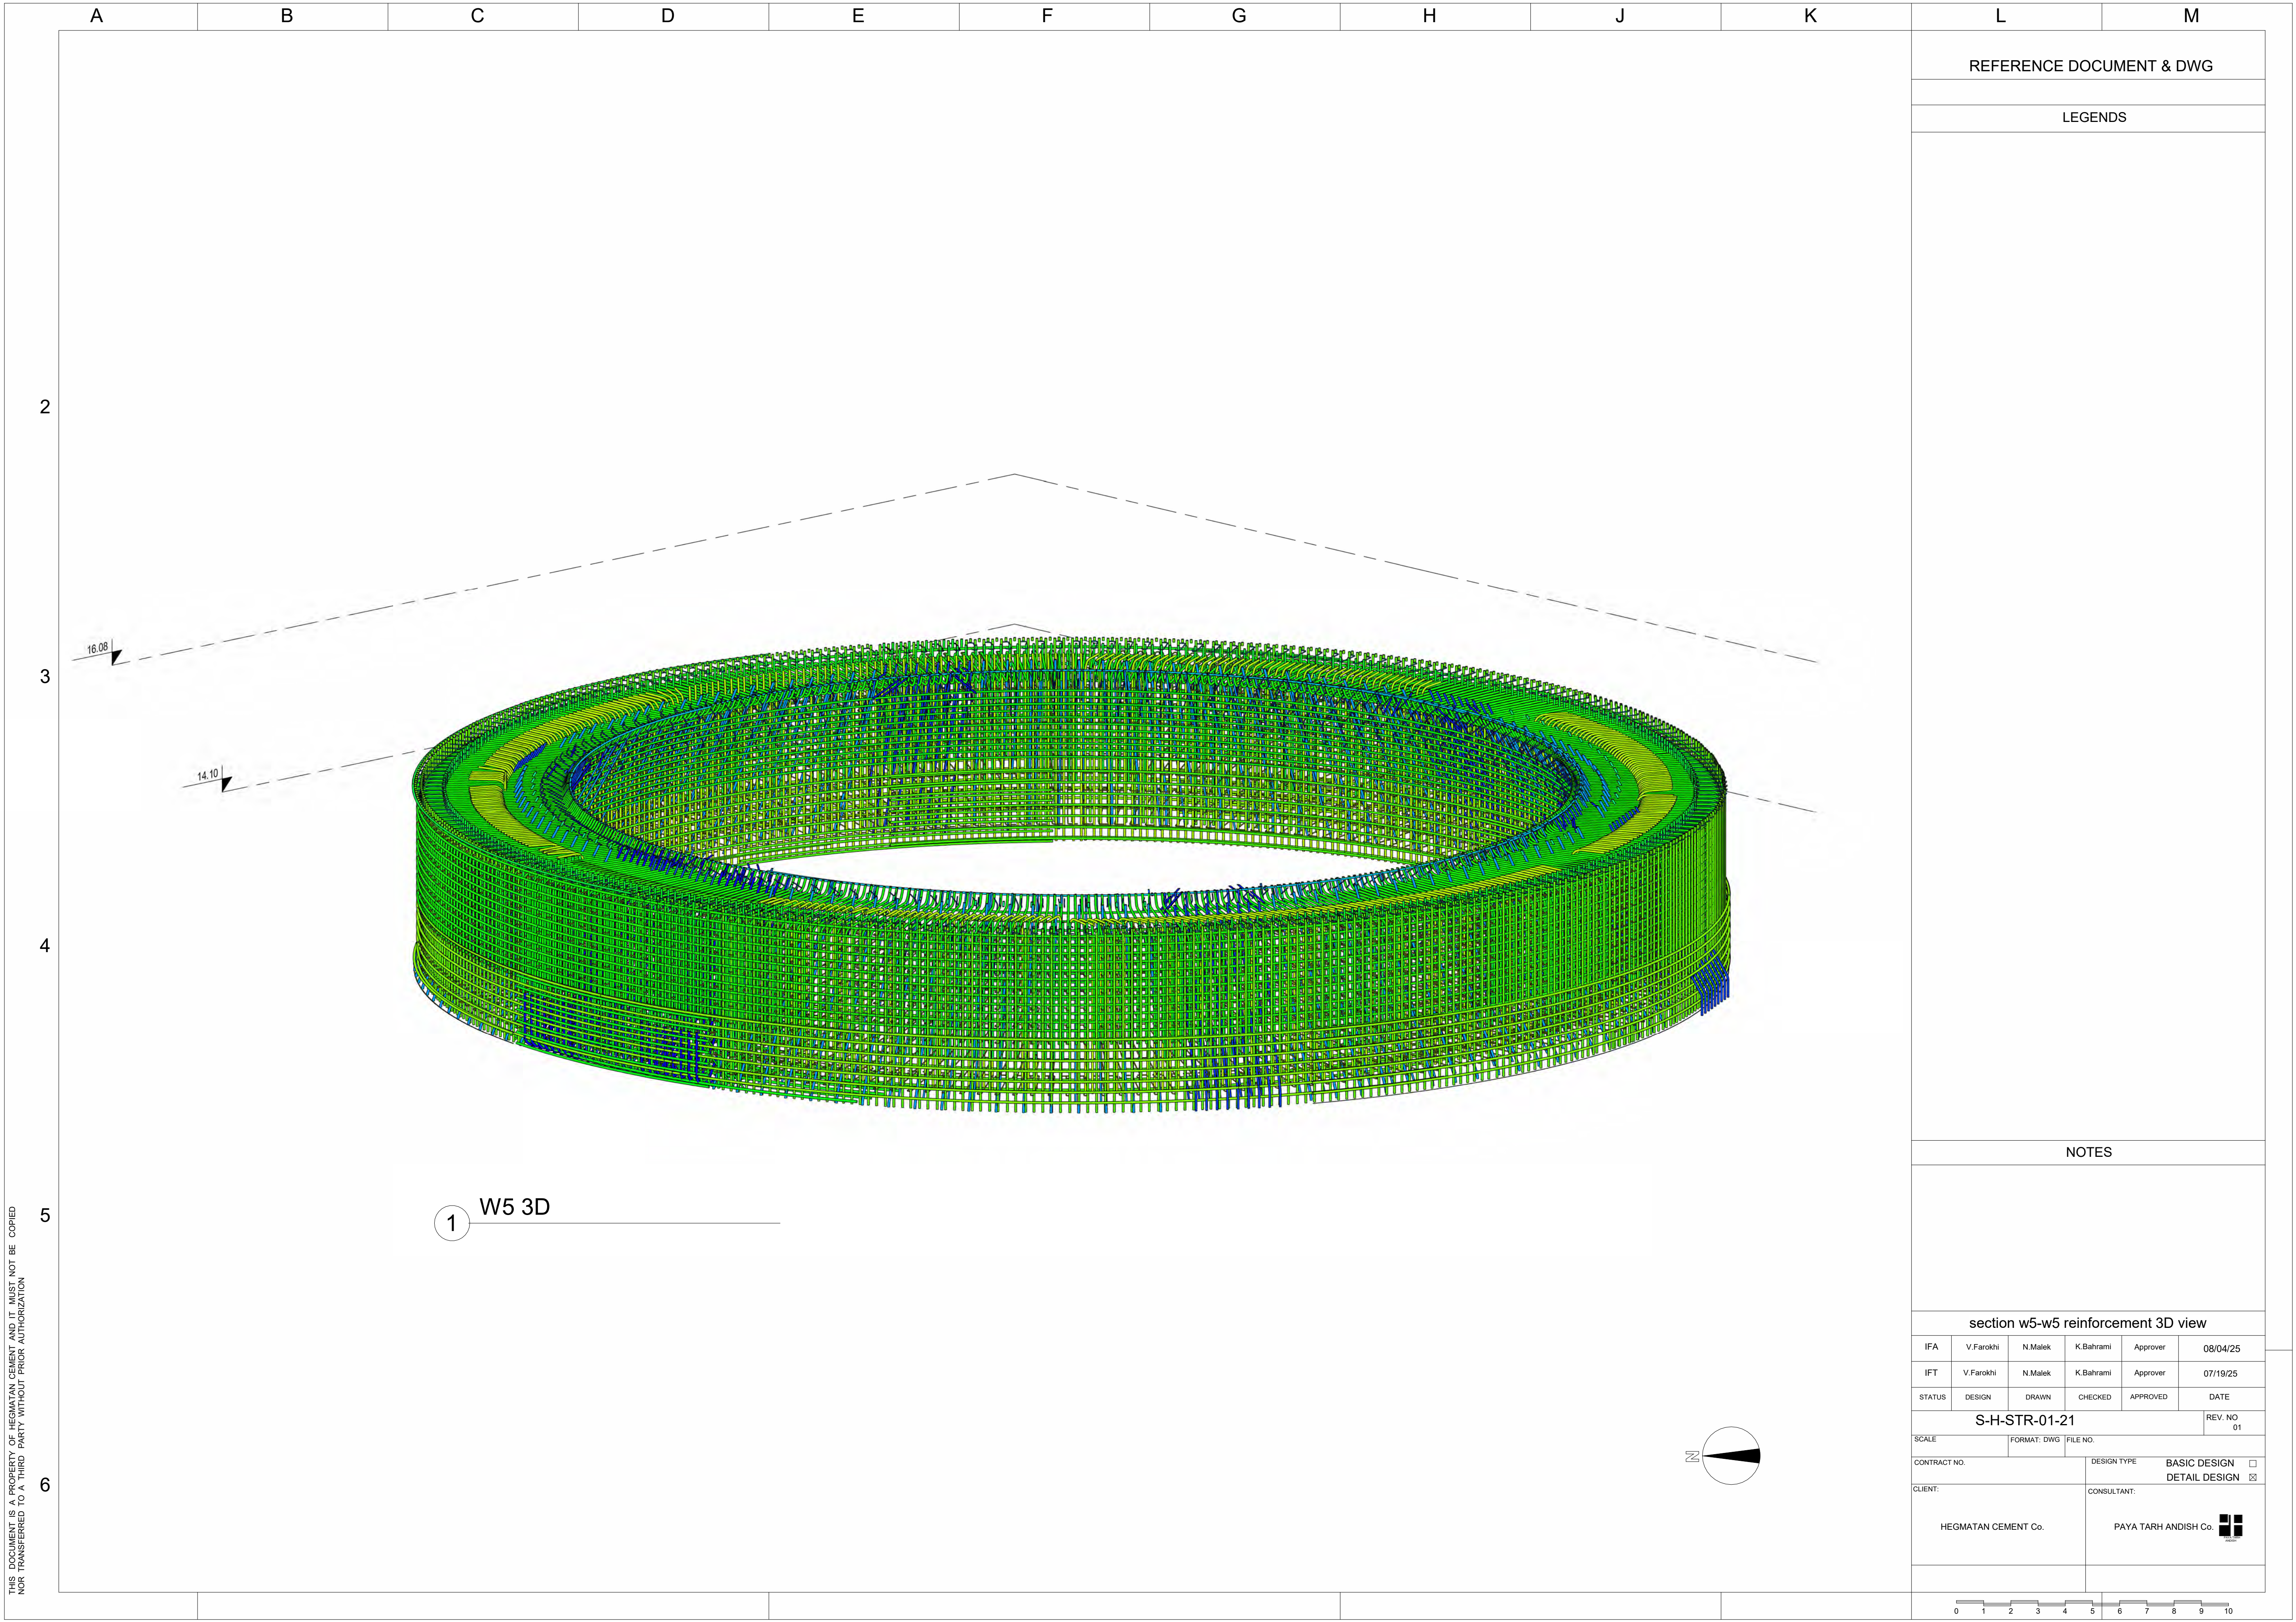

REFERENCE DOCUMENT & DWG	
LEGENDS	
NOTES	
section w5-w5 reinforcement 3D view	
IFA	V.Farokhi
N.Malek	K.Bahrami
Approver	08/04/25
IFT	V.Farokhi
N.Malek	K.Bahrami
Approver	07/19/25
STATUS	DESIGN
DRAWN	CHECKED
APPROVED	DATE
S-H-STR-01-21	
SCALE	FORMAT: DWG
FILE NO.	REV. NO
01	
CONTRACT NO.	DESIGN TYPE
	BASIC DESIGN
CLIENT:	DETAIL DESIGN
HEGMATAN CEMENT Co.	PAYA TARH ANDISH Co.
0 1 2 3 4 5 6 7 8 9 10	



THIS DOCUMENT IS A PROPERTY OF HEGMATAN CEMENT AND IT MUST NOT BE COPIED
NOR TRANSFERRED TO A THIRD PARTY WITHOUT AUTHORIZATION

1

W6 3D

REFERENCE DOCUMENT & DWG

LEGENDS

NOTES

section w6-w6 reinforcement 3D view

IFA	V.Farokhi	N.Malek	K.Bahrami	A.Sajedi	08/04/25
IFT	V.Farokhi	N.Malek	K.Bahrami	A.Sajedi	07/19/25
STATUS	DESIGN	DRAWN	CHECKED	APPROVED	DATE

S-H-STR-01-23

REV. NO

01

SCALE	FORMAT: DWG	FILE NO.
-------	-------------	----------

CONTRACT NO.	DESIGN TYPE
--------------	-------------

BASIC DESIGN ☐

DETAIL DESIGN ☒

CLIENT:	CONSULTANT:
---------	-------------


HEGMATAN CEMENT Co.

PAYA TARH ANDISH Co.




0 1 2 3 4 5 6 7 8 9 10

THIS DOCUMENT IS A PROPERTY OF HEGMATAN CEMENT AND IT MUST NOT BE COPIED
NOR TRANSFERRED TO A THIRD PARTY WITHOUT PRIOR AUTHORIZATION

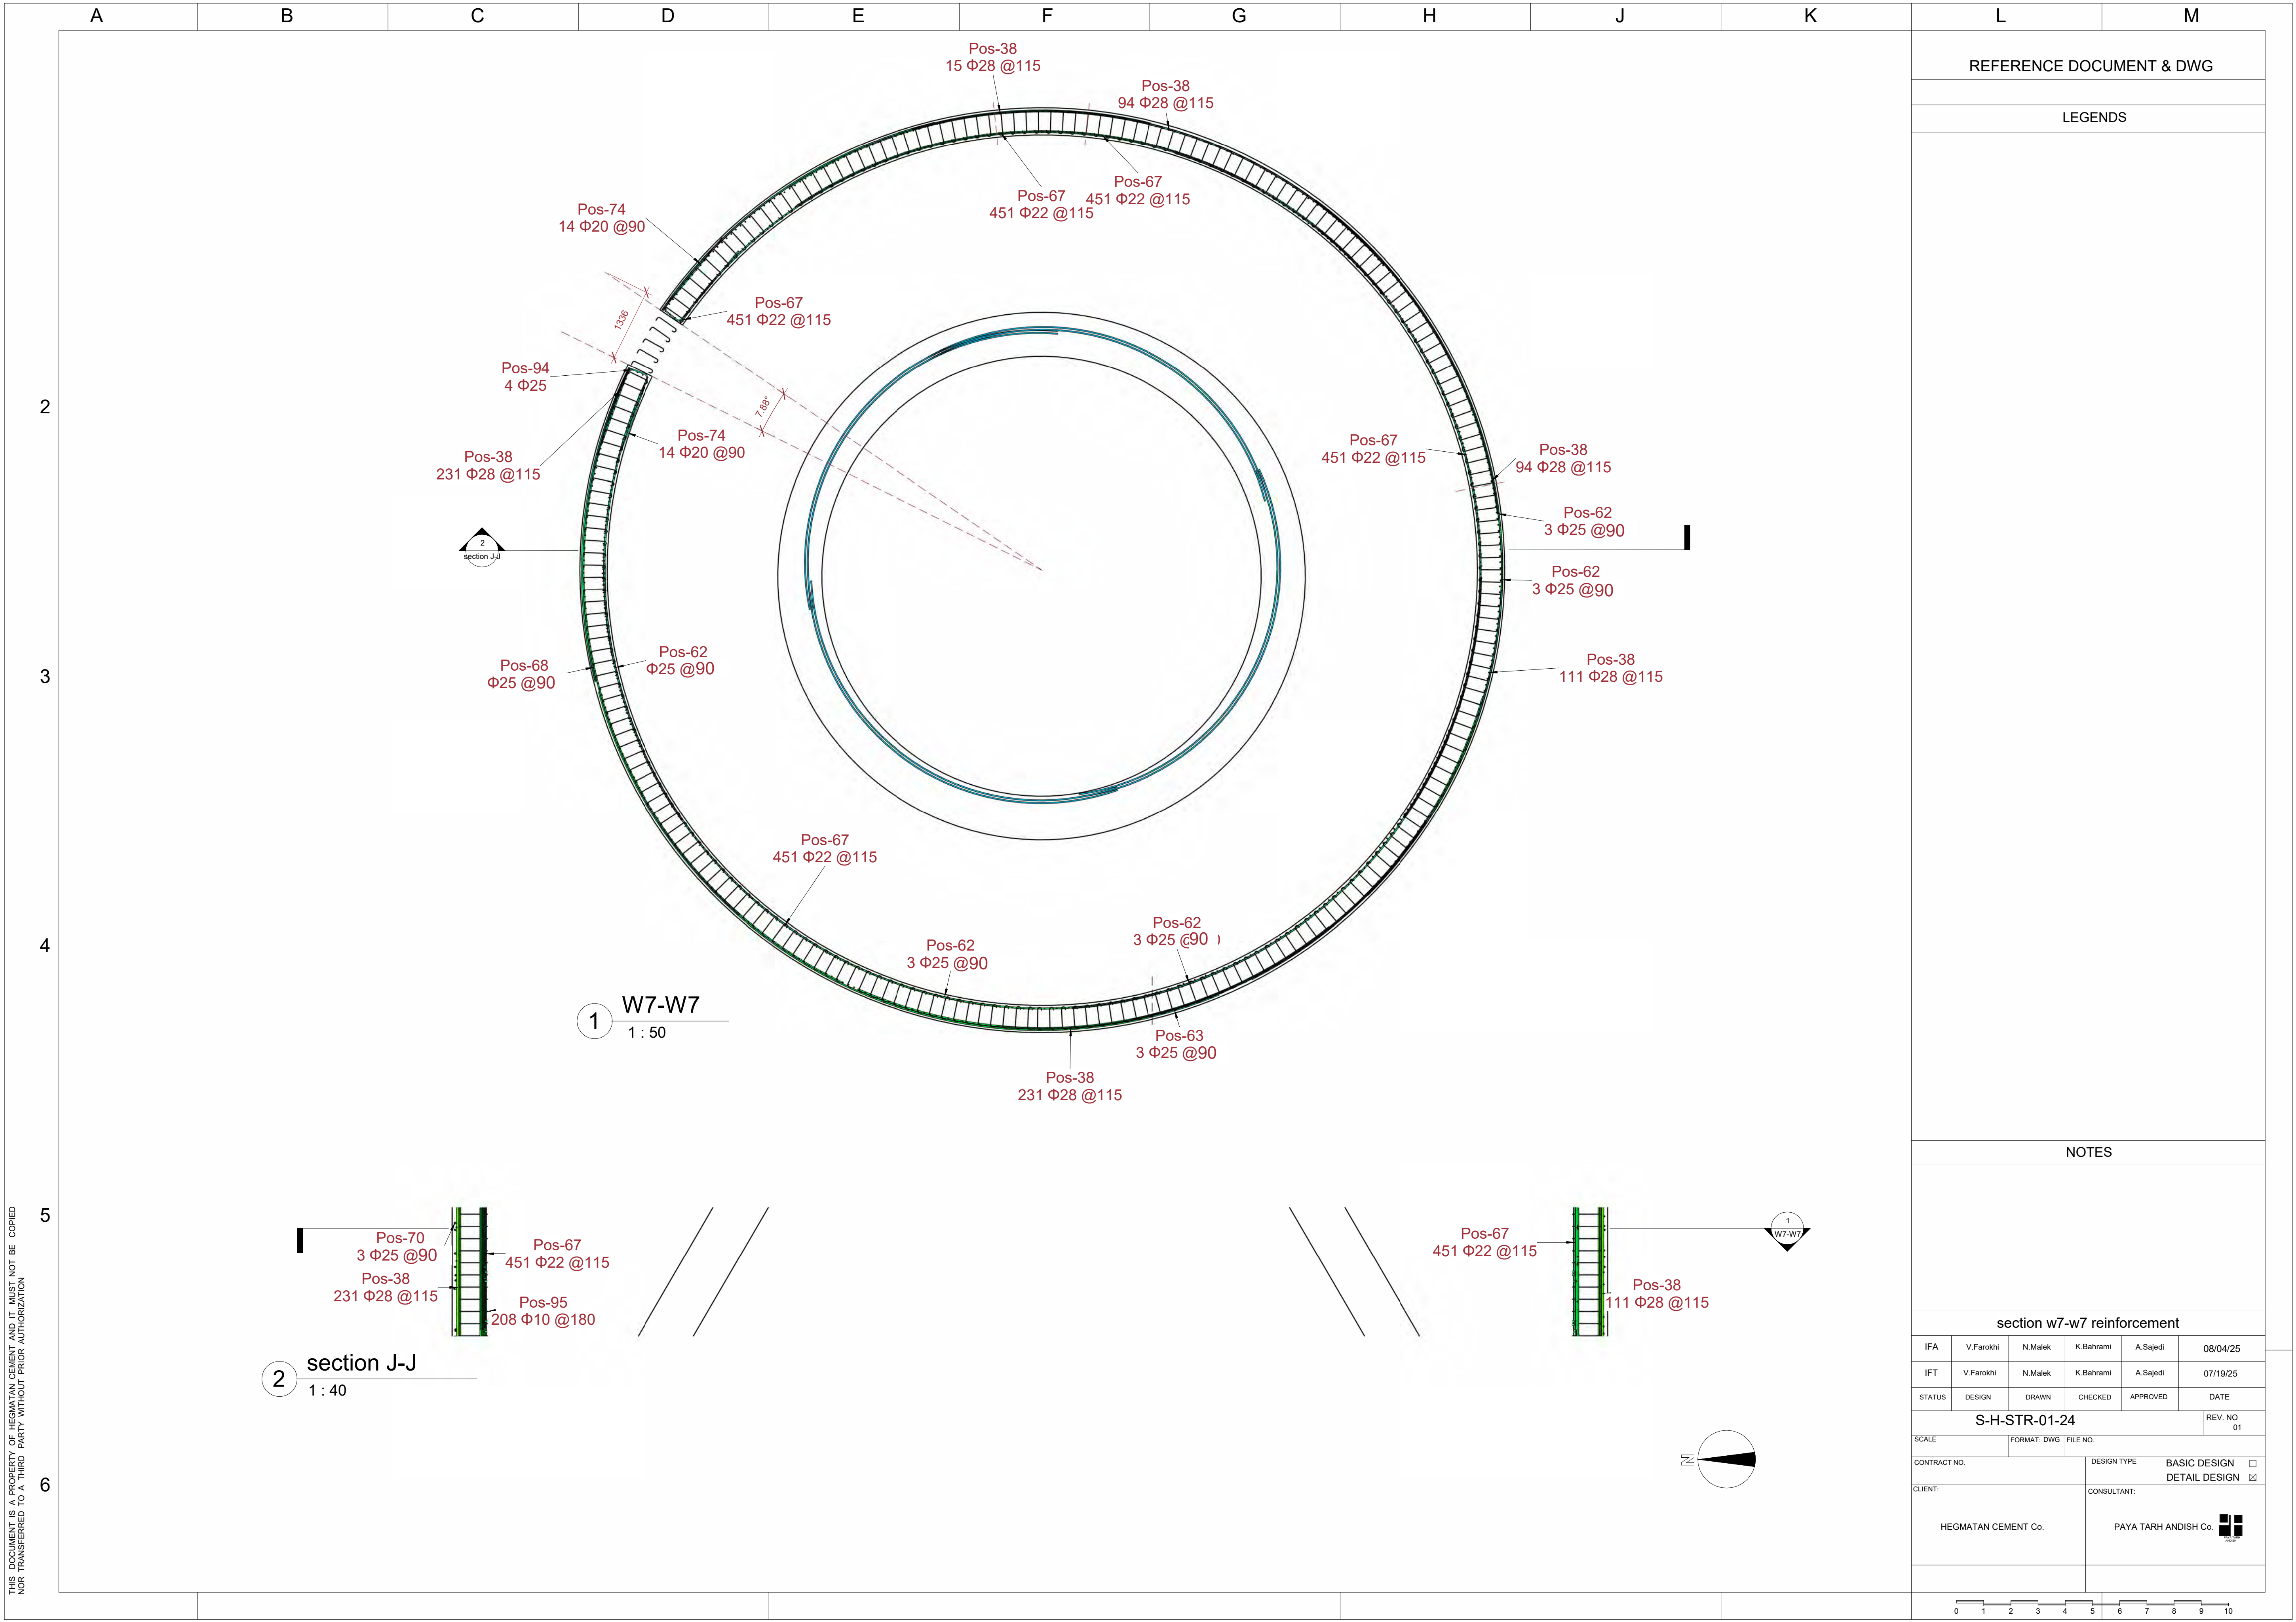


REFERENCE DOCUMENT & DWG					
LEGENDS					
NOTES					
section w7-w7 reinforcement					
IFA	V.Farokhi	N.Malek	K.Bahrami	A.Sajedi	08/04/25
IFT	V.Farokhi	N.Malek	K.Bahrami	A.Sajedi	07/19/25
STATUS	DESIGN	DRAWN	CHECKED	APPROVED	DATE
S-H-STR-01-24					REV. NO 01
SCALE		FORMAT: DWG	FILE NO.		
CONTRACT NO.			DESIGN TYPE		
			BASIC DESIGN ☐		
CLIENT:			CONSULTANT:		
HEGMATAN CEMENT Co.			PAYA TARH ANDISH Co. 		

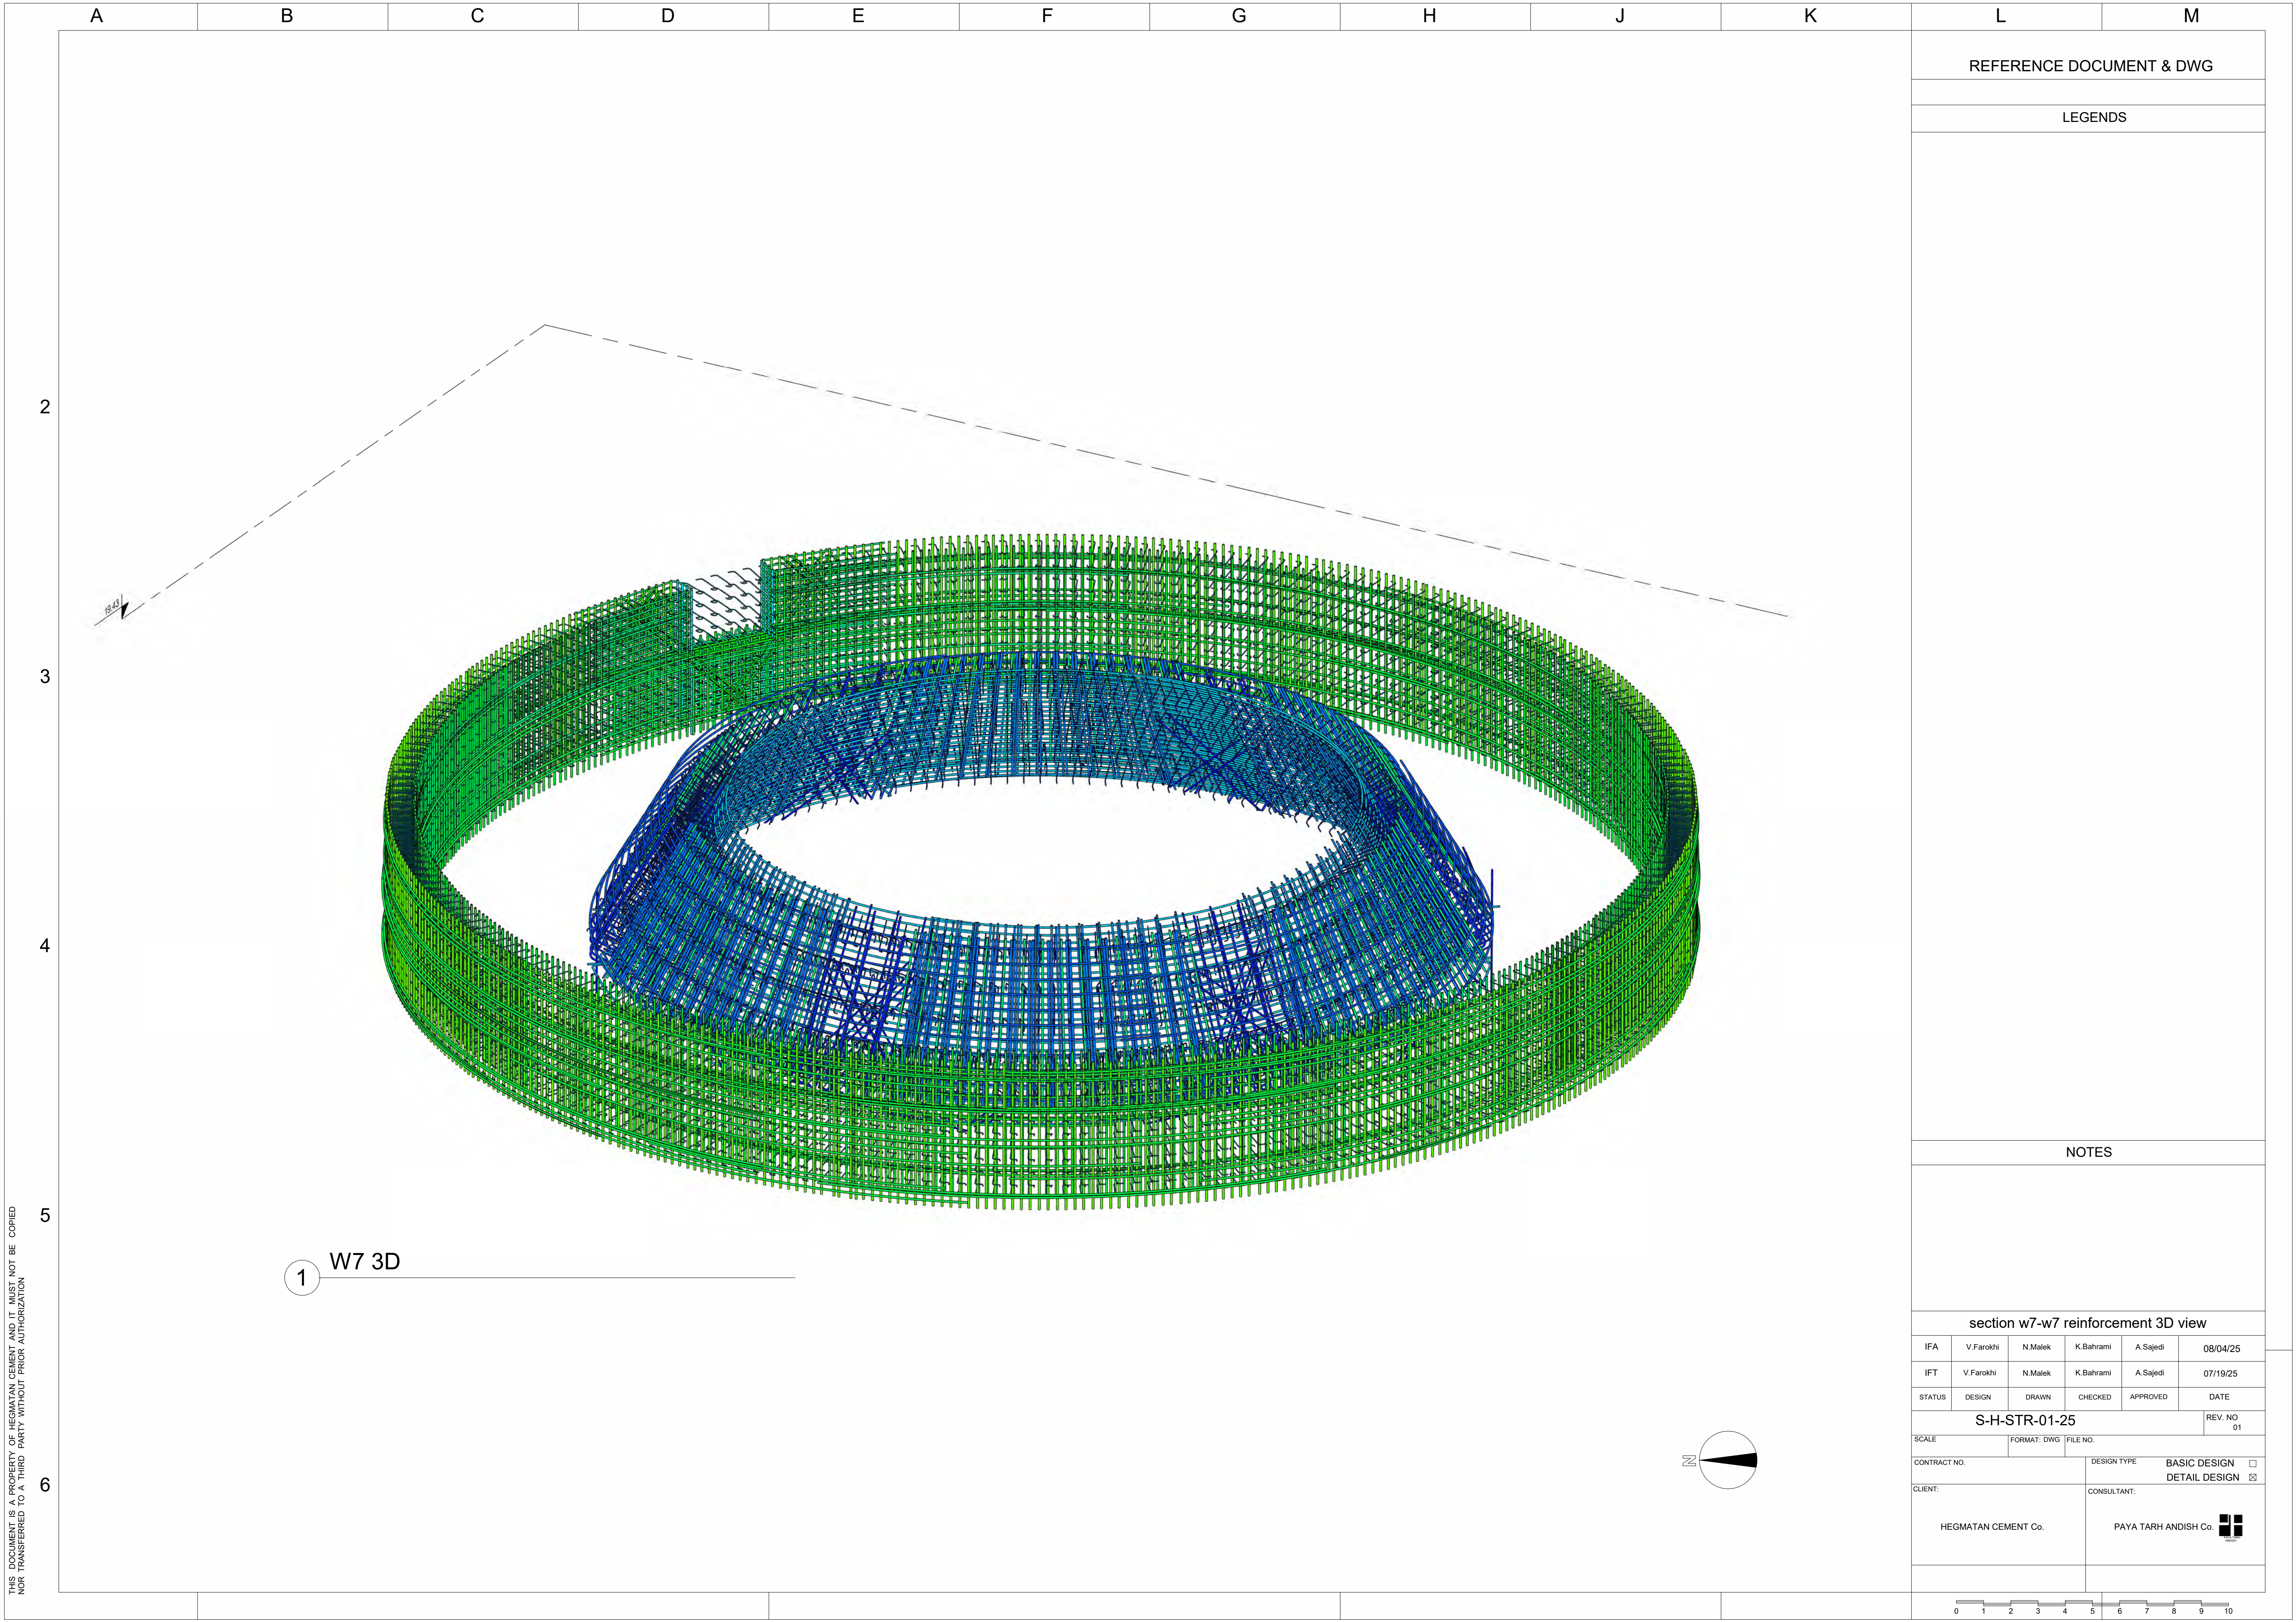

THIS DOCUMENT IS A PROPERTY OF HEGMATAN CEMENT AND IT MUST NOT BE COPIED
NOR TRANSFERRED TO A THIRD PARTY WITHOUT AUTHORIZATION

L			M		
REFERENCE DOCUMENT & DWG					
LEGENDS					
</					



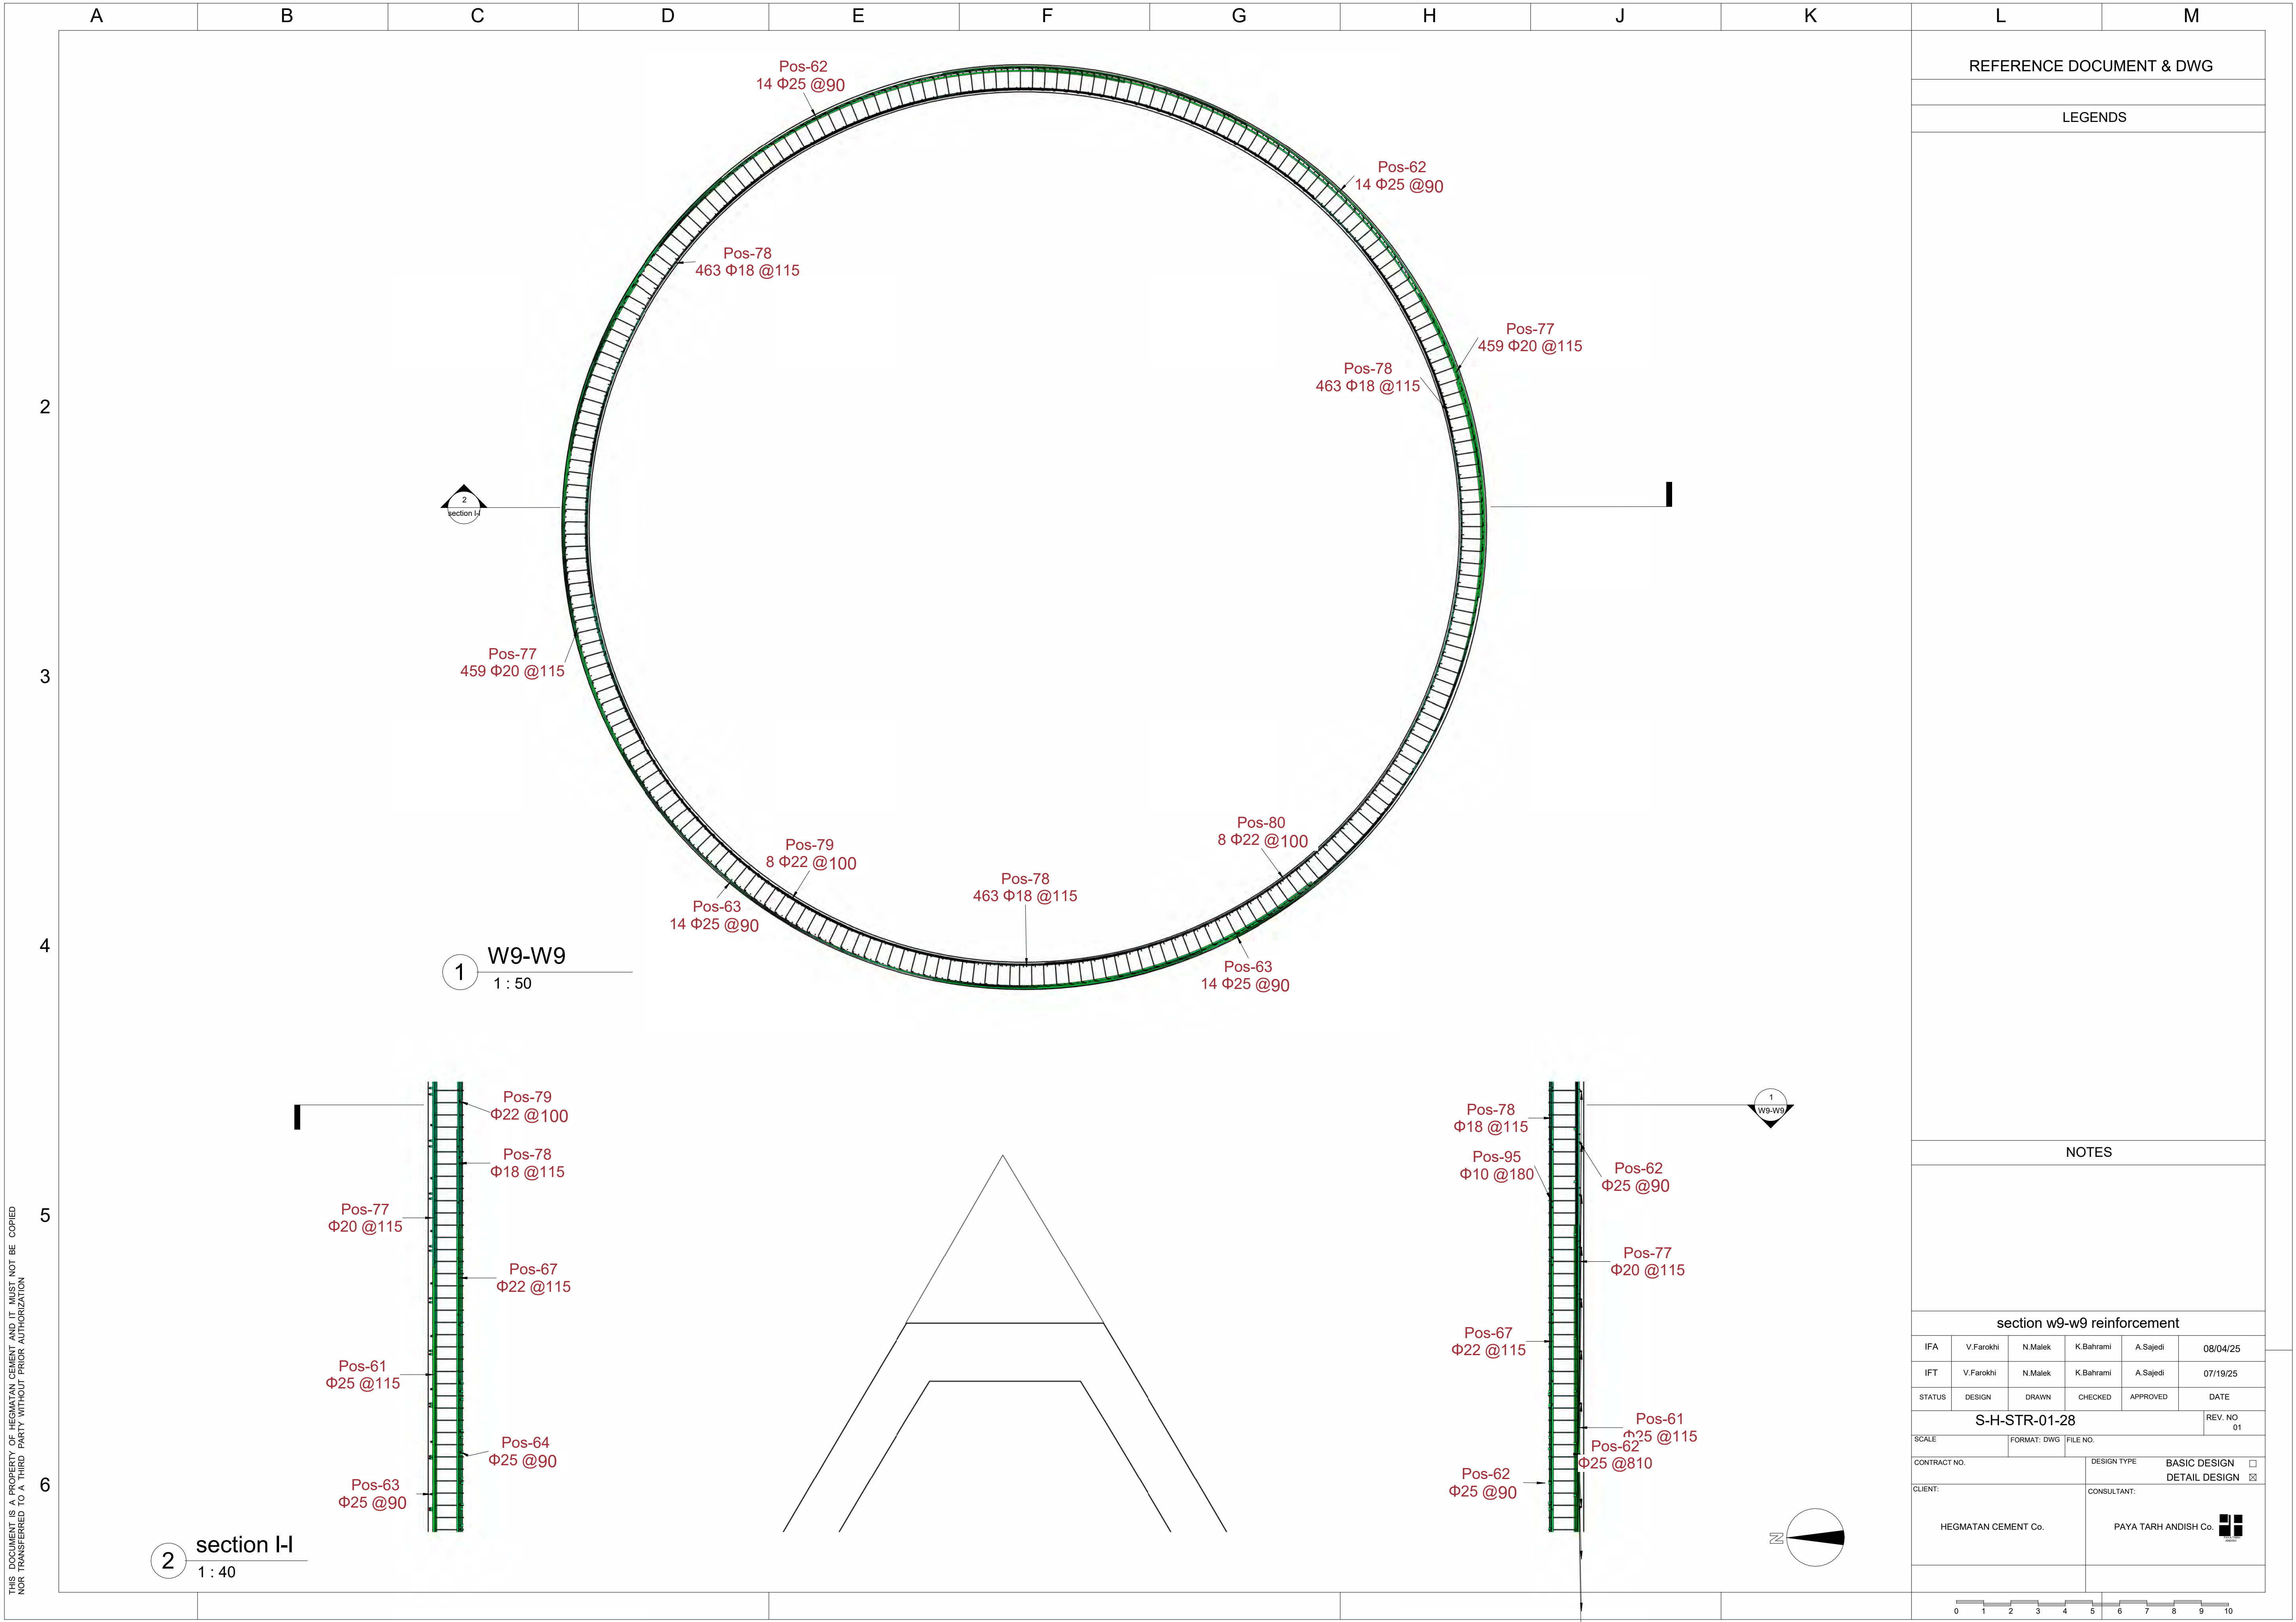


REFERENCE DOCUMENT & DWG

LEGENDS


NOTES


section w9-w9 reinforcement


IFA	V.Farokhi	N.Malek	K.Bahrami	A.Sajedi	08/04/25	
IFT	V.Farokhi	N.Malek	K.Bahrami	A.Sajedi	07/19/25	
STATUS	DESIGN	DRAWN	CHECKED	APPROVED	DATE	
S-H-STR-01-28					REV. NO 01	
SCALE		FORMAT: DWG		FILE NO.		
CONTRACT NO.			DESIGN TYPE			
			BASIC DESIGN ☐			
CLIENT:			CONSULTANT:			
HEGMATAN CEMENT Co.			PAYA TARH ANDISH Co. 			
0 1 2 3 4 5 6 7 8 9 10						

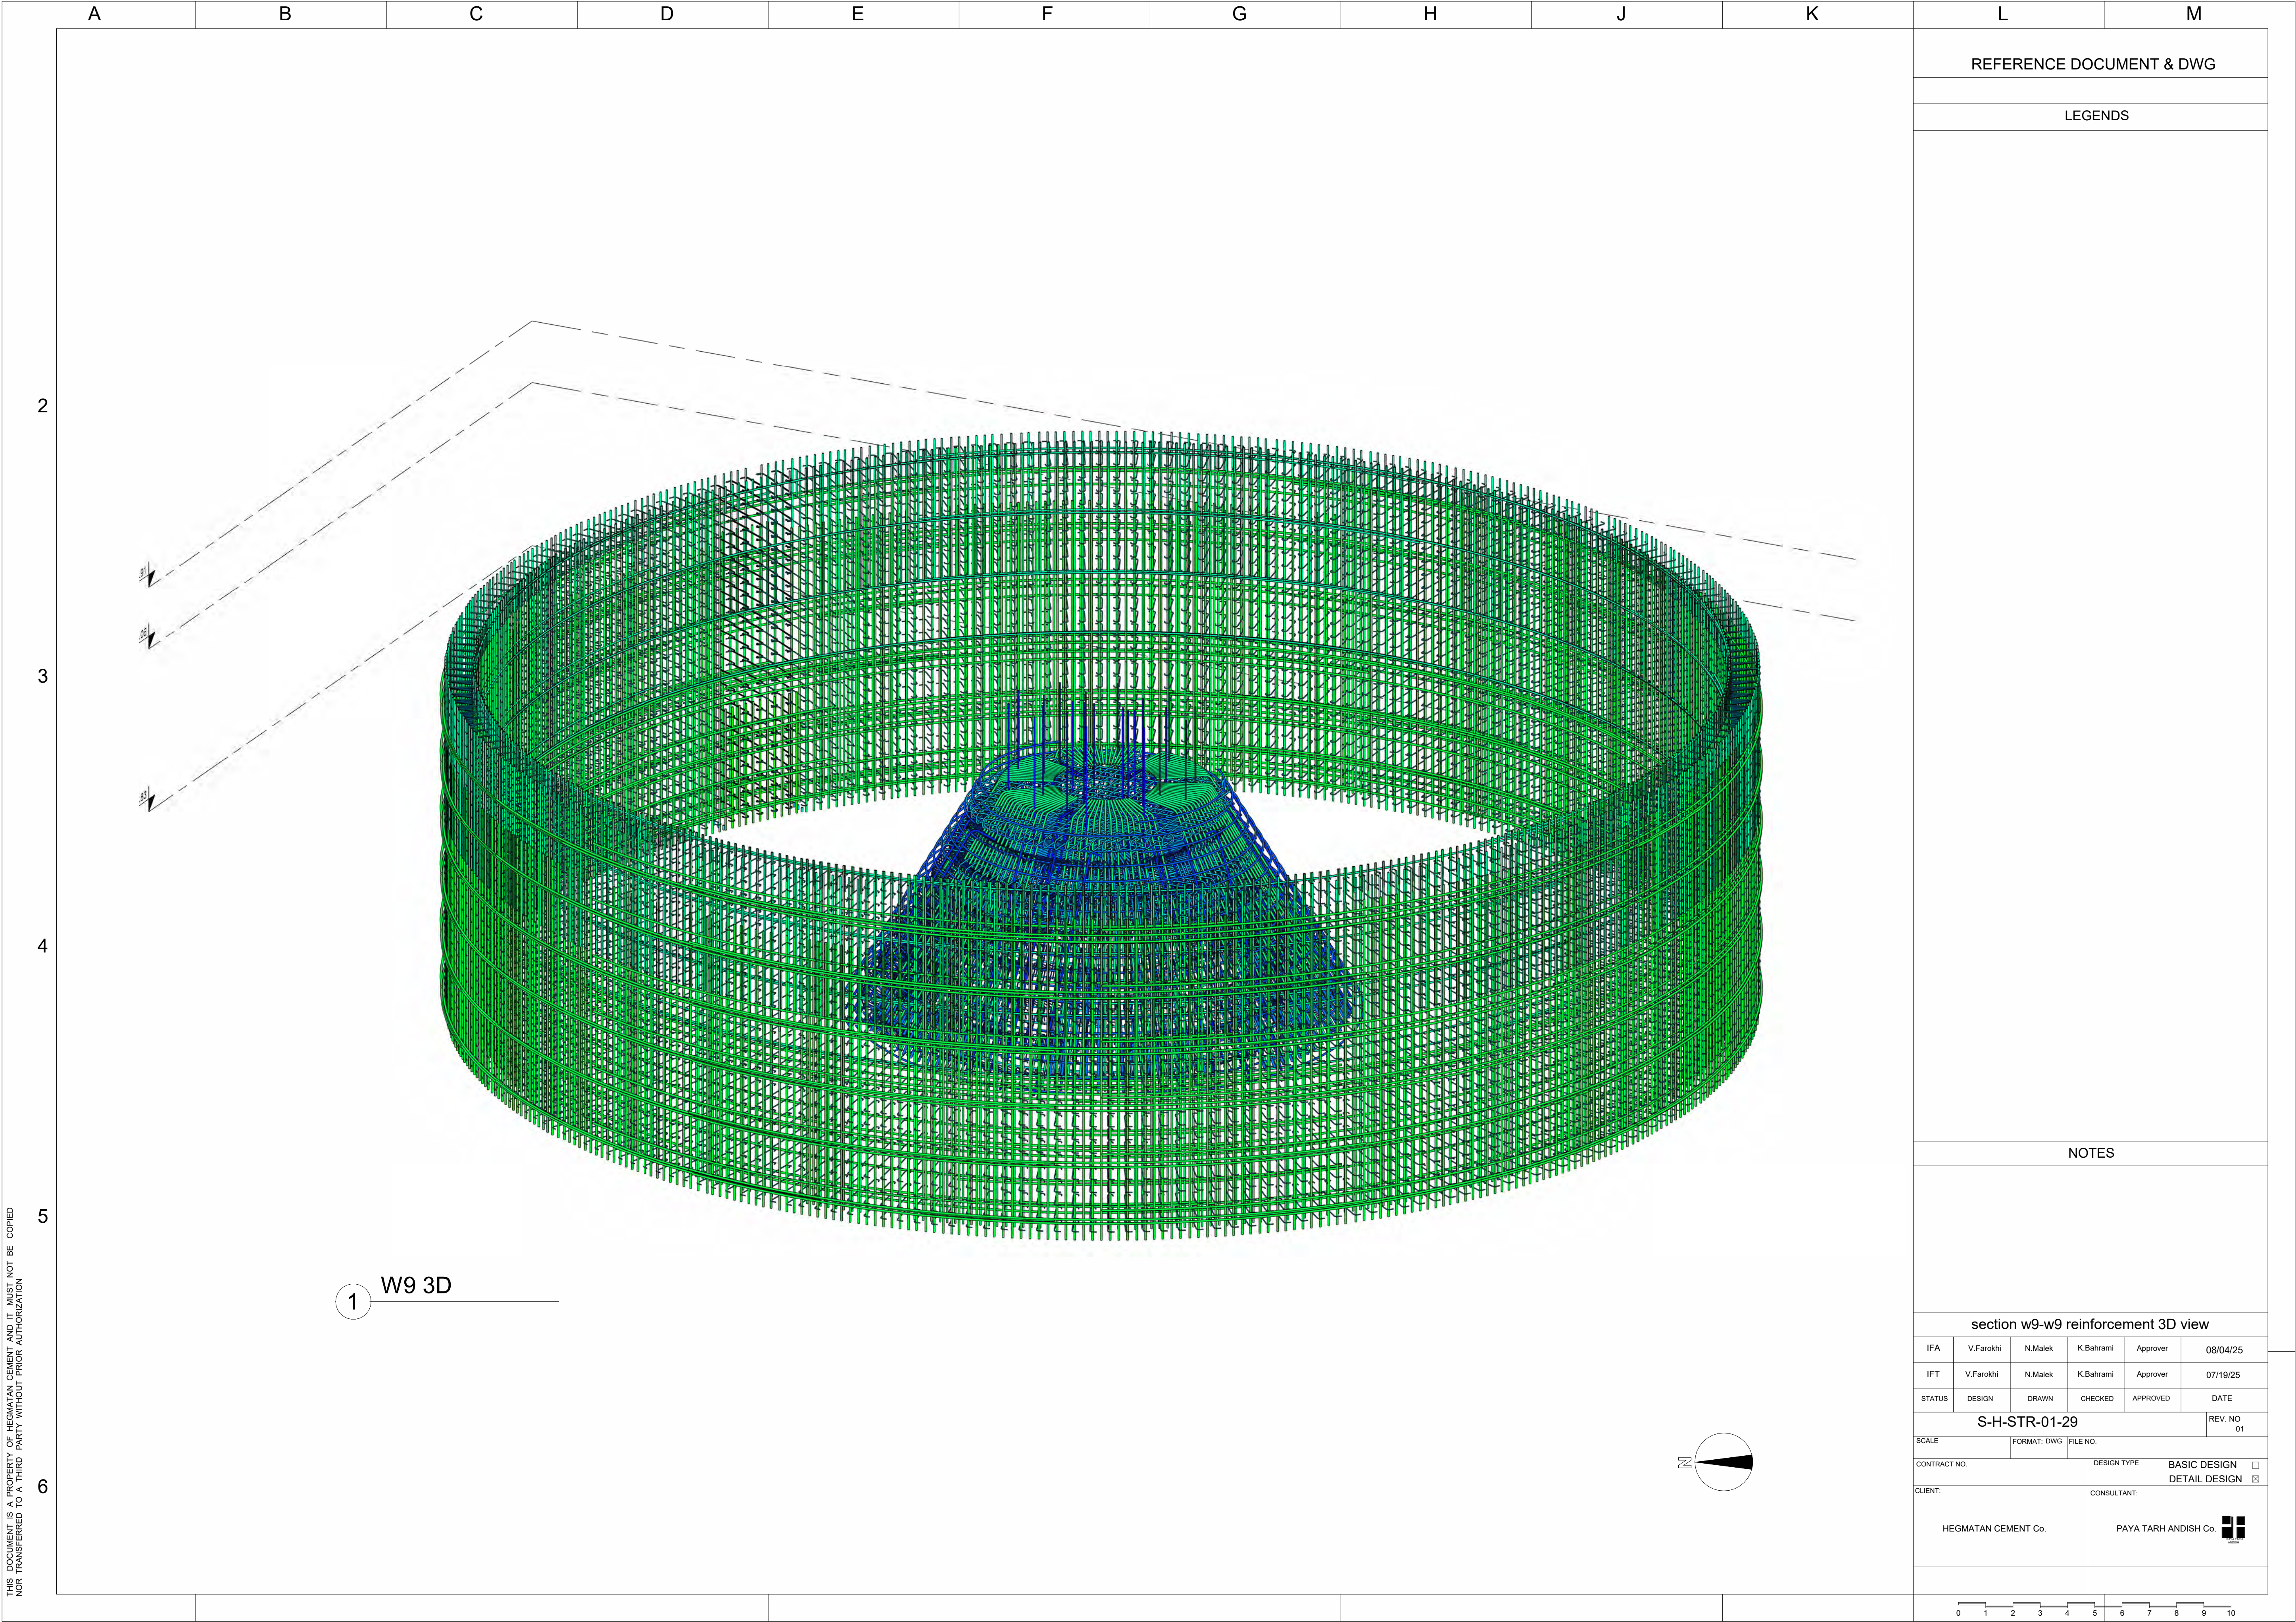

THIS DOCUMENT IS A PROPERTY OF HEGMATAN CEMENT AND IT MUST NOT BE COPIED
NOR TRANSFERRED TO A THIRD PARTY WITHOUT PRIOR AUTHORIZATION

 L		M			
REFERENCE DOCUMENT & DWG					
LEGENDS					
NOTES					
section w9-w9 reinforcement 3D view					
IFA	V.Farokhi	N.Malek	K.Bahrami	Approver	08/04/25
IFT	V.Farokhi	N.Malek	K.Bahrami	Approver	07/19/25
STATUS	DESIGN	DRAWN	CHECKED	APPROVED	DATE
S-H-STR-01-29					REV. NO 01
SCALE		FORMAT: DWG		FILE NO.	
CONTRACT NO.			DESIGN TYPE		
			BASIC DESIGN ☐		
			DETAIL DESIGN ☒		
CLIENT:			CONSULTANT:		
HEGMATAN CEMENT Co.			PAYA TARH ANDISH Co. 		
					

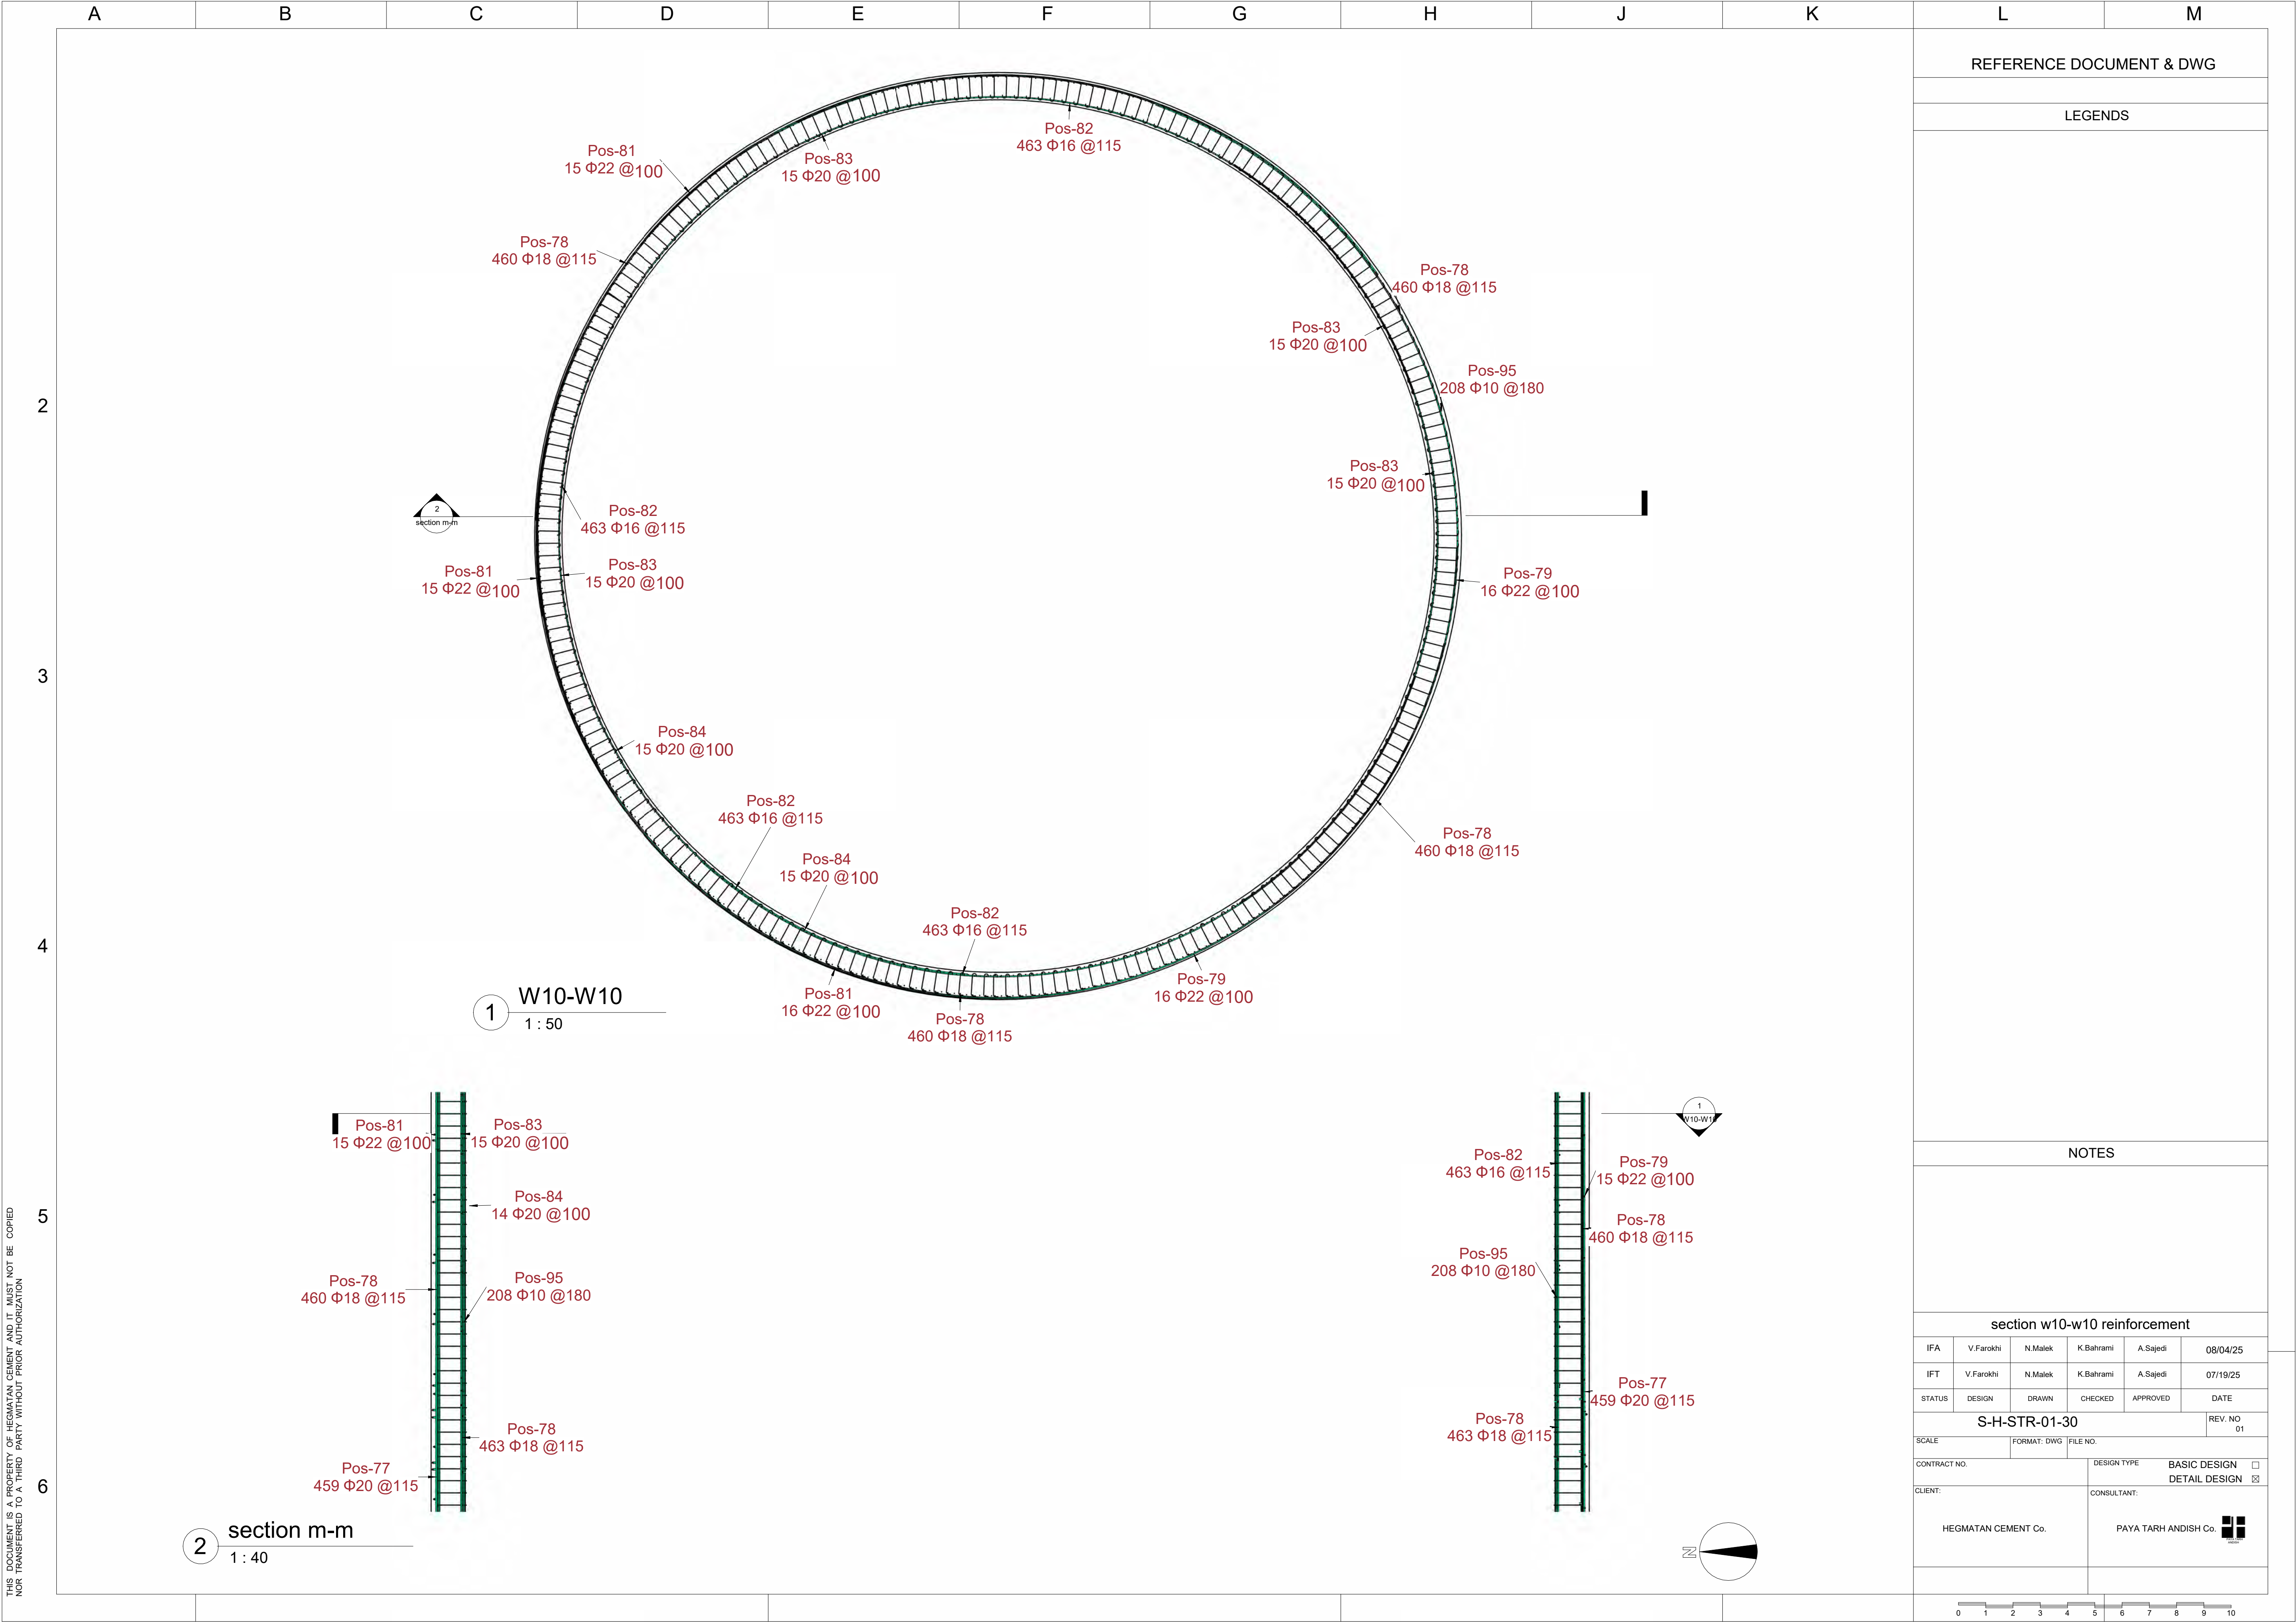

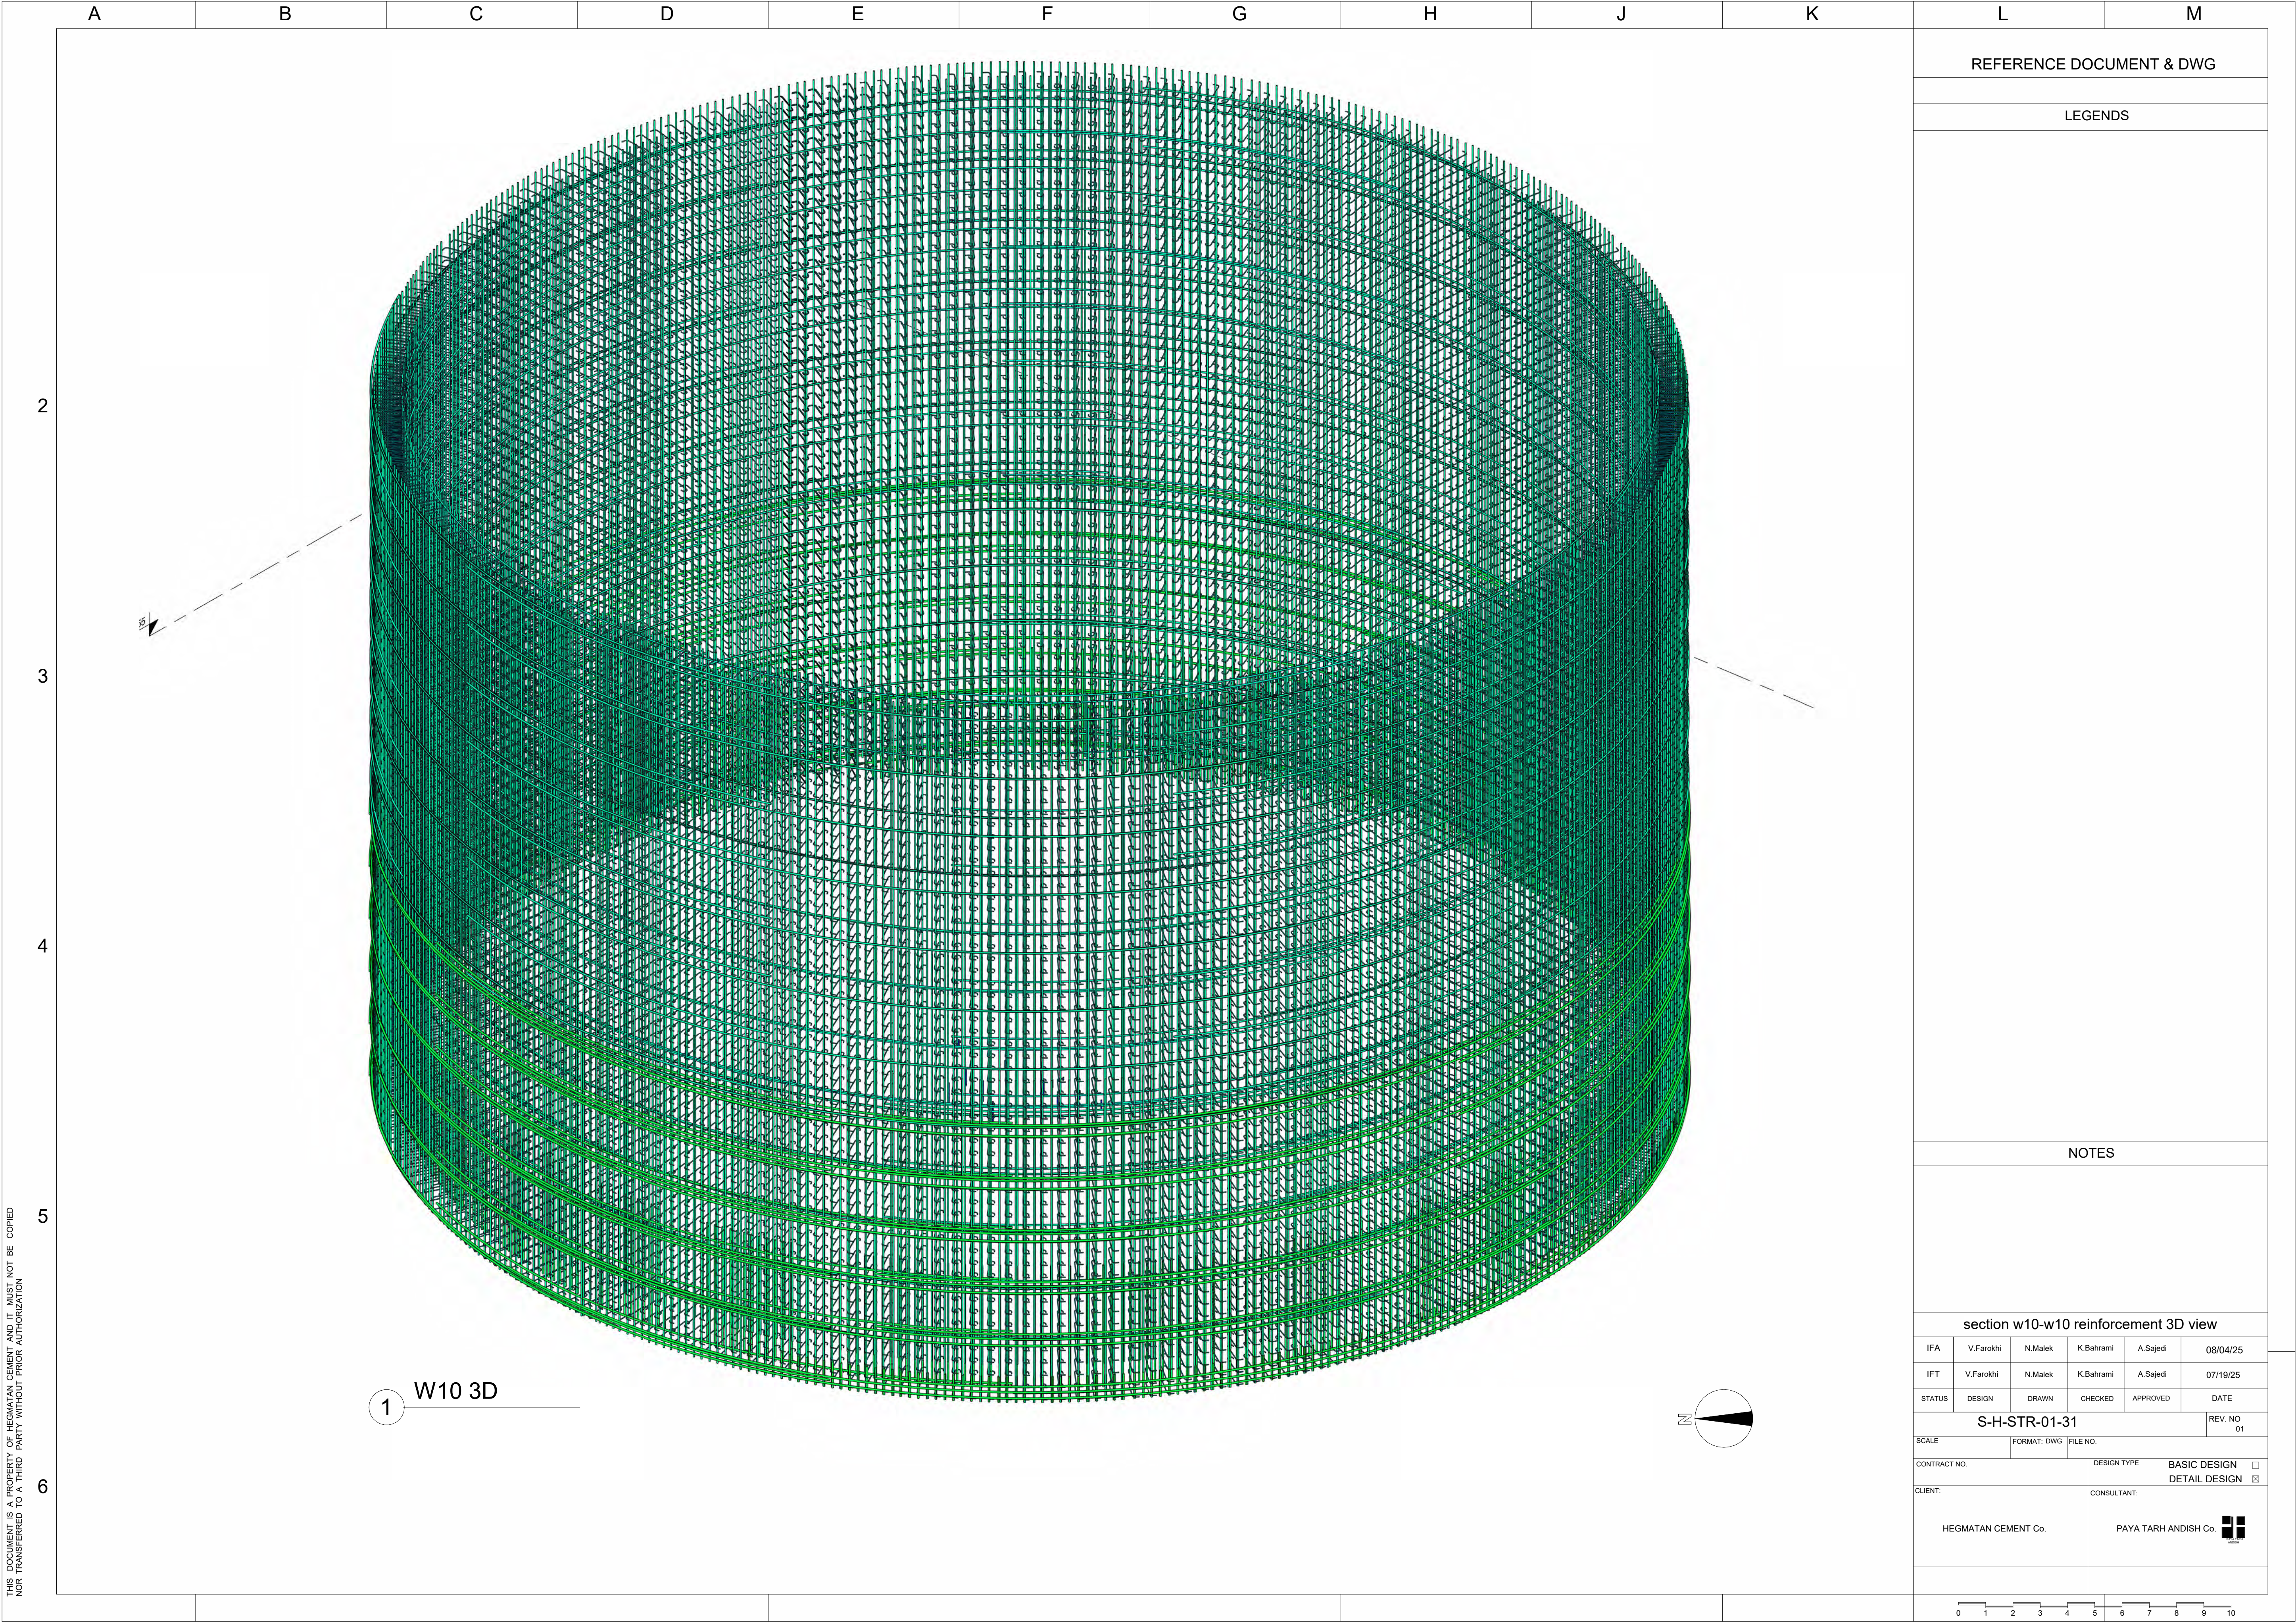


THIS DOCUMENT IS A PROPERTY OF HEGMATAN CEMENT AND IT MUST NOT BE COPIED
NOR TRANSFERRED TO A THIRD PARTY WITHOUT AUTHORIZATION


L		M			
REFERENCE DOCUMENT & DWG					
LEGENDS					
NOTES					
section w10-w10 reinforcement 3D view					
IFA	V.Farokhi	N.Malek	K.Bahrami	A.Sajedi	08/04/25
IFT	V.Farokhi	N.Malek	K.Bahrami	A.Sajedi	07/19/25
STATUS	DESIGN	DRAWN	CHECKED	APPROVED	DATE
S-H-STR-01-31					REV. NO 01
SCALE		FORMAT: DWG		FILE NO.	
CONTRACT NO.			DESIGN TYPE		
			BASIC DESIGN ☐		
CLIENT:			CONSULTANT:		
HEGMATAN CEMENT Co.			PAYA TARH ANDISH Co. 		
0 1 2 3 4 5 6 7 8 9 10					


REFERENCE DOCUMENT & DWG

LEGENDS					
NOTES					
section w11-w11 reinforcement					
IFA	V.Farokhi	N.Malek	K.Bahrami	Approver	08/04/25
IFT	V.Farokhi	N.Malek	K.Bahrami	Approver	07/19/25
STATUS	DESIGN	DRAWN	CHECKED	APPROVED	DATE
S-H-STR-01-32					REV. NO 01
SCALE		FORMAT: DWG		FILE NO.	
CONTRACT NO.			DESIGN TYPE BASIC DESIGN ☐ DETAIL DESIGN ☒		
CLIENT:			CONSULTANT:		
HEGMATAN CEMENT Co.			PAYA TARH ANDISH Co. 		
0 1 2 3 4 5 6 7 8 9 10					

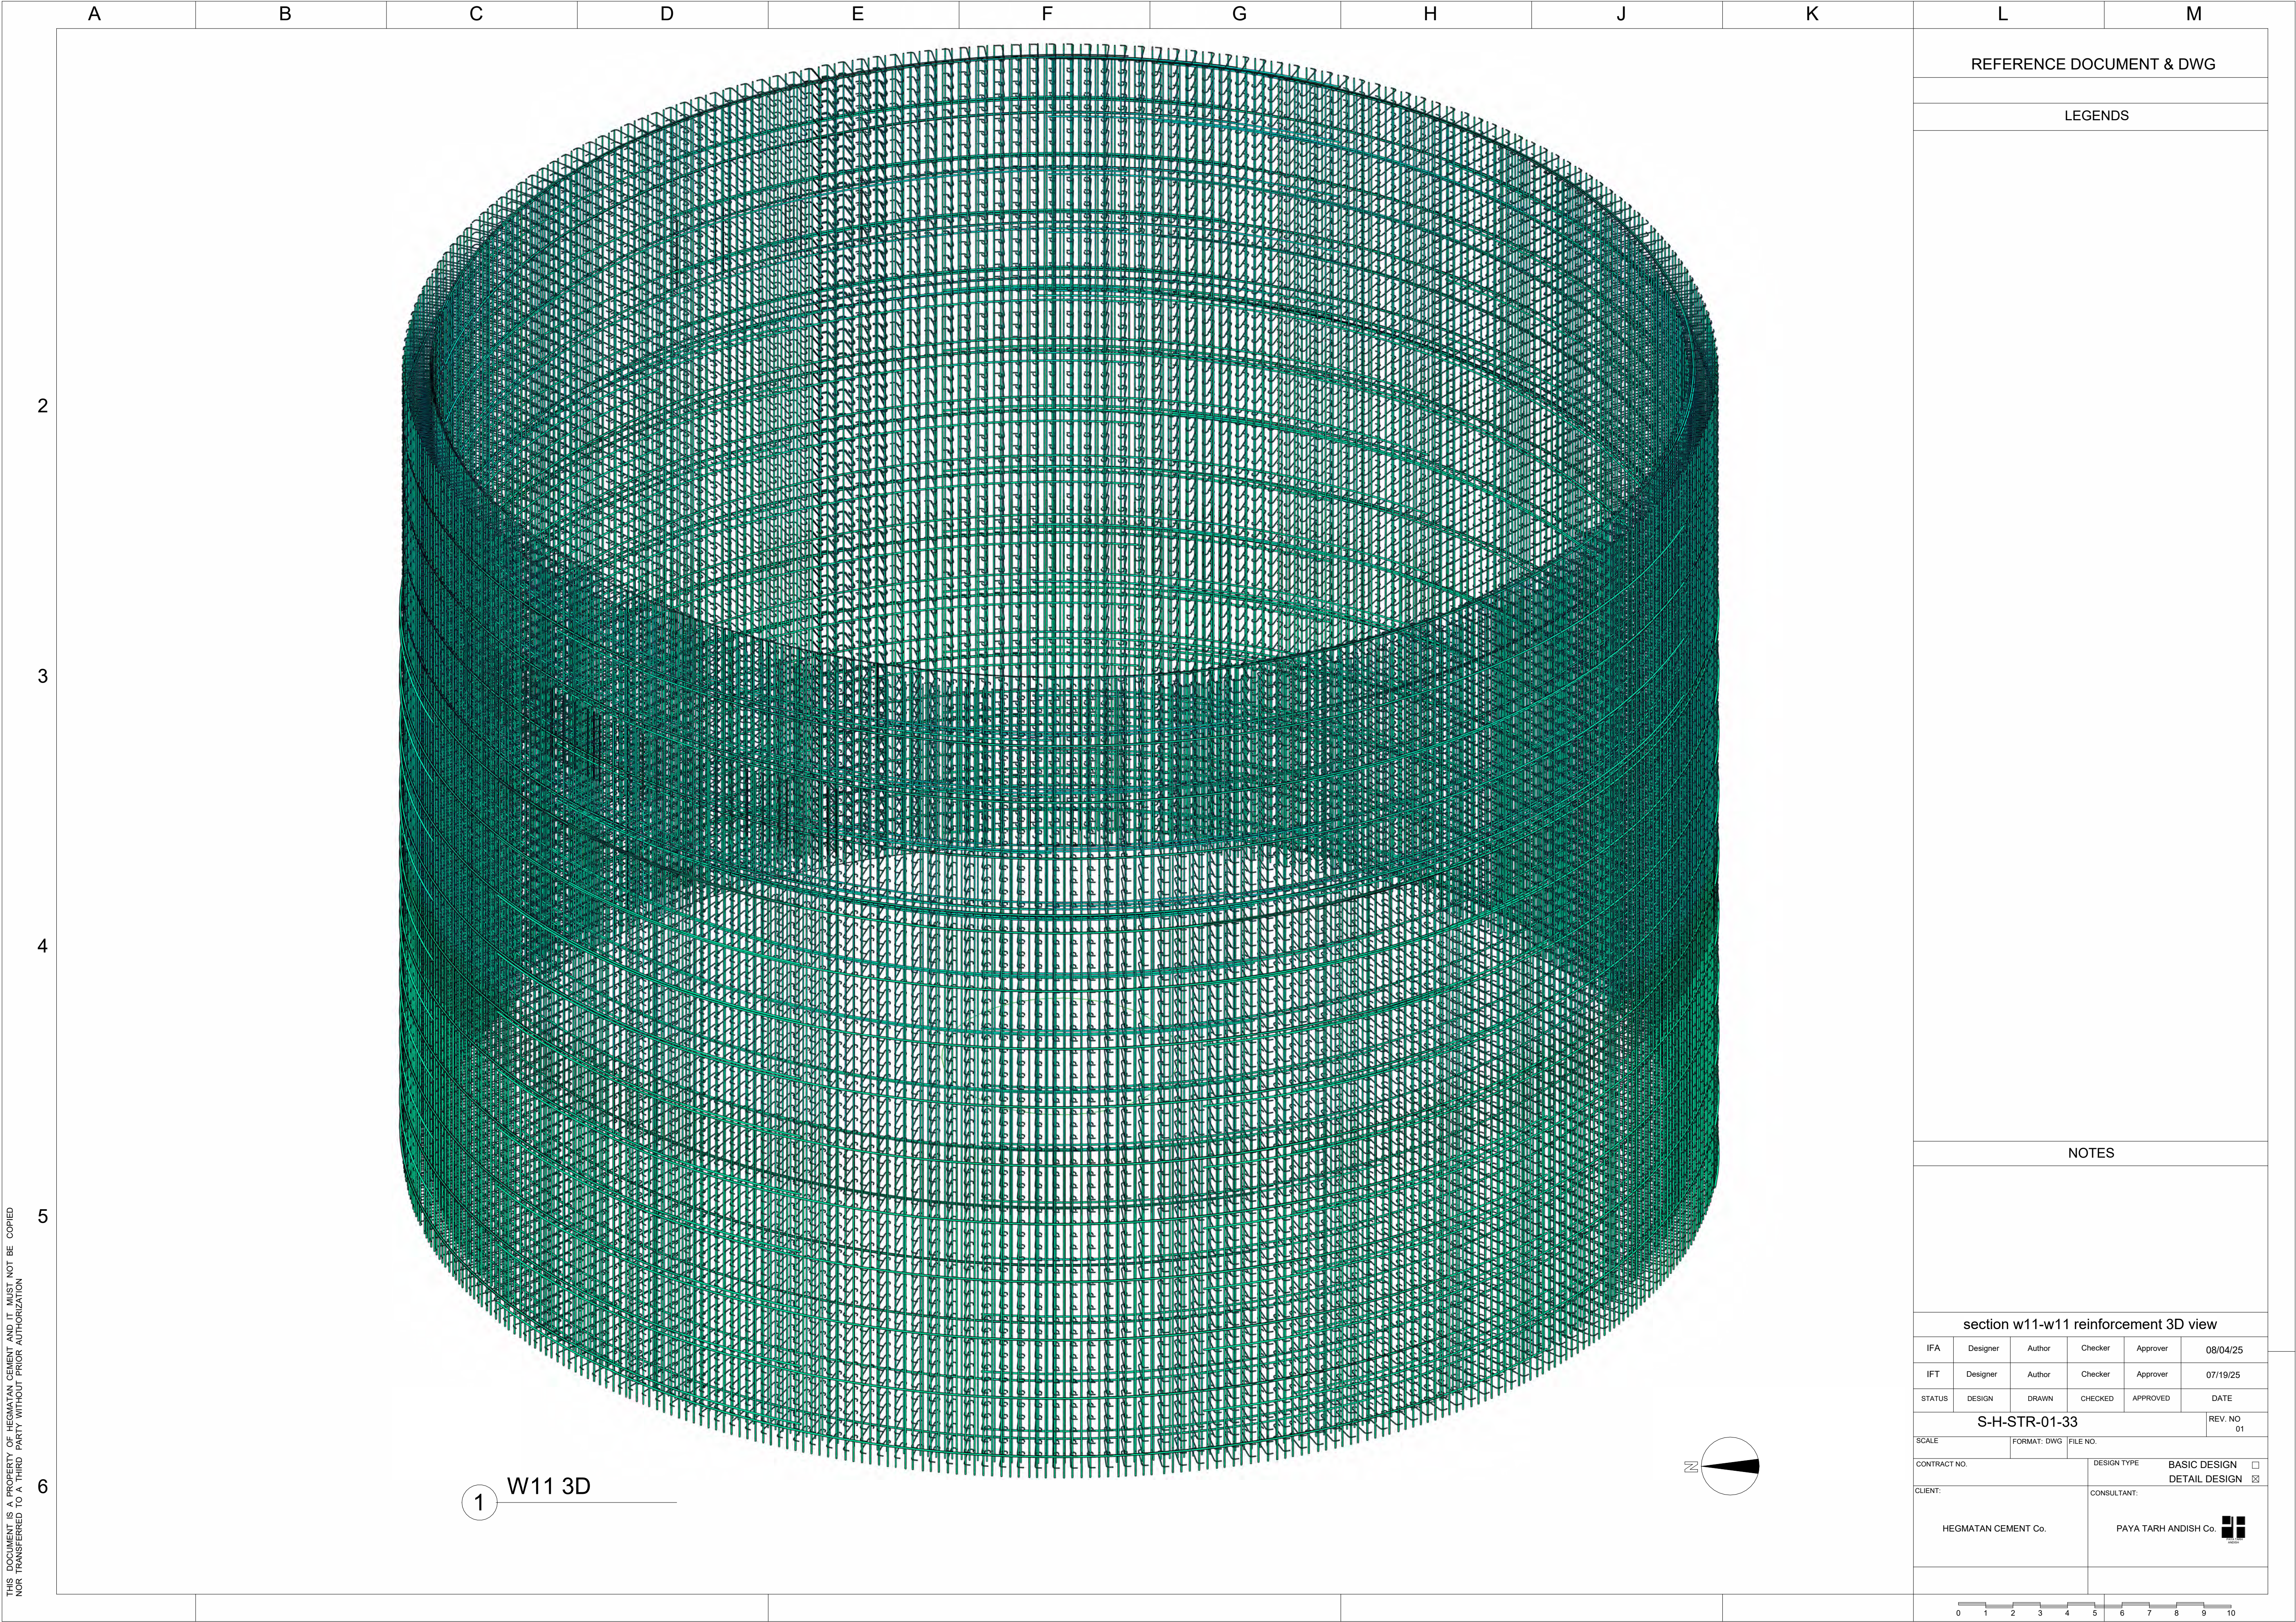

THIS DOCUMENT IS A PROPERTY OF HEGMATAN CEMENT AND IT MUST NOT BE COPIED
NOR TRANSFERRED TO A THIRD PARTY WITHOUT PRIOR AUTHORIZATION

 L		M			
REFERENCE DOCUMENT & DWG					
LEGENDS					
NOTES					
section w11-w11 reinforcement 3D view					
IFA	Designer	Author	Checker	Approver	08/04/25
IFT	Designer	Author	Checker	Approver	07/19/25
STATUS	DESIGN	DRAWN	CHECKED	APPROVED	DATE
S-H-STR-01-33					REV. NO 01
SCALE		FORMAT: DWG		FILE NO.	
CONTRACT NO.			DESIGN TYPE		
			BASIC DESIGN ☐		
			DETAIL DESIGN ☒		
CLIENT:			CONSULTANT:		
HEGMATAN CEMENT Co.			PAYA TARH ANDISH Co. 		
					

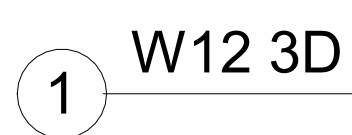

THIS DOCUMENT IS A PROPERTY OF HEGMATAN CEMENT AND IT MUST NOT BE COPIED
NOR TRANSFERRED TO A THIRD PARTY WITHOUT PRIOR AUTHORIZATION

L			M		
REFERENCE DOCUMENT & DWG					
LEGENDS					
NOTES					
section w12-w12 reinforcement 3D view					
IFA	Designer	Author	Checker	Approver	08/04/25
IFT	Designer	Author	Checker	Approver	07/19/25
STATUS	DESIGN	DRAWN	CHECKED	APPROVED	DATE
S-H-STR-01-35					REV. NO 01
SCALE		FORMAT: DWG	FILE NO.		
CONTRACT NO.			DESIGN TYPE BASIC DESIGN ☐ DETAIL DESIGN ☒		
CLIENT: HEGMATAN CEMENT Co.			CONSULTANT: PAYA TARH ANDISH Co. 		
			