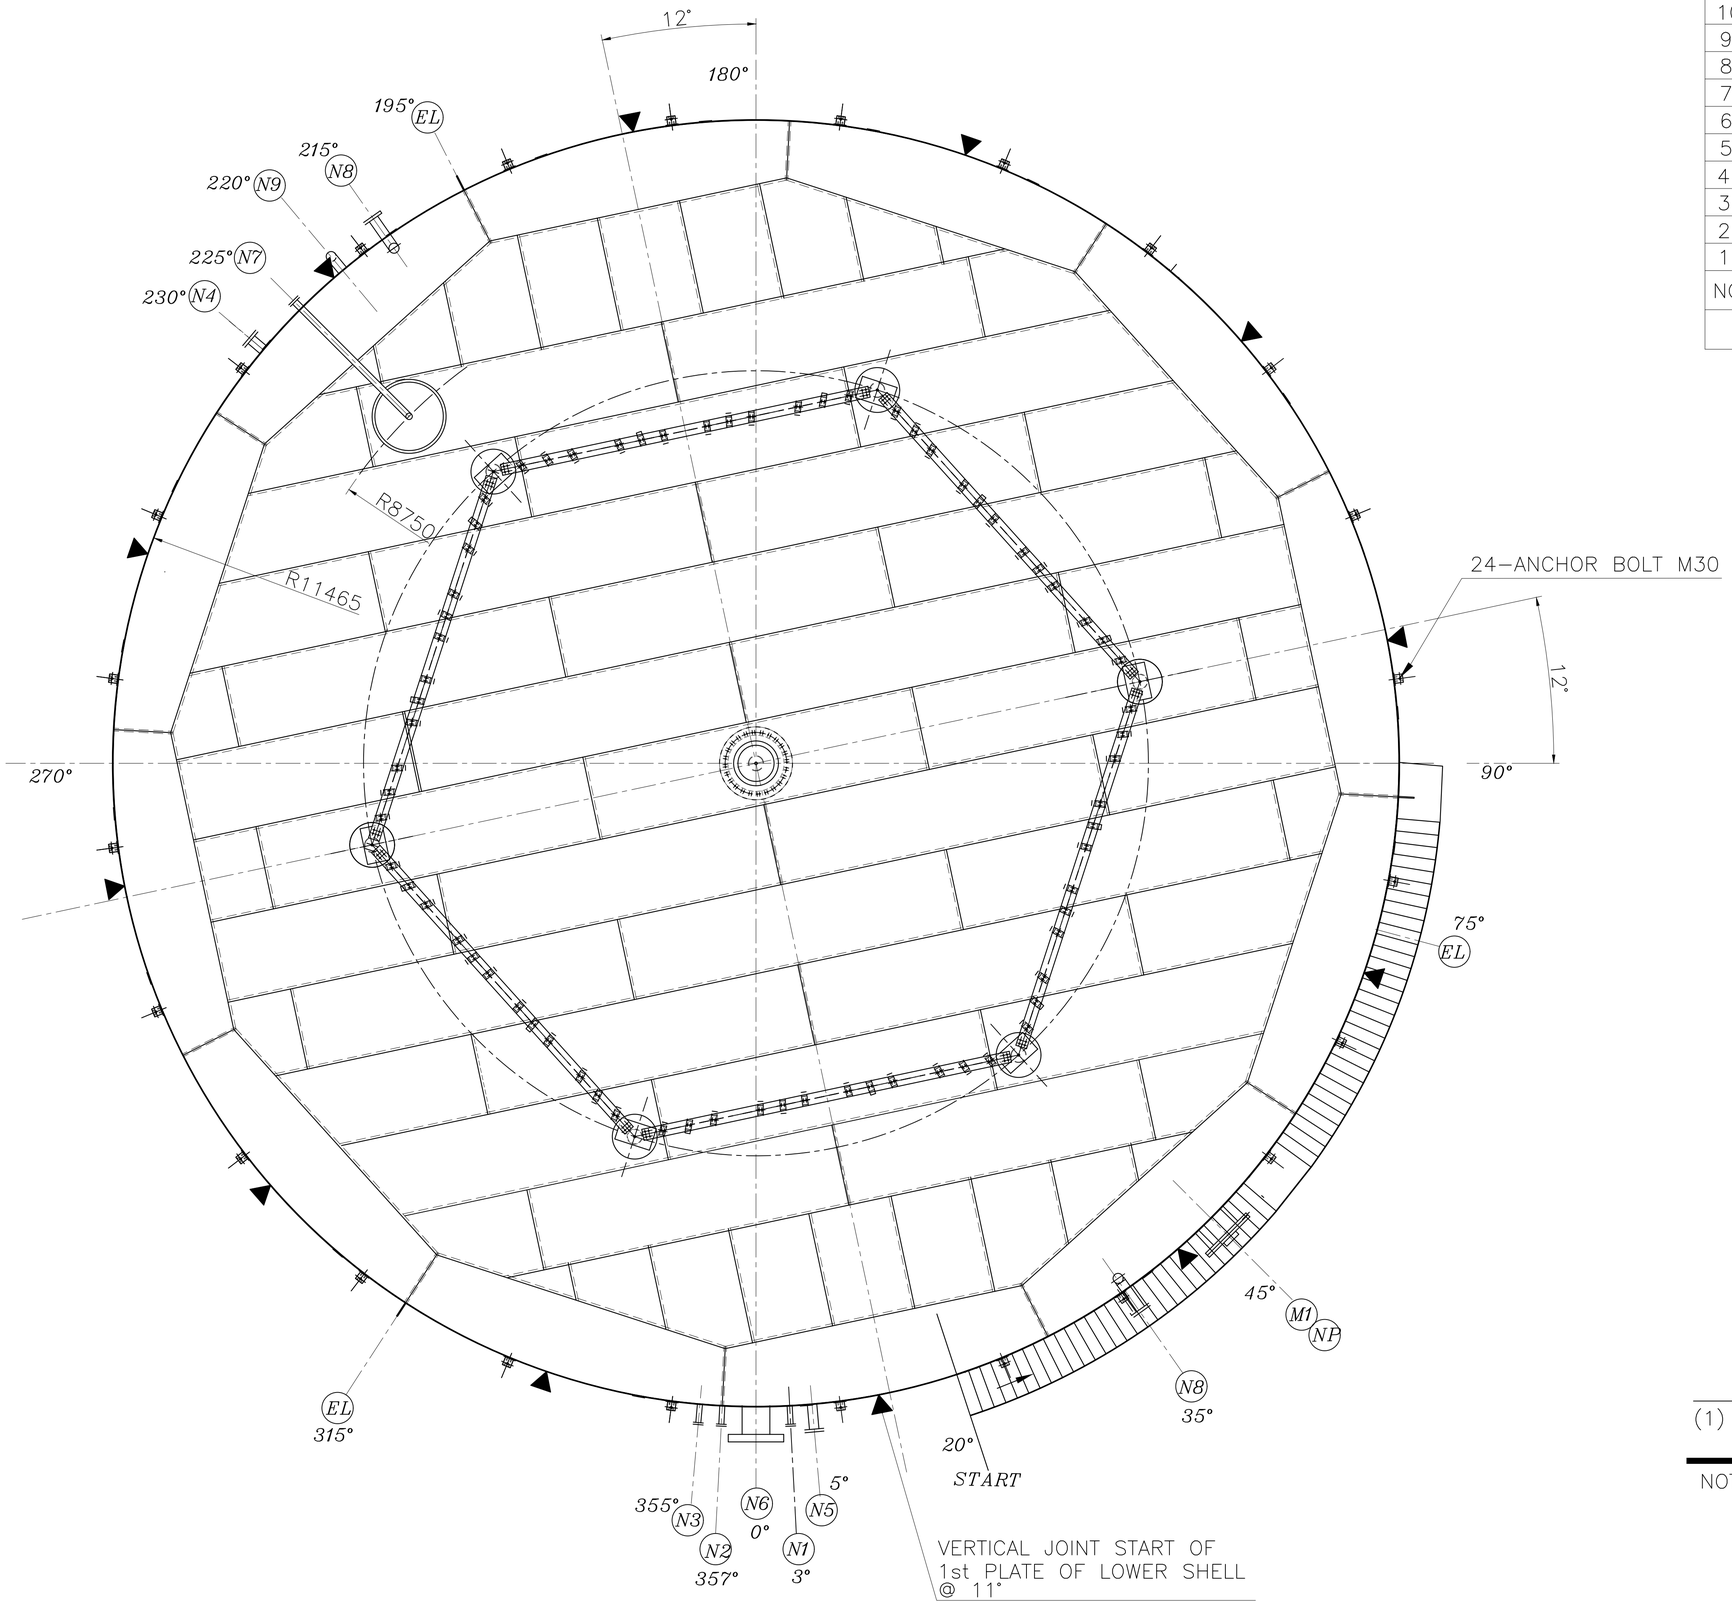

NO.	POS.	TITLE	QTY.	ELEVATION
12	EL	EARTH	3	
11	NP	API NAME PLATE	1	
10	N9	8" OVER FLOW	1	+11431
9	N8	6" FOAM NOZZLE	2	+11681
8	N7	4" SUMP NOZZLE	1	+350
7	N6	14" SUCTION HEATER NOZZLE	1	+500
6	N5	6" Filling	1	+500
5	N4	6" DRAIN	1	+325
4	N3	2" LOW PRESSURE FUEL OIL RETURN	1	+500
3	N2	2" THERMAL OIL RETURN	1	+200
2	N1	2" THERMAL OIL SUPPLY	1	+200
1	M1	24" SHELL MANHOLE	1	+770

DRAWING REFERENCES

(1) ▲ ····· SHOWS VERTICAL JOINT OF LOWER SHELL PLATE

NOTE:

Drawing Title
New Heavy Fuel Oil Storage Tank
Nozzle Orientation 1/3

Customer
Nahavand Cement Co.

Drawing No.
1.344.U0.821.01.05

Rev. 0 | Page 1 | Pages 1

1401	Date	Signature	Rev.	Description	By	Date
Designed	08/10					
Drawn	08/10					
Checked	08/10					
Approved	08/10					

Project No. | Scale 1:75 | File Name | Disk No.