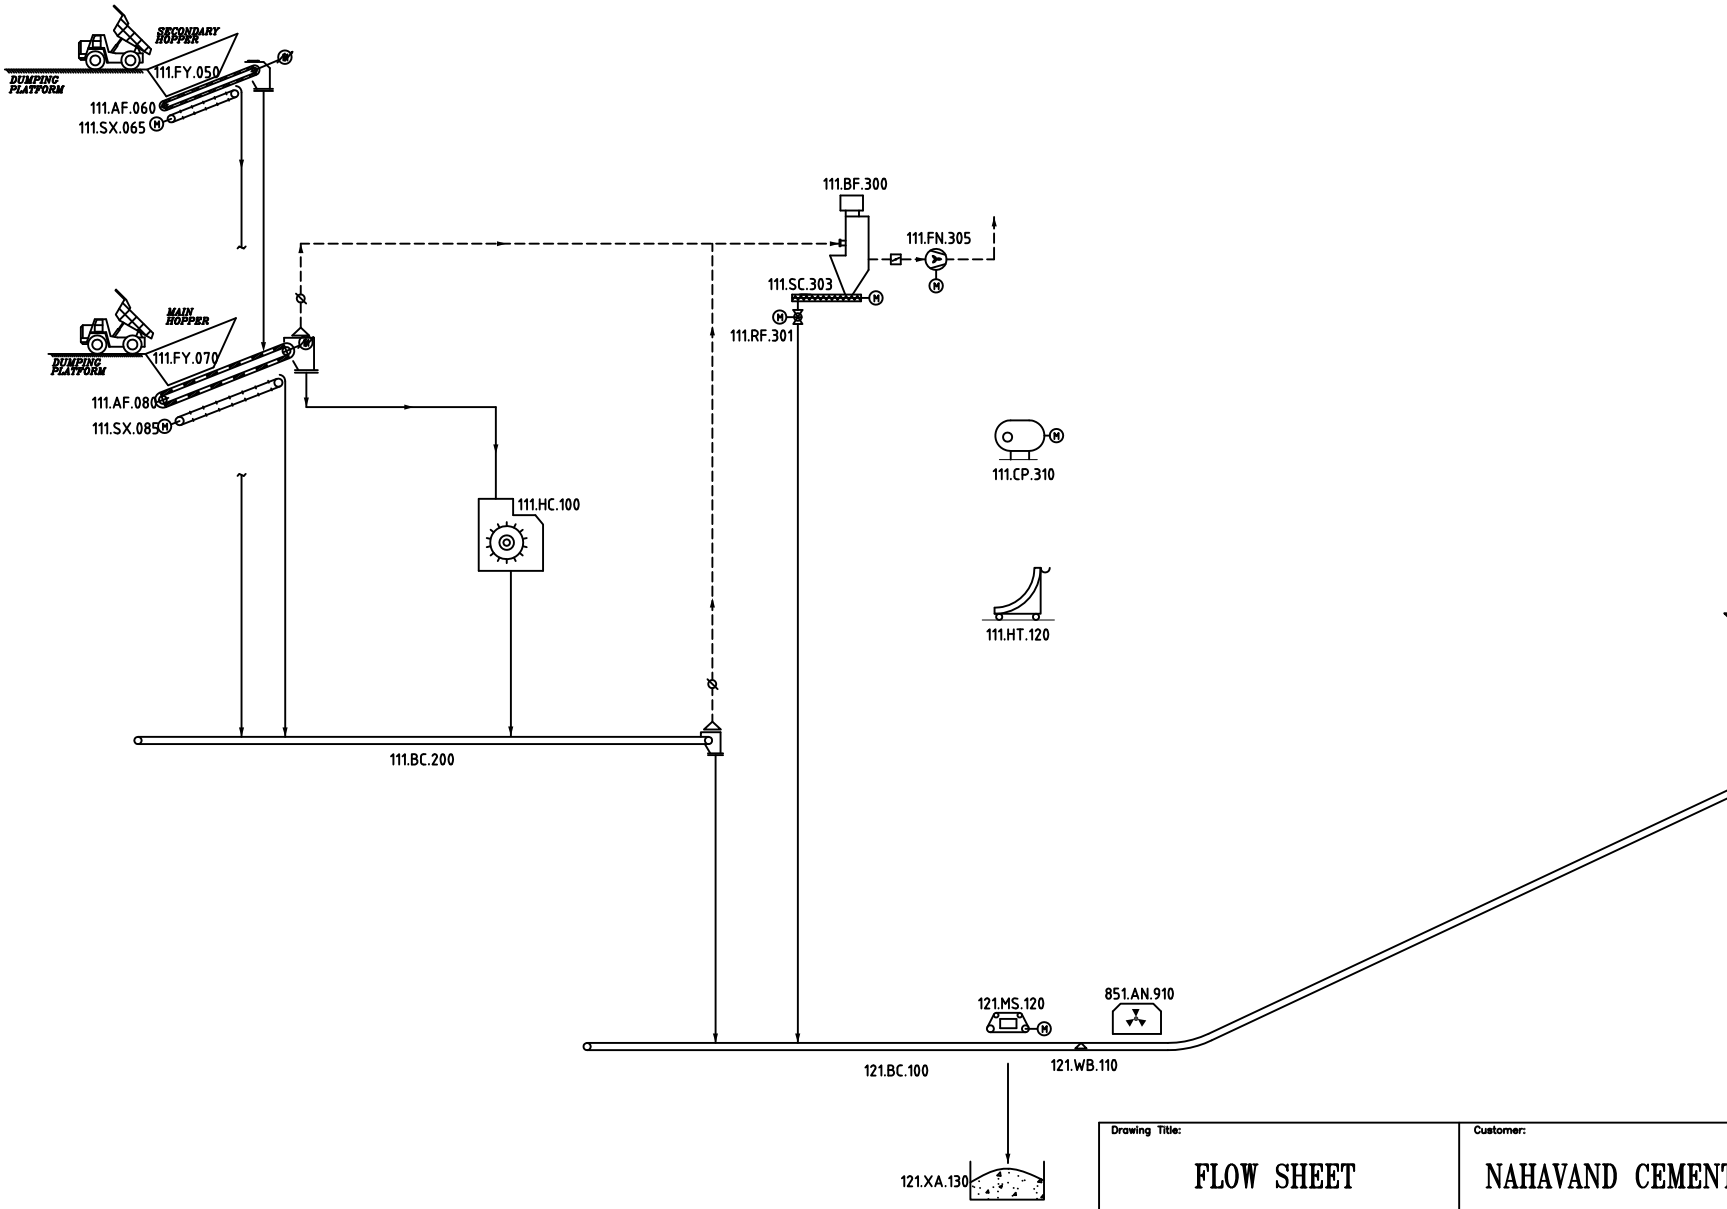

Drawing Title:

FLOW SHEET

Customer:

NAHAVAND CEMENT Co.

Page : 1/16

IRAN INDUSTRIAL DESIGN CO.

1385	Date	Signature	Rev.	Description	By	Date
Designed	01/20	P.TAATEFI	F	As Shown	AGHAIANCE	86/11
Drawn	01/20	P.TAATEFI	G	Change Coding	AGHAIANCE	86/12
Checked	01/20	S.AGHAIANCE	H	As Shown	AGHAIANCE	87.04.31
Approved	01/20	A.SHANDIZ	I	As Shown	P.Taatefi	88.12

Project No.:	Scale :	Drawing No.:	Rev.
83344	N.T.S	3344FL0000100	I

FROM SHEET 1/16

TO SHEET 3/16

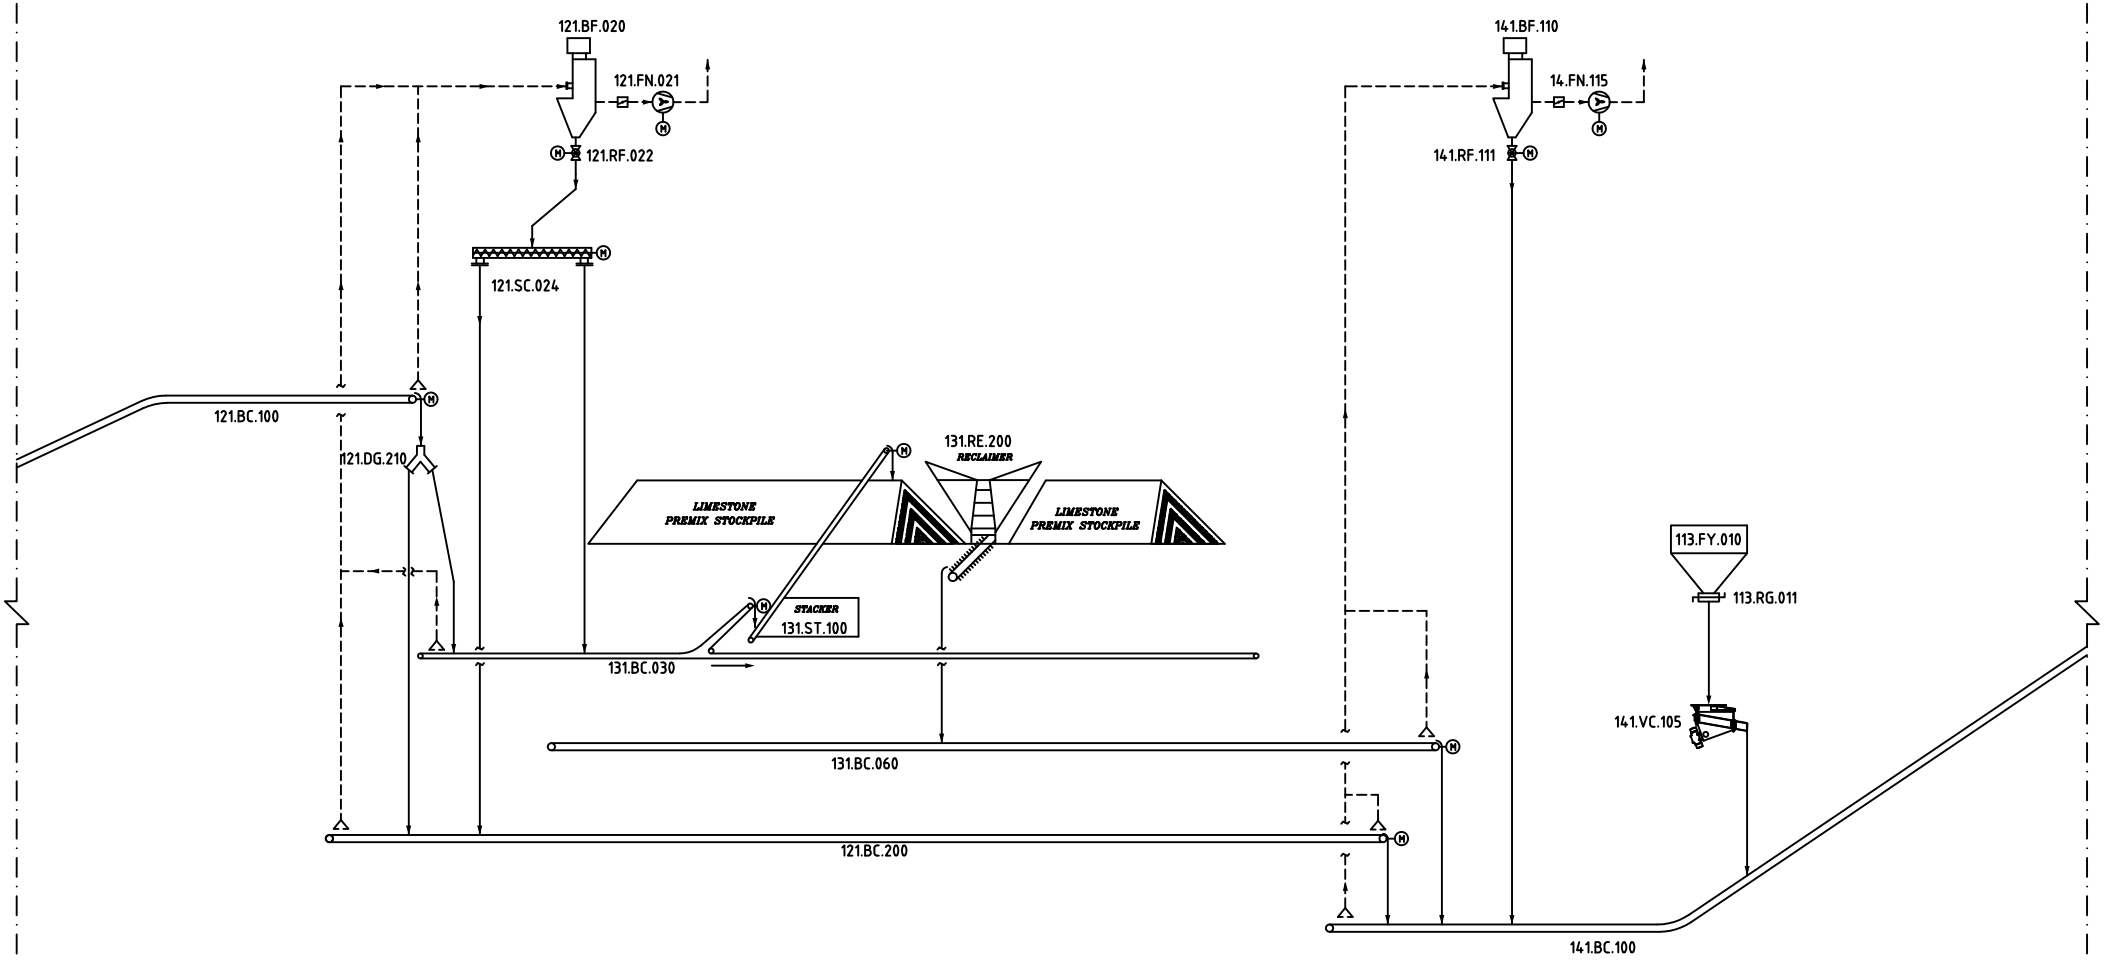

Drawing Title:

FLOW SHEET

Customer:

NAHAVAND CEMENT Co.

Page : 2/16

IRAN INDUSTRIAL DESIGN CO.

1385	Date	Signature	Rev.	Description	By	Date
Designed	01/20	P.TAATEFI	F	As Shown	AGHAIANCE	86/11
Drawn	01/20	P.TAATEFI	G	Change Coding	AGHAIANCE	86/12
Checked	01/20	S.AGHAIANCE	H	As Shown	AGHAIANCE	87.04.31
Approved	01/20	A.SHANDIZ	I	As Shown	P.Taatefi	88.12

Project No.:	Scale :	Drawing No.:	Rev.
83344	N.T.S	3344FL0000100	I

FROM SHEET 2/16

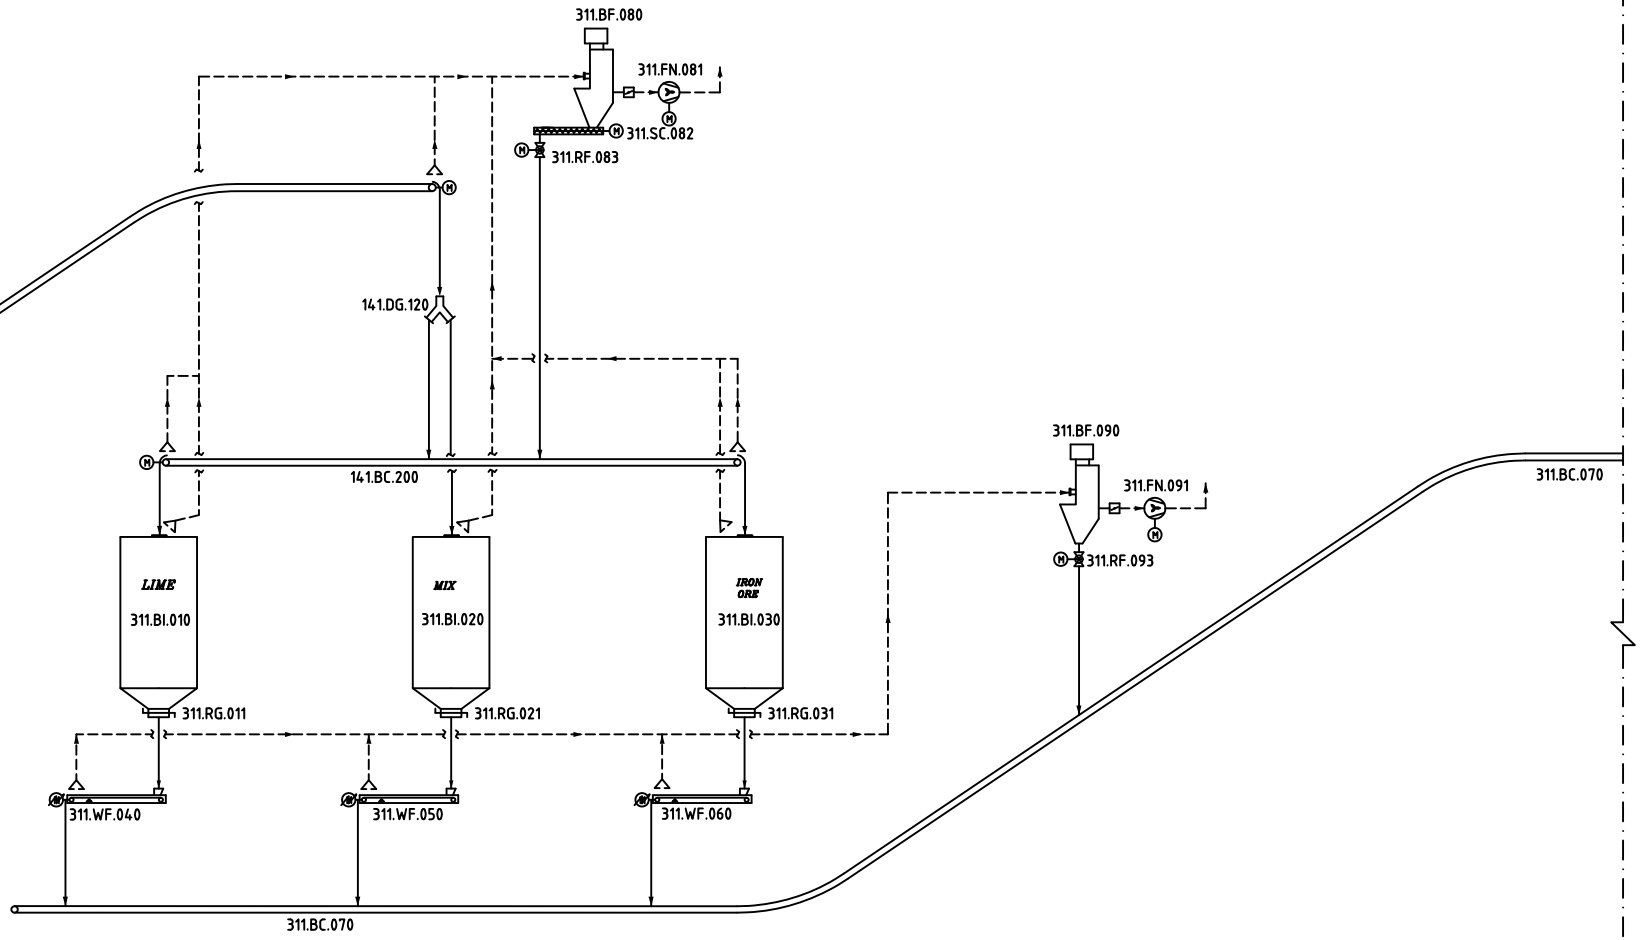

TO SHEET 4/16

Drawing Title:

FLOW SHEET

Customer:

NAHAVAND CEMENT Co.

Page : 3/16

IRAN INDUSTRIAL DESIGN CO.

1385	Date	Signature	Rev.	Description	By	Date
Designed	01/20	P.TAATEFI	F	As Shown	AGHAIANCE	86/11
Drawn	01/20	P.TAATEFI	G	Change Coding	AGHAIANCE	86/12
Checked	01/20	S.AGHAIANCE	H	As Shown	AGHAIANCE	87.04.31
Approved	01/20	A.SHANDIZ	I	As Shown	P.Taatefi	88.12

Project No.:	Scale :	Drawing No.:	Rev.
83344	N.T.S	3344FL0000100	I

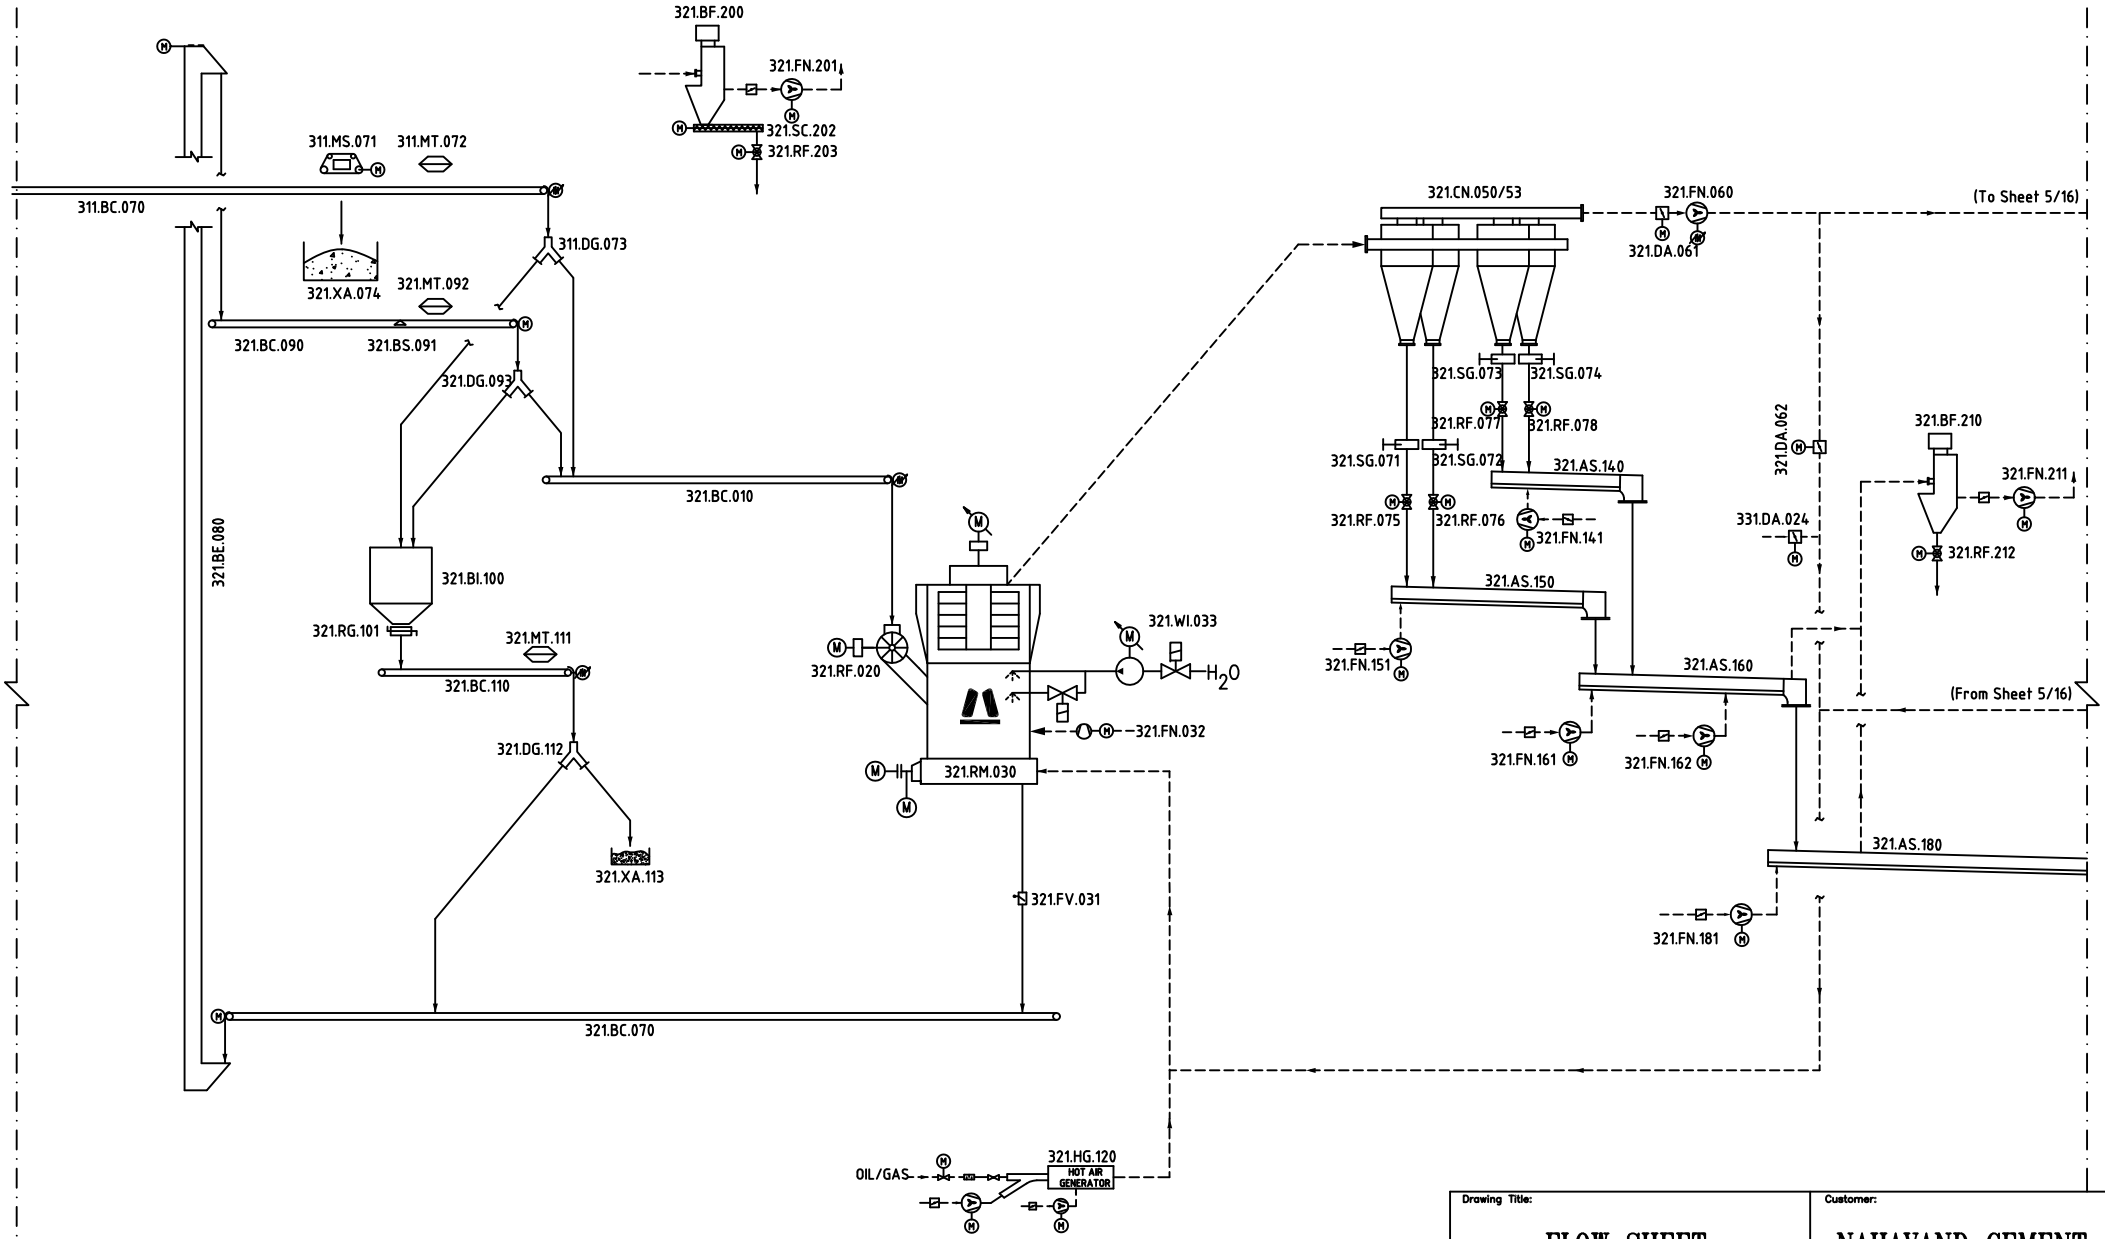

Drawing Title:

FLOW SHEET

Customer:

NAHAVAND CEMENT Co.

Page : 4/16

IRAN INDUSTRIAL DESIGN CO.

1385	Date	Signature	Rev.	Description	By	Date
Designed	01/20	P.TAATEFI	F	As Shown	AGHAIANCE	86/11
Drawn	01/20	P.TAATEFI	G	Change Coding	AGHAIANCE	86/12
Checked	01/20	S.AGHAIANCE	H	As Shown	AGHAIANCE	87.04.31
Approved	01/20	A.SHANDIZ	I	As Shown	P.Taatefi	88.12

Project No.:	Scale :	Drawing No.:	Rev.
83344	N.T.S	3344FL0000100	I

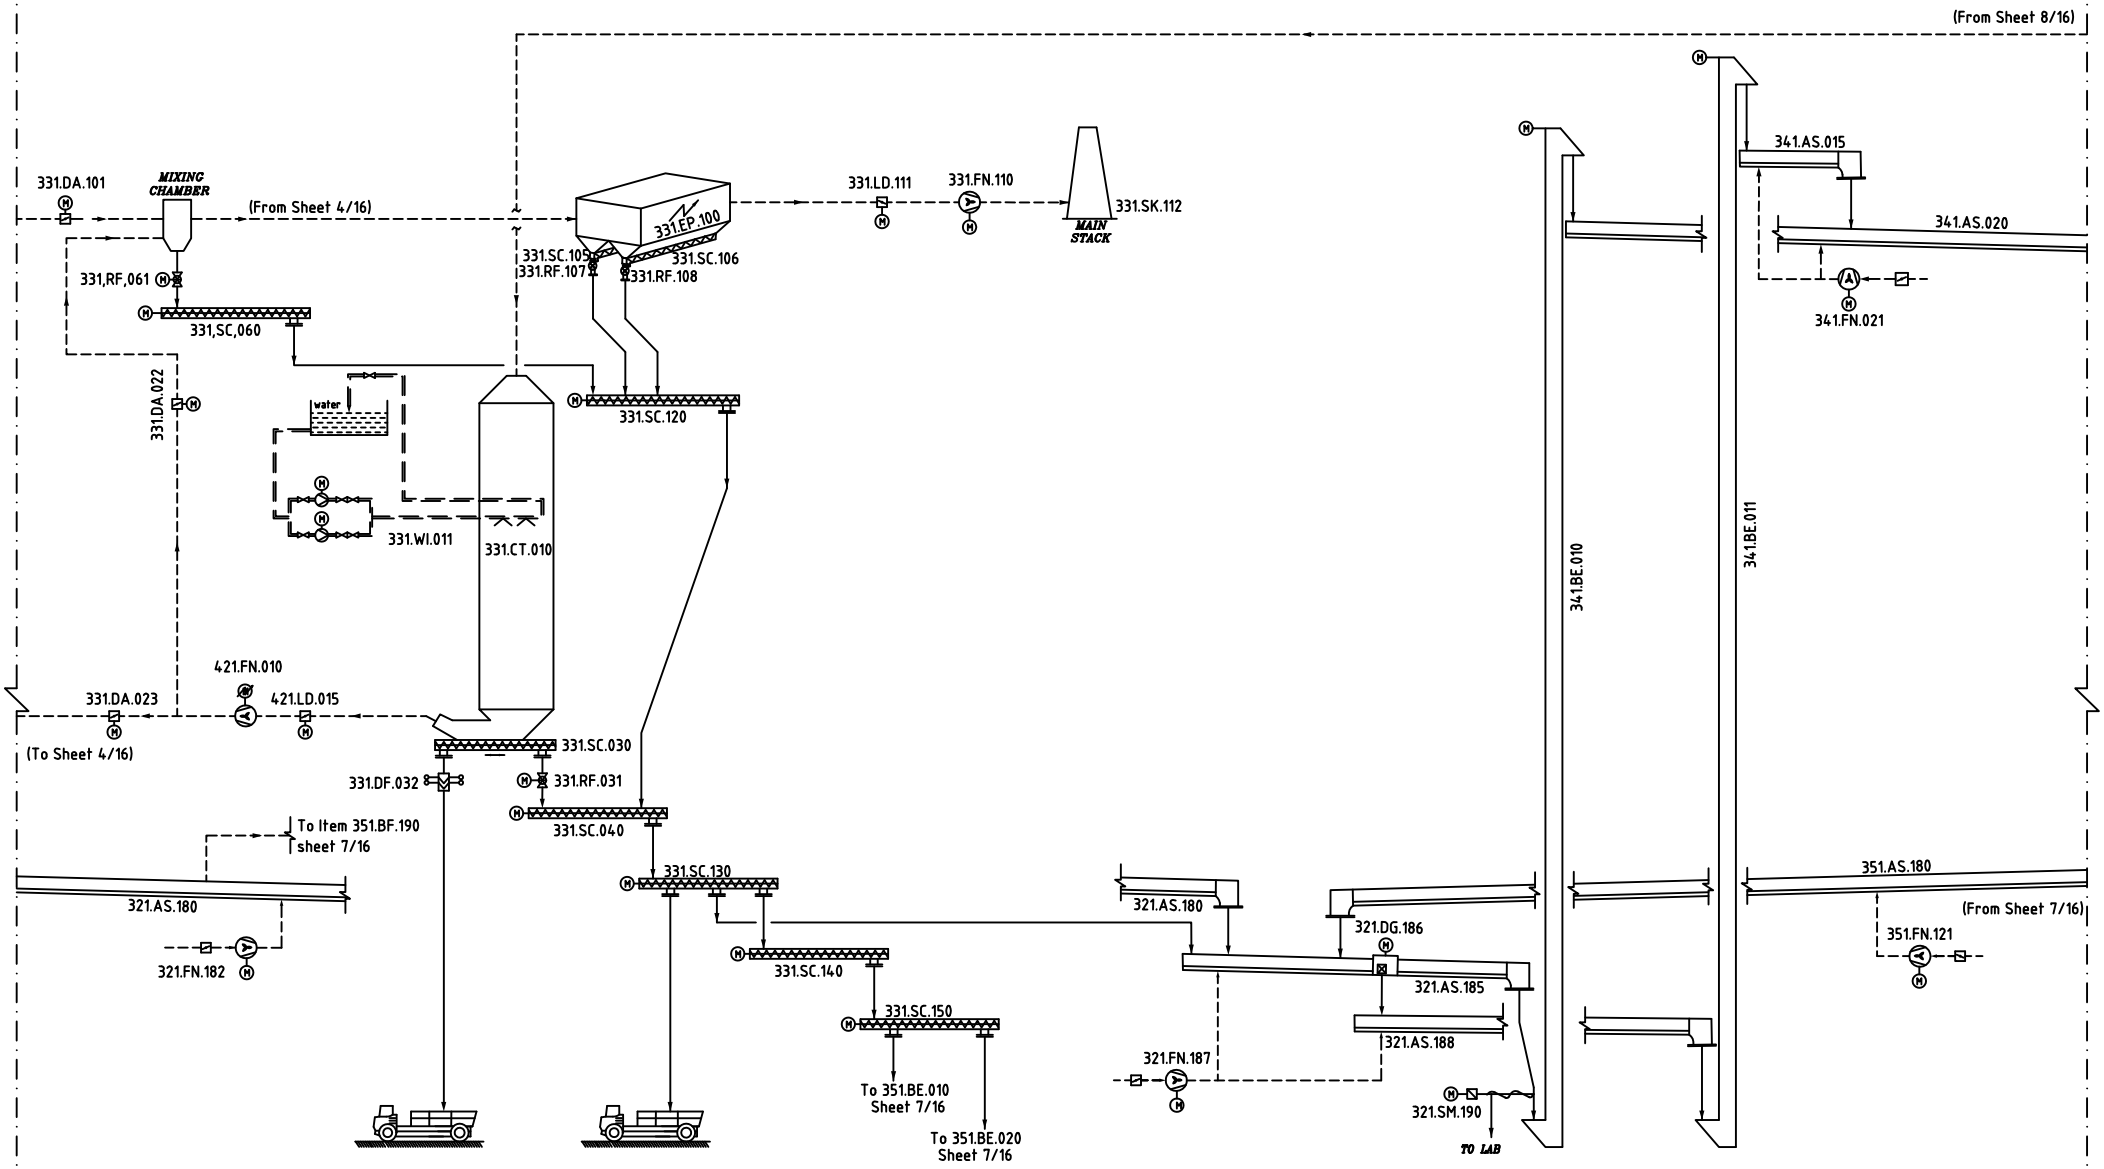

Drawing Title:

FLOW SHEET

Customer:

NAHAVAND CEMENT Co.

Page : 5/16

IRAN INDUSTRIAL DESIGN CO.

1385	Date	Signature	Rev.	Description	By	Date
Designed	01/20	P.TAATEFI	F	As Shown	AGHAIANCE	86/11
Drawn	01/20	P.TAATEFI	G	Change Coding	AGHAIANCE	86/12
Checked	01/20	S.AGHAIANCE	H	As Shown	AGHAIANCE	87.04.31
Approved	01/20	A.SHANDIZ	I	As Shown	P.Taatefi	88.12

Project No.:	Scale :	Drawing No.:	Rev.
83344	N.T.S	3344FL0000100	I

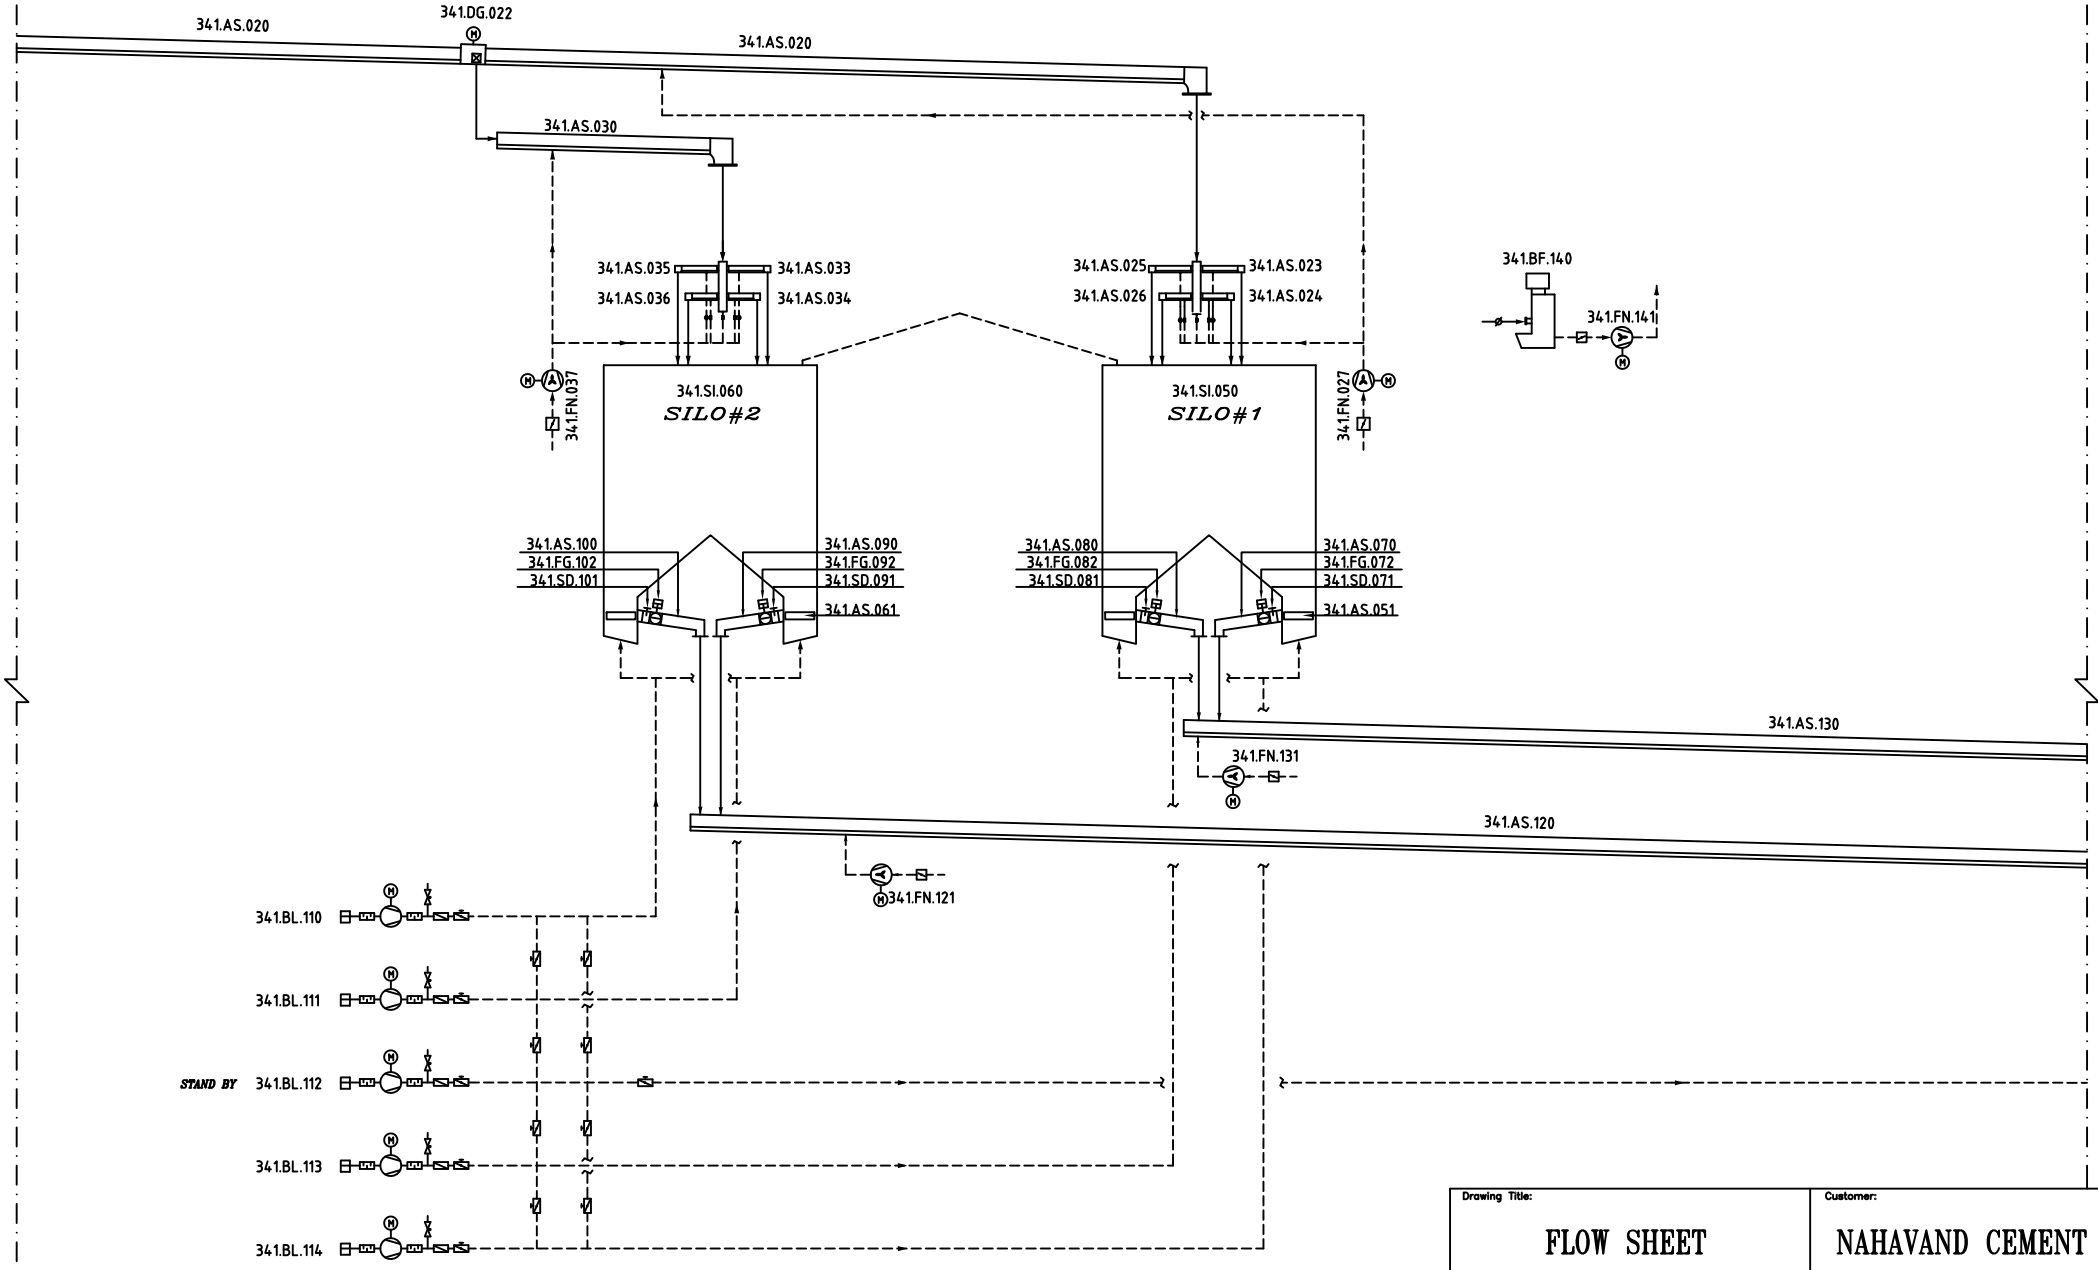

Drawing Title:

FLOW SHEET

Customer:

NAHAVAND CEMENT Co.

Page : 6/16

IRAN INDUSTRIAL DESIGN CO.

1385	Date	Signature	Rev.	Description	By	Date
Designed	01/20	P.TAATEFI	F	As Shown	AGHAIANCE	86/11
Drawn	01/20	P.TAATEFI	G	Change Coding	AGHAIANCE	86/12
Checked	01/20	S.AGHAIANCE	H	As Shown	AGHAIANCE	87.04.31
Approved	01/20	A.SHANDIZ	I	As Shown	P.Taatefi	88.12

Project No.:	Scale :	Drawing No.:	Rev.
83344	N.T.S	3344FL0000100	I

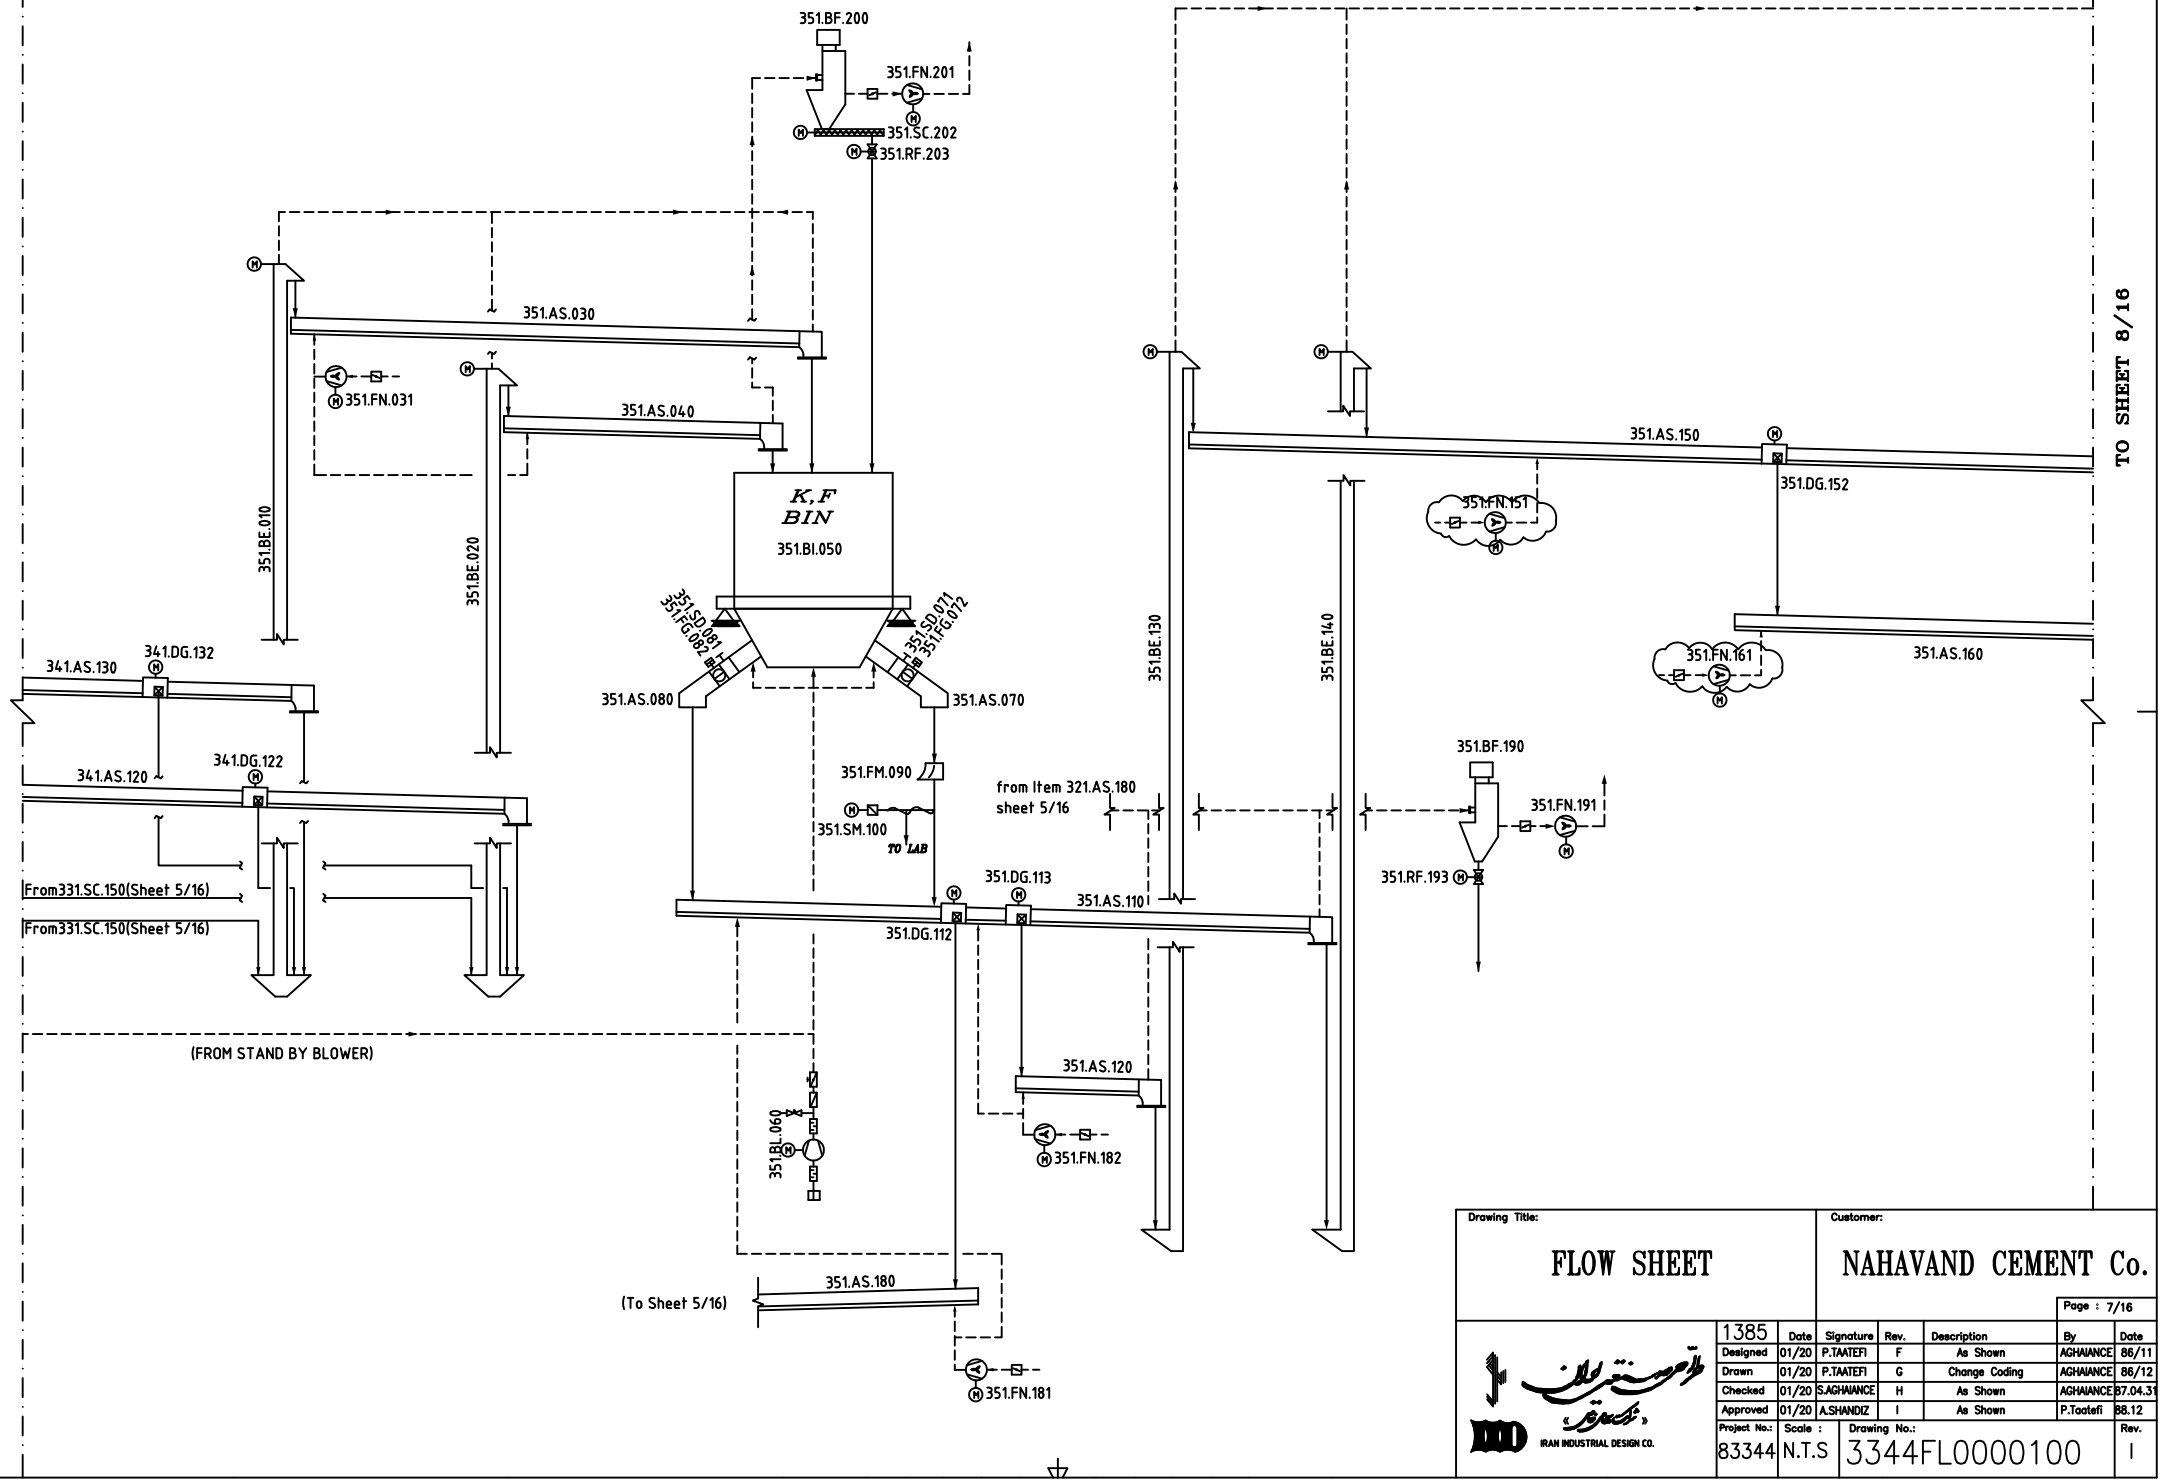

Drawing Title:

FLOW SHEET

Customer:

NAHAVAND CEMENT Co.

Page : 7/16

IRAN INDUSTRIAL DESIGN CO.

1385	Date	Signature	Rev.	Description	By	Date
Designed	01/20	P.TAATEFI	F	As Shown	AGHAIANCE	86/11
Drawn	01/20	P.TAATEFI	G	Change Coding	AGHAIANCE	86/12
Checked	01/20	S.AGHAIANCE	H	As Shown	AGHAIANCE	87.04.31
Approved	01/20	A.SHANDIZ	I	As Shown	P.Taatefi	88.12

Project No.:	Scale :	Drawing No.:	Rev.
83344	N.T.S	3344FL0000100	I

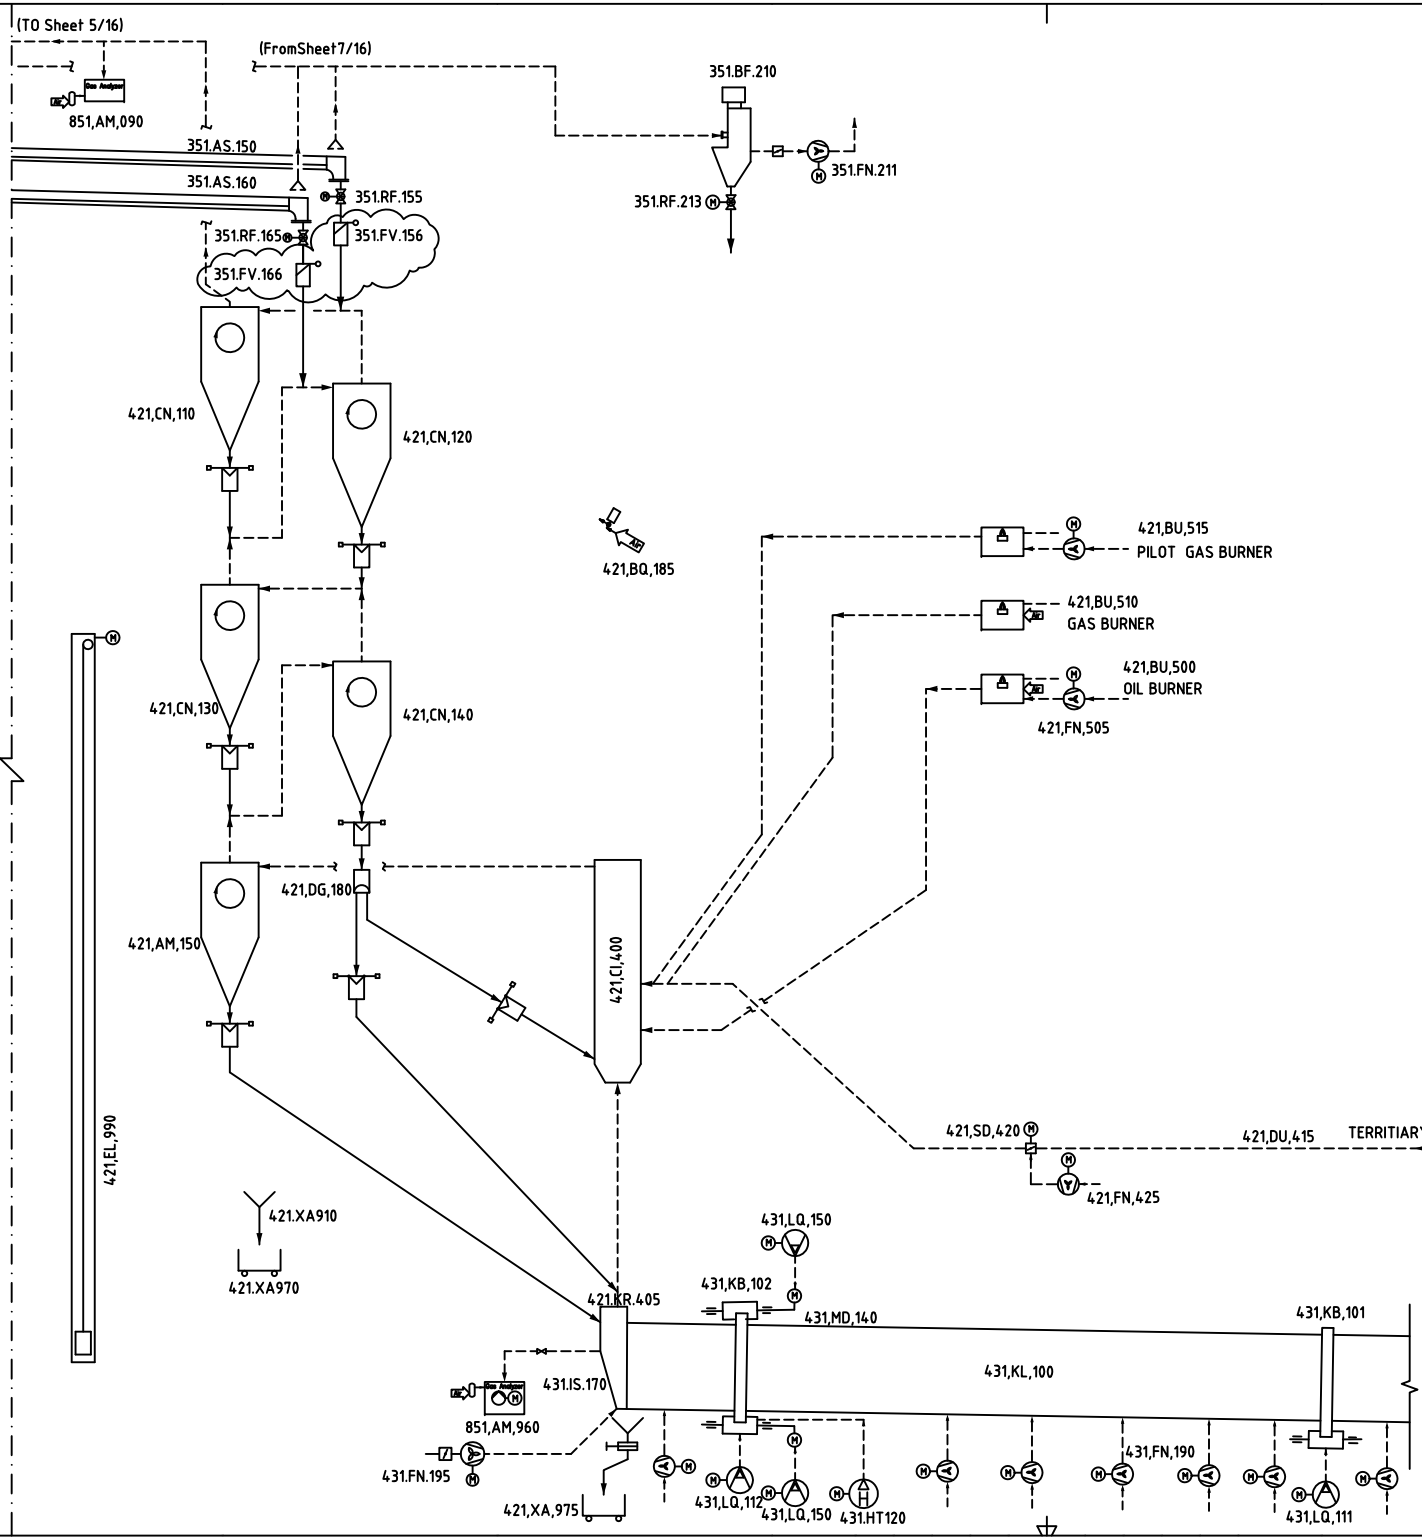

Drawing Title: FLOW SHEET

Customer: NAHAVAND CEMENT Co.

Page : 8/16

IRAN INDUSTRIAL DESIGN CO.

1385	Date	Signature	Rev.	Description	By	Date
Designed	01/20	P.TAATEFI	F	As Shown	AGHAIANCE	86/11
Drawn	01/20	P.TAATEFI	G	Change Coding	AGHAIANCE	86/12
Checked	01/20	S.AGHAIANCE	H	As Shown	AGHAIANCE	87.04.31
Approved	01/20	A.SHANDIZ	I	As Shown	P.Taatefi	88.12

Project No.:	Scale :	Drawing No.:	Rev.
83344	N.T.S	3344FL0000100	I

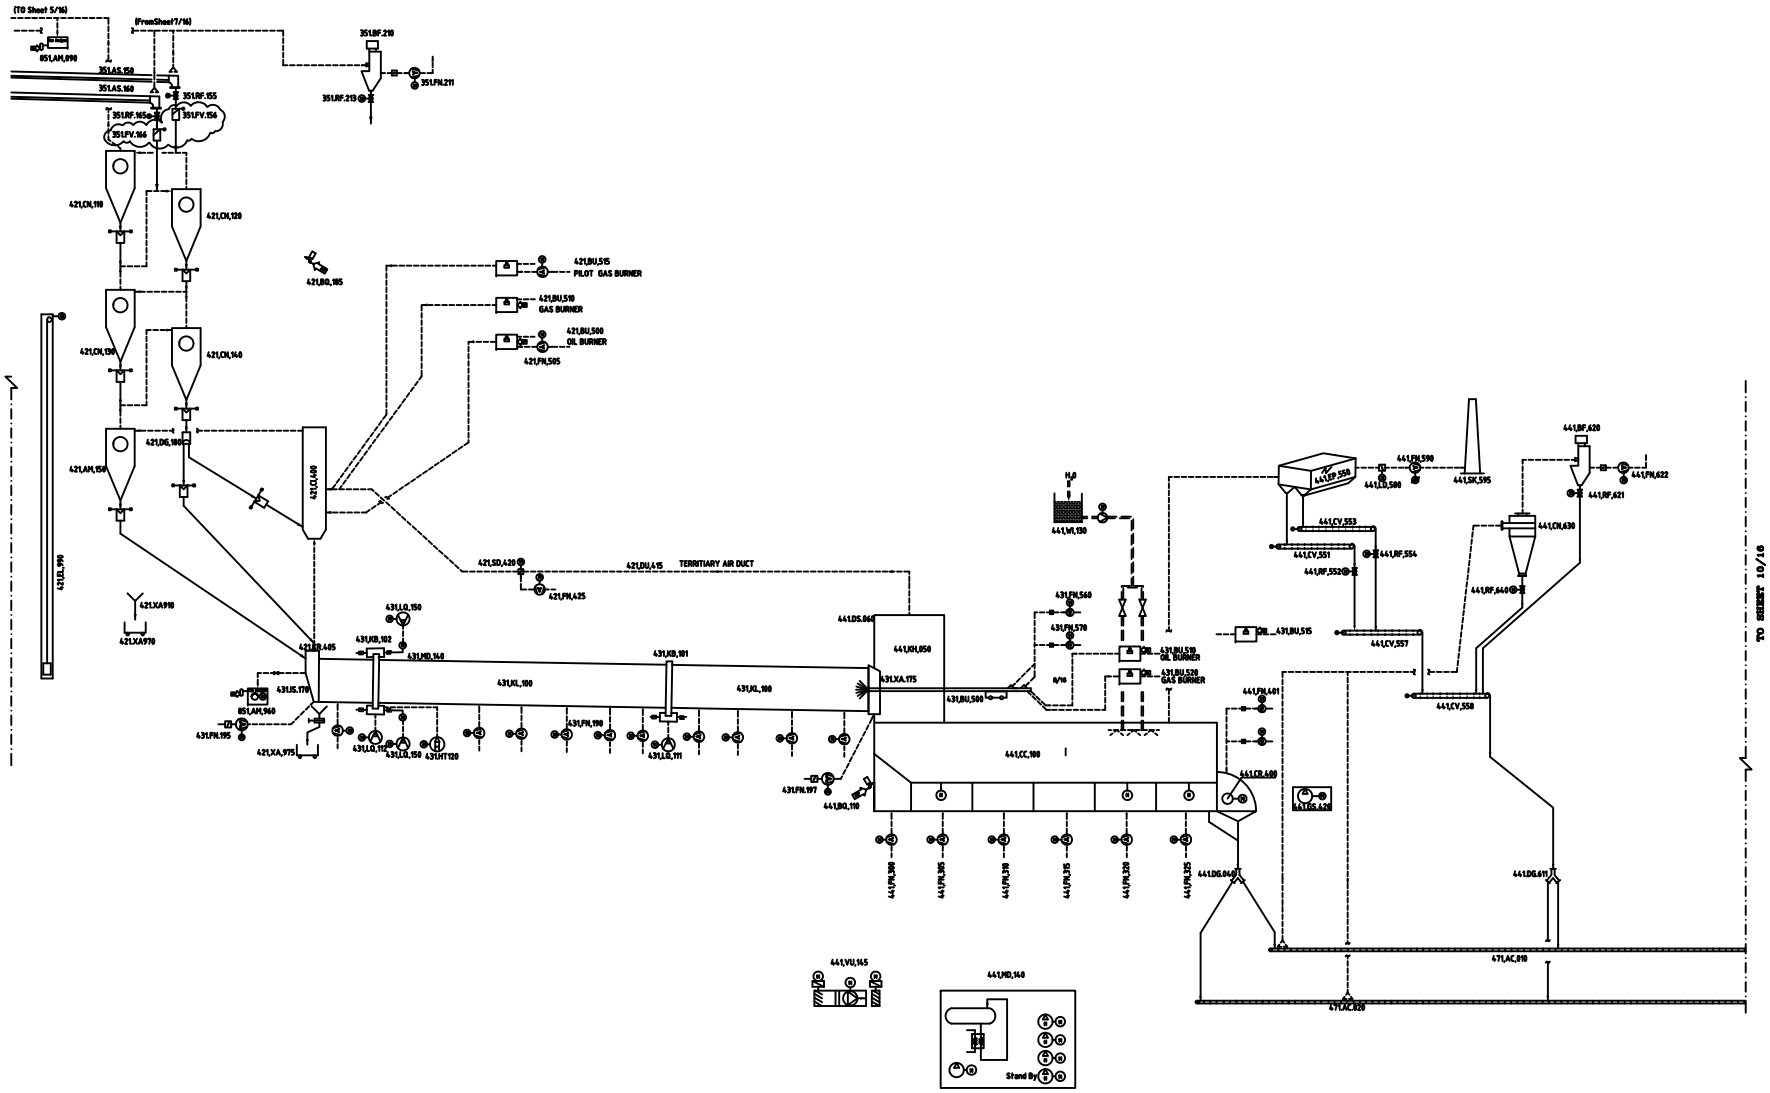

Drawing Title:

FLOW SHEET

Customer:

NAHAVAND CEMENT Co.

Page :

IRAN INDUSTRIAL DESIGN CO.

1385	Date	Signature	Rev.	Description	By	Date
Designed	01/20	P.TAATEFI	F	As Shown	AGHAIANCE	86/11
Drawn	01/20	P.TAATEFI	G	Change Coding	AGHAIANCE	86/12
Checked	01/20	S.AGHAIANCE	H	As Shown	AGHAIANCE	87.04.31
Approved	01/20	A.SHANDIZ	I	As Shown	P.Taatefi	88.12

Project No.:	Scale :	Drawing No.:	Rev.
83344	N.T.S	3344FL0000100	

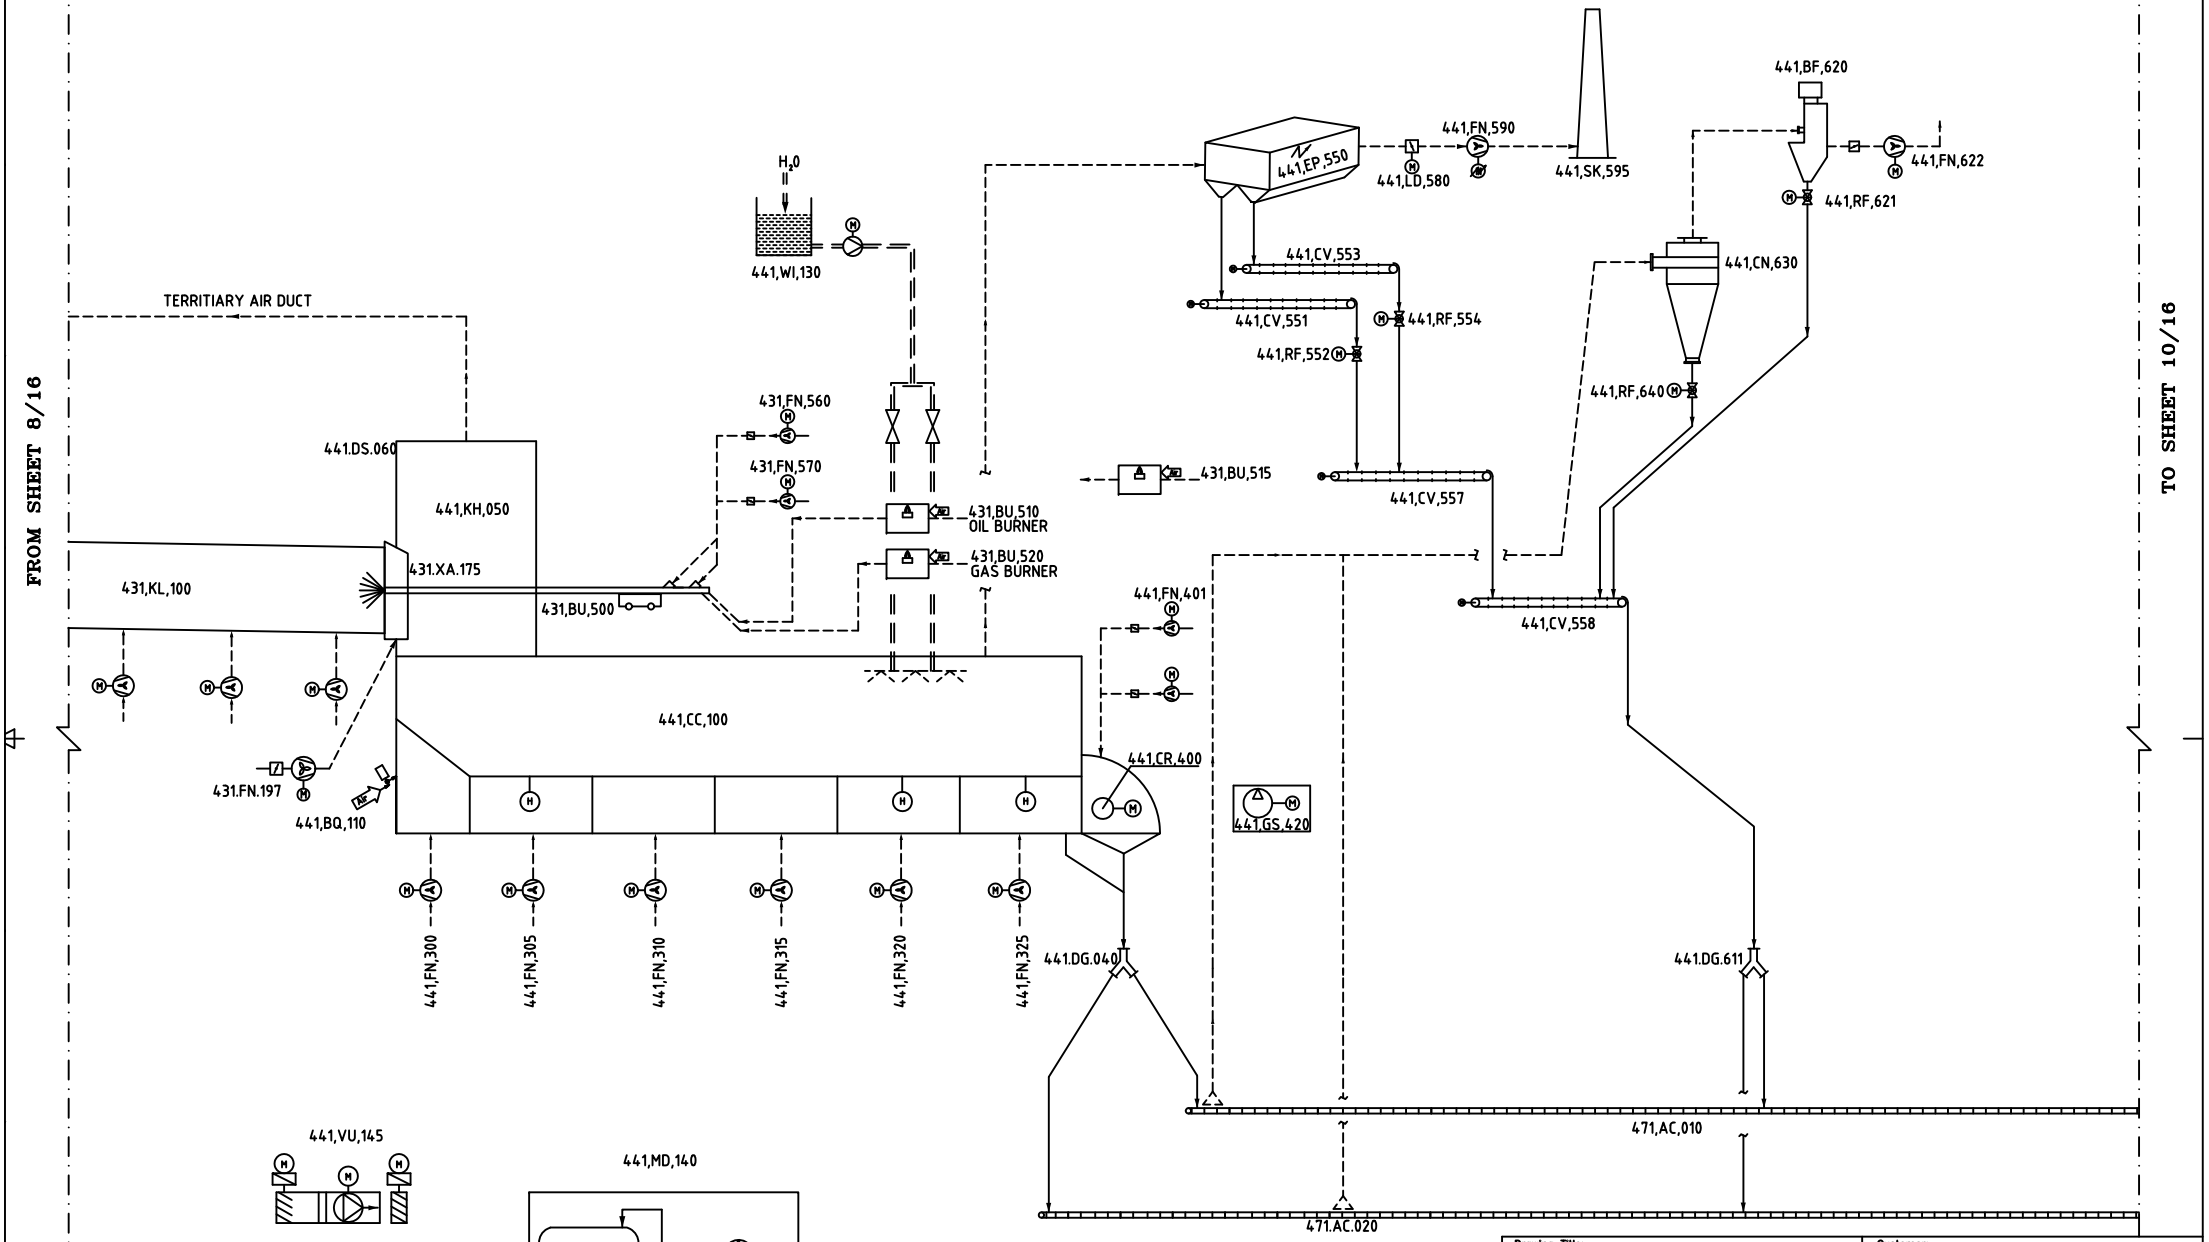

Drawing Title: FLOW SHEET

Customer: NAHAVAND CEMENT Co.

Page : 9/16

IRAN INDUSTRIAL DESIGN CO.

1385	Date	Signature	Rev.	Description	By	Date
Designed	01/20	P.TAATEFI	F	As Shown	AGHAIANCE	86/11
Drawn	01/20	P.TAATEFI	G	Change Coding	AGHAIANCE	86/12
Checked	01/20	S.AGHAIANCE	H	As Shown	AGHAIANCE	87.04.31
Approved	01/20	A.SHANDIZ	I	As Shown	P.Taatefi	88.12

Project No.:	Scale :	Drawing No.:	Rev.
83344	N.T.S	3344FL0000100	I

FROM SHEET 9/15

TO SHEET 11/15

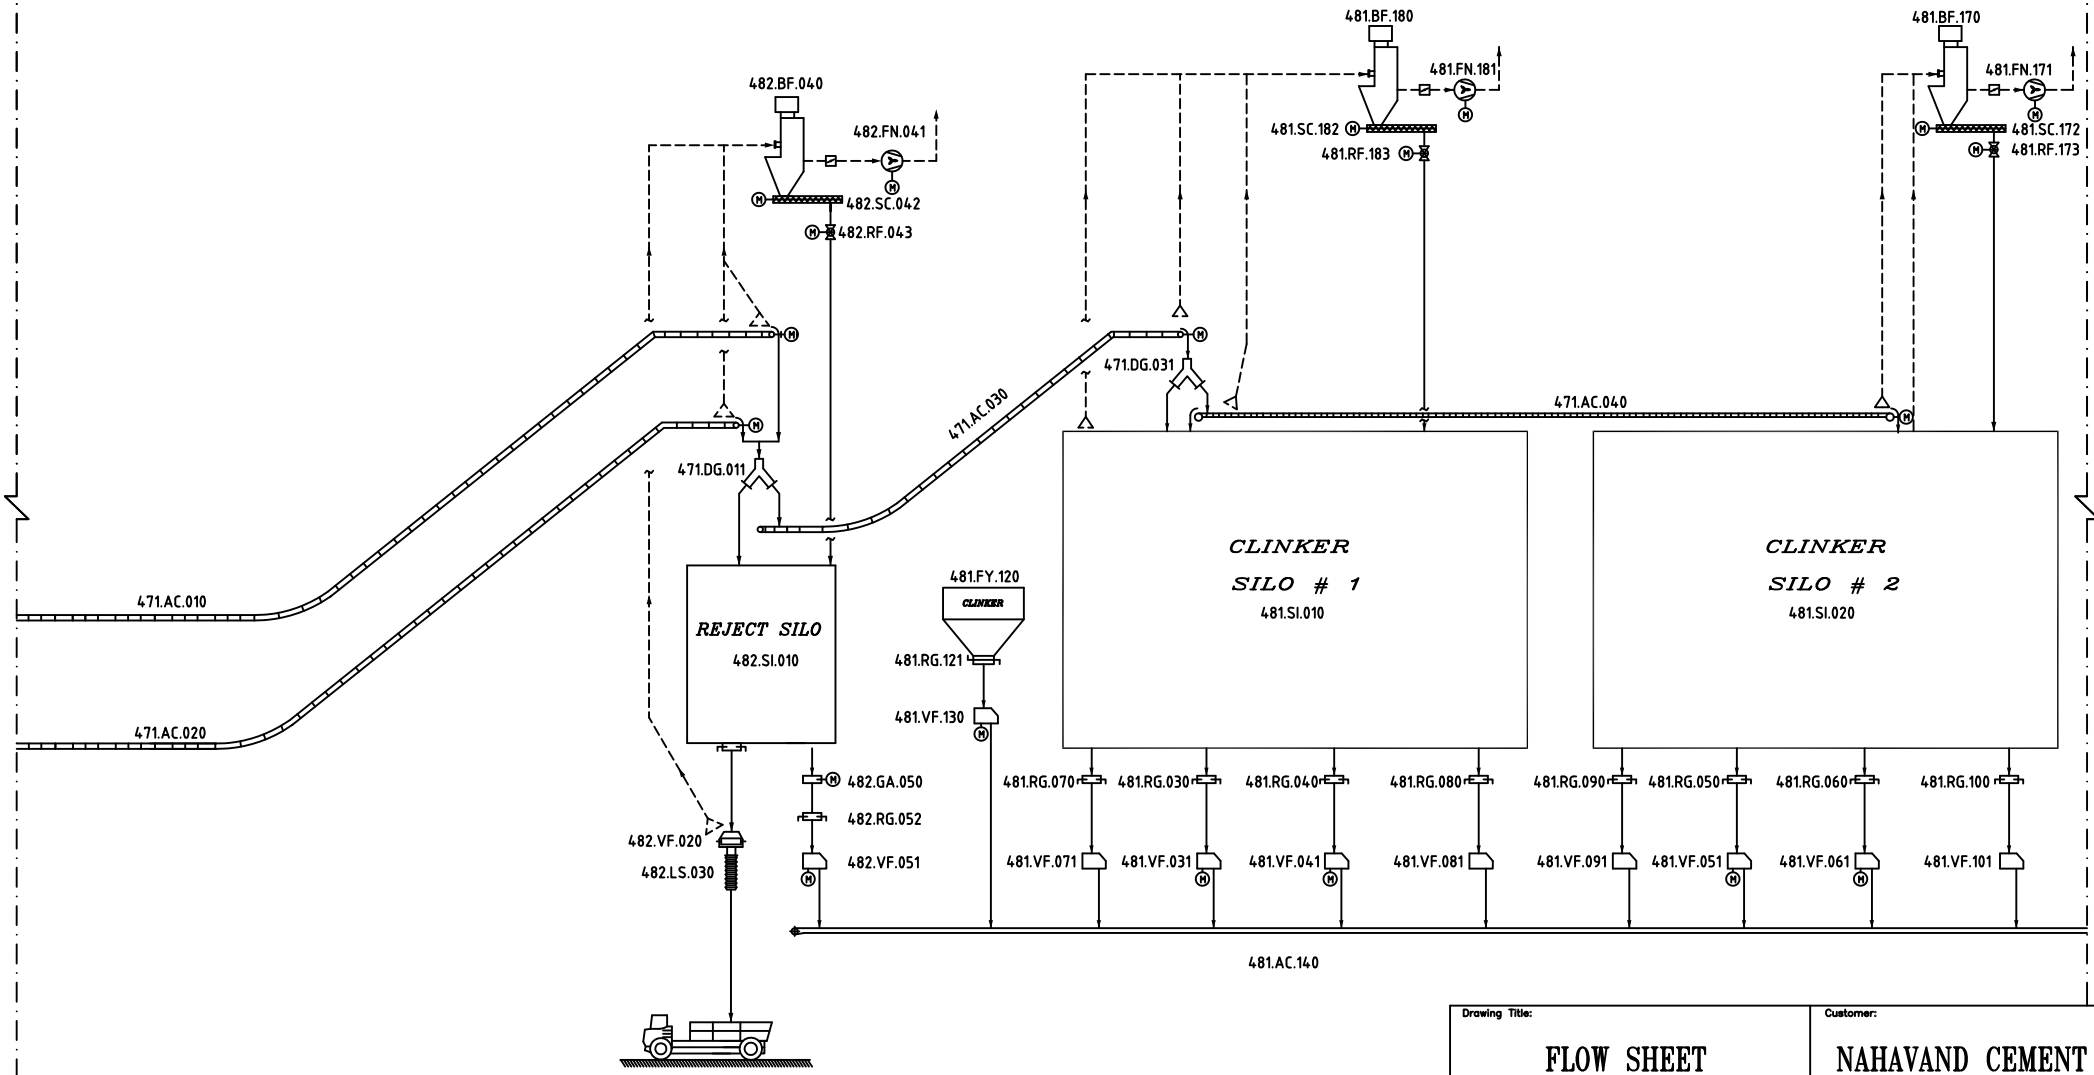

Drawing Title:

FLOW SHEET

Customer:

NAHAVAND CEMENT Co.

Page : 10/16

IRAN INDUSTRIAL DESIGN CO.

1385	Date	Signature	Rev.	Description	By	Date
Designed	01/20	P.TAATEFI	F	As Shown	AGHAIANCE	86/11
Drawn	01/20	P.TAATEFI	G	Change Coding	AGHAIANCE	86/12
Checked	01/20	S.AGHAIANCE	H	As Shown	AGHAIANCE	87.04.31
Approved	01/20	A.SHANDIZ	I	As Shown	P.Taatefi	88.12

Project No.:	Scale :	Drawing No.:	Rev.
83344	N.T.S	3344FL0000100	I

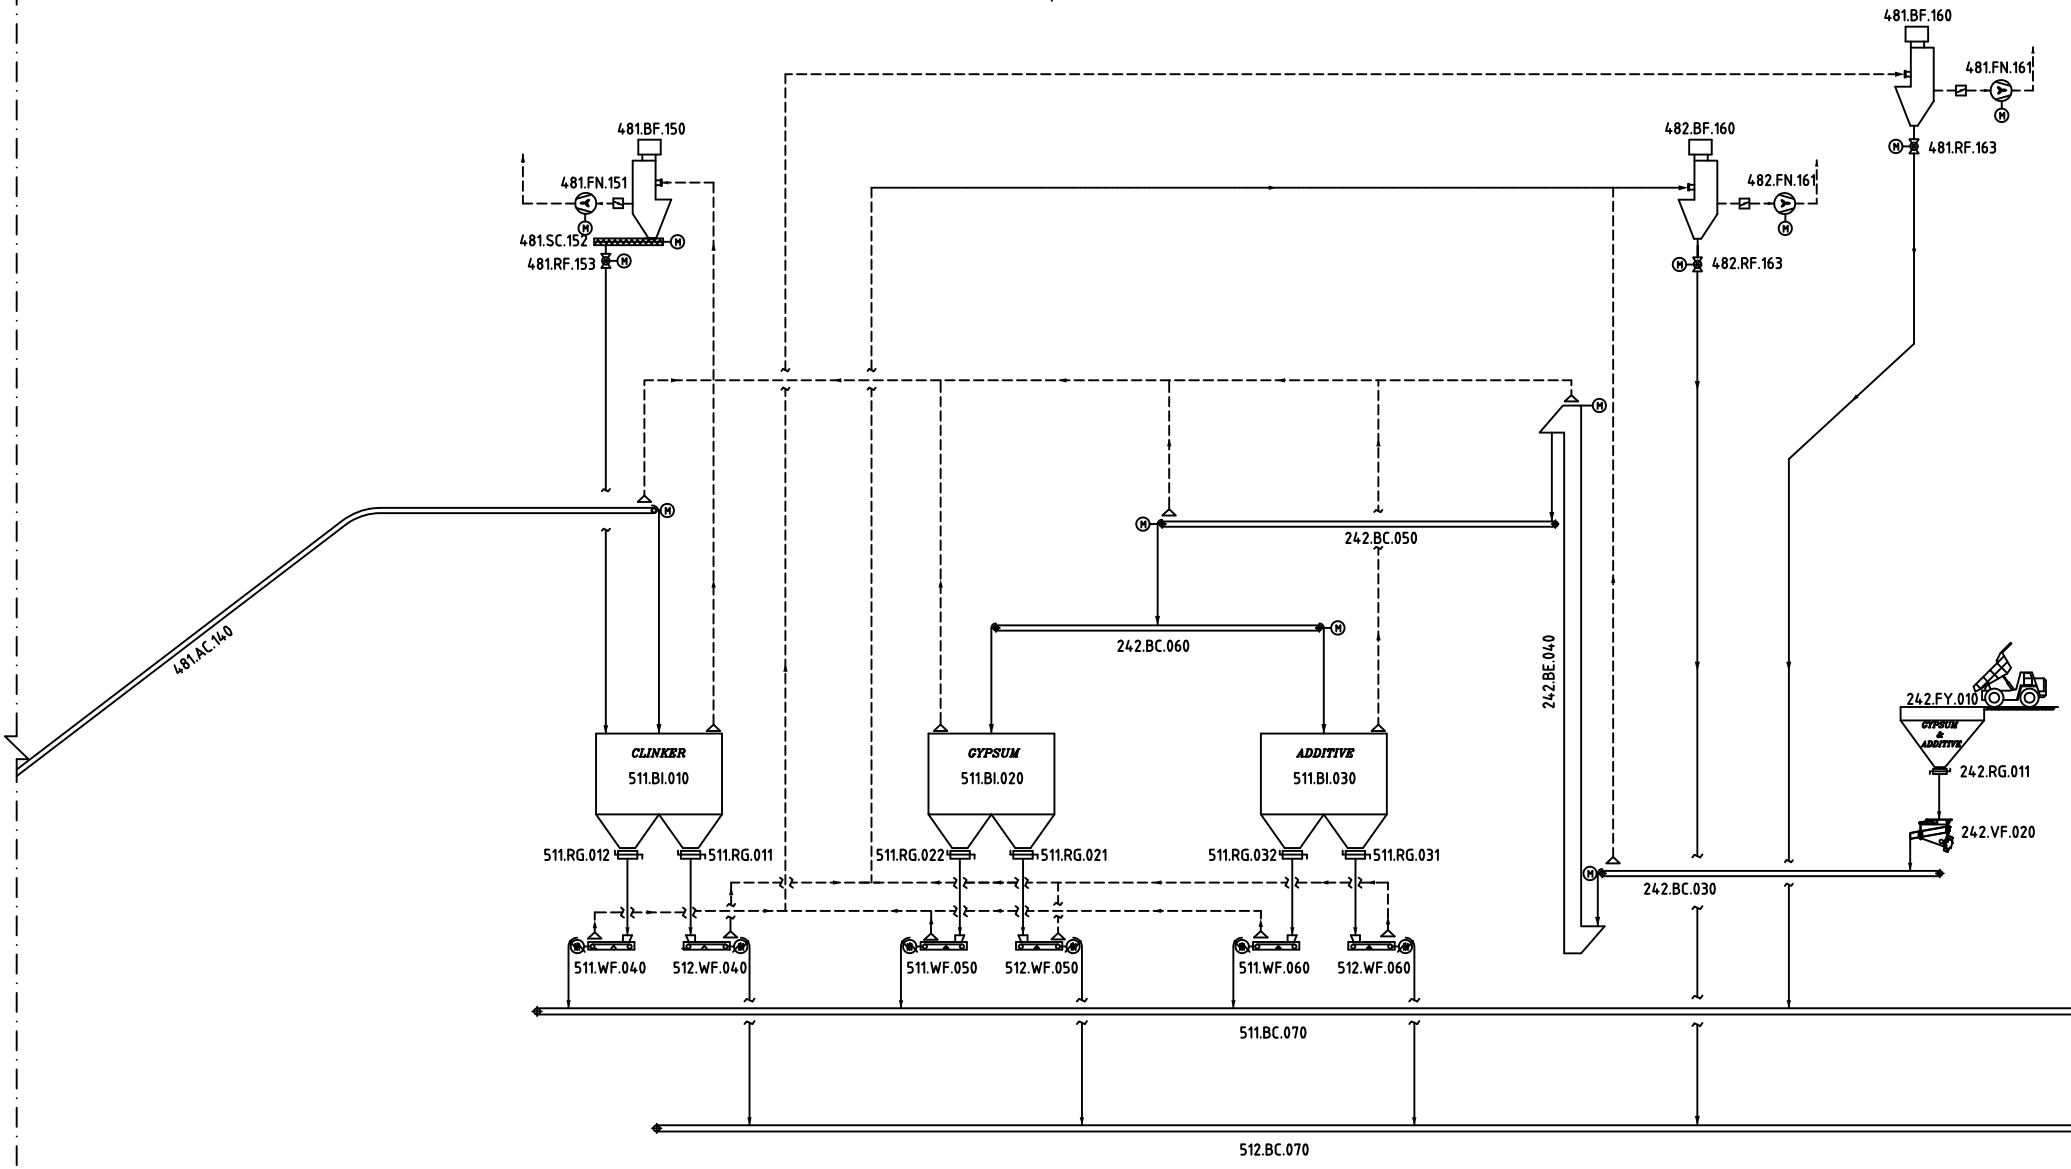

Drawing Title:

FLOW SHEET

Customer:

NAHAVAND CEMENT Co.

Page : 11/16

IRAN INDUSTRIAL DESIGN CO.

1385	Date	Signature	Rev.	Description	By	Date
Designed	01/20	P.TAATEFI	F	As Shown	AGHAIANCE	86/11
Drawn	01/20	P.TAATEFI	G	Change Coding	AGHAIANCE	86/12
Checked	01/20	S.AGHAIANCE	H	As Shown	AGHAIANCE	87.04.31
Approved	01/20	A.SHANDIZ	I	As Shown	P.Taatefi	88.12

Project No.:	Scale :	Drawing No.:	Rev.
83344	N.T.S	3344FL0000100	I

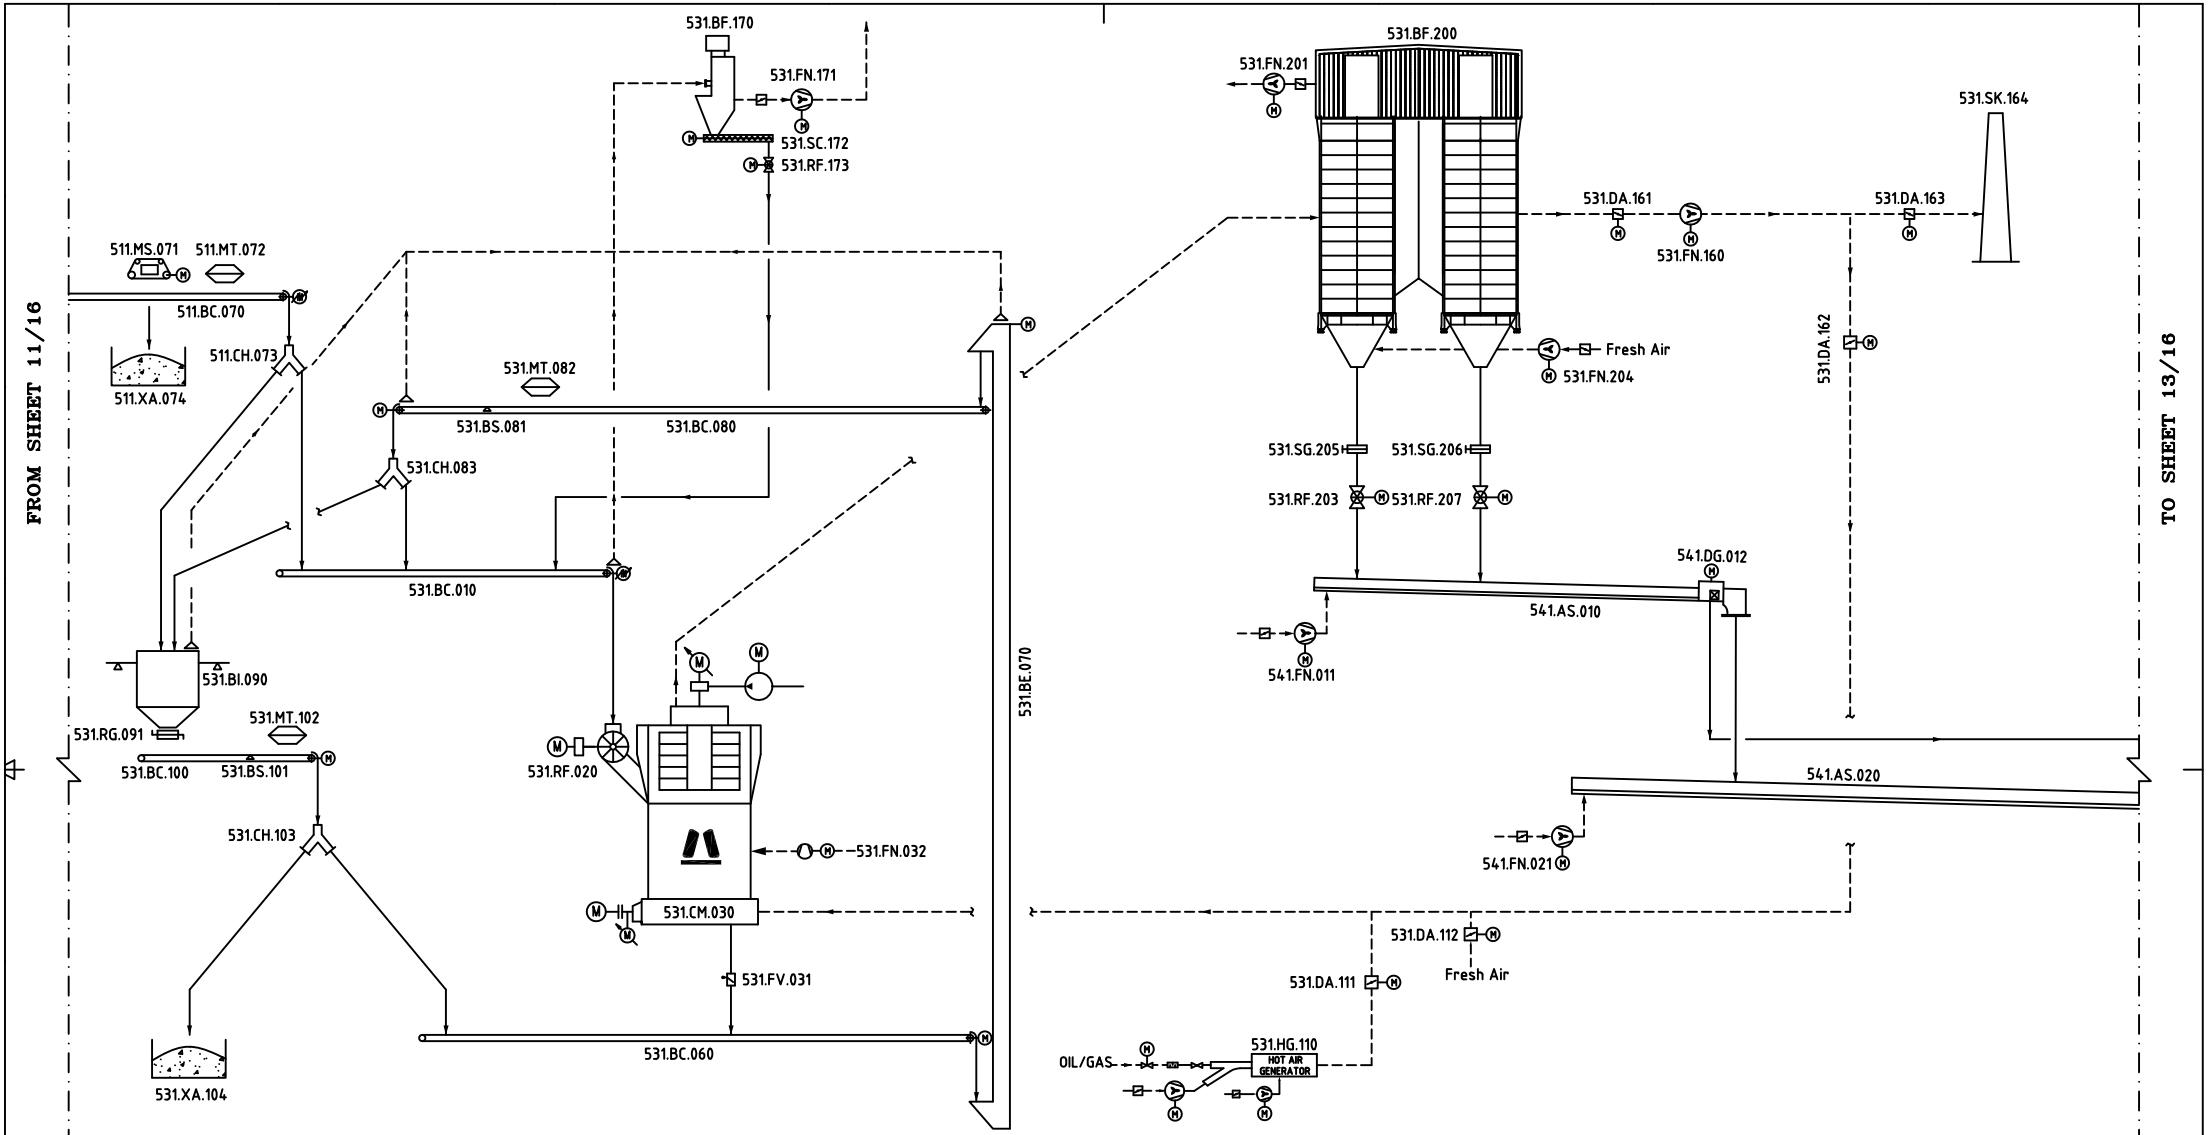

Drawing Title: FLOW SHEET

Customer: NAHAVAND CEMENT Co.

Page : 12/16

IRAN INDUSTRIAL DESIGN CO.

1385	Date	Signature	Rev.	Description	By	Date
Designed	01/20	P.TAATEFI	F	As Shown	AGHAIANCE	86/11
Drawn	01/20	P.TAATEFI	G	Change Coding	AGHAIANCE	86/12
Checked	01/20	S.AGHAIANCE	H	As Shown	AGHAIANCE	87.04.31
Approved	01/20	A.SHANDIZ	I	As Shown	P.Taatefi	88.12

Project No.:	Scale :	Drawing No.:	Rev.
83344	N.T.S	3344FL0000100	I

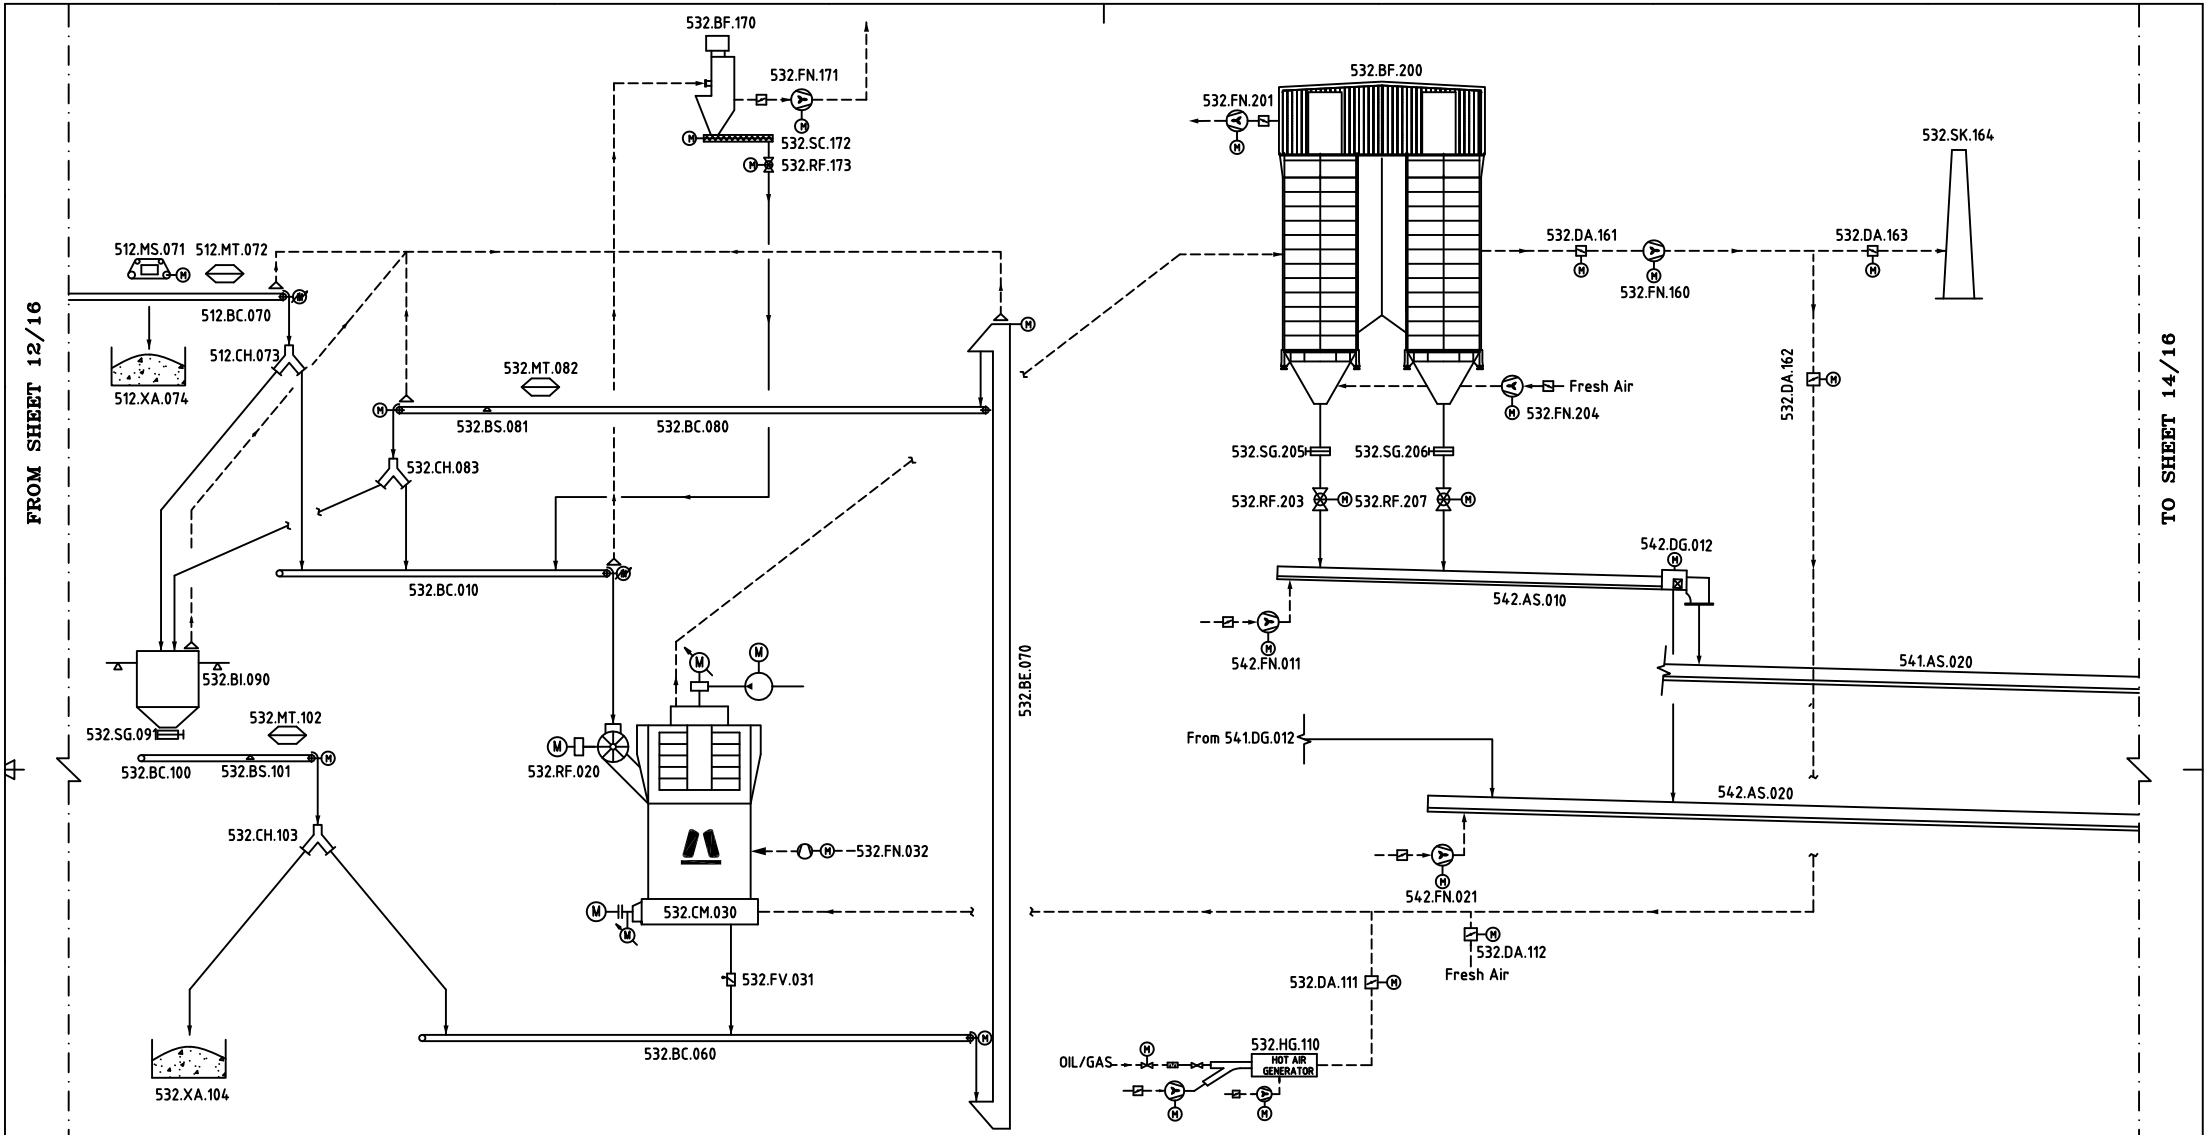

Drawing Title:

FLOW SHEET

Customer:

NAHAVAND CEMENT Co.

Page : 13/16

IRAN INDUSTRIAL DESIGN CO.

1385	Date	Signature	Rev.	Description	By	Date
Designed	01/20	P.TAATEFI	F	As Shown	AGHAIANCE	86/11
Drawn	01/20	P.TAATEFI	G	Change Coding	AGHAIANCE	86/12
Checked	01/20	S.AGHAIANCE	H	As Shown	AGHAIANCE	87.04.31
Approved	01/20	A.SHANDIZ	I	As Shown	P.Taatefi	88.12

Project No.:	Scale :	Drawing No.:	Rev.
83344	N.T.S	3344FL0000100	I

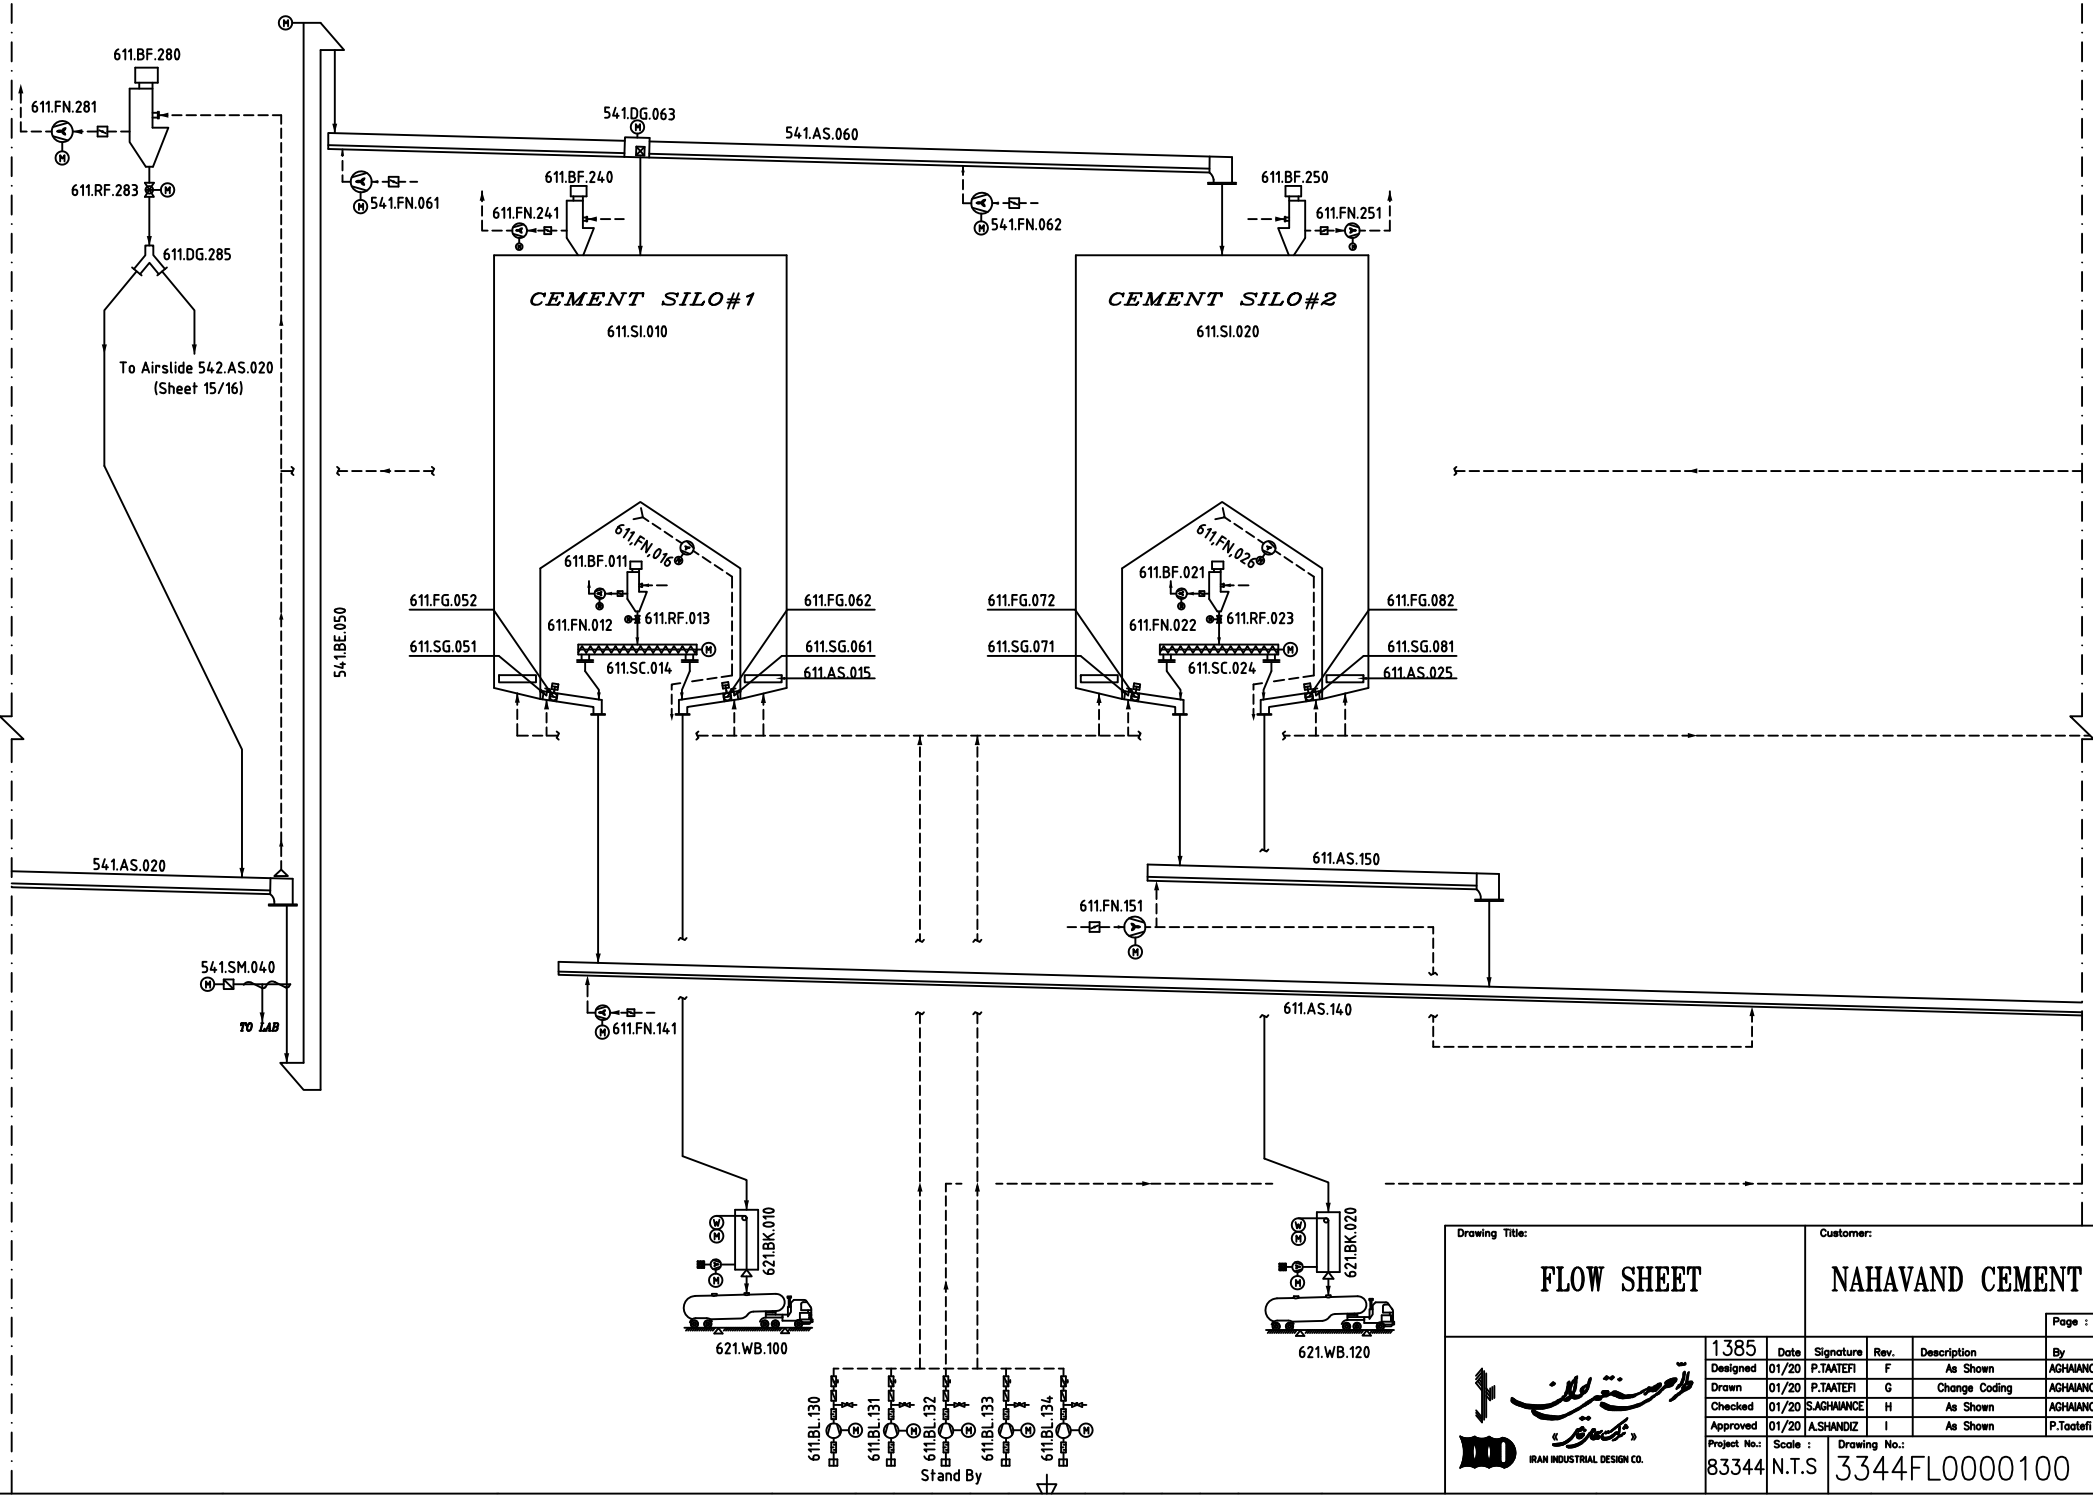

Drawing Title: FLOW SHEET

Customer: NAHAVAND CEMENT Co.

Page : 14/16

IRAN INDUSTRIAL DESIGN CO.

1385	Date	Signature	Rev.	Description	By	Date
Designed	01/20	P.TAATEFI	F	As Shown	AGHAIANCE	86/11
Drawn	01/20	P.TAATEFI	G	Change Coding	AGHAIANCE	86/12
Checked	01/20	S.AGHAIANCE	H	As Shown	AGHAIANCE	87.04.31
Approved	01/20	A.SHANDIZ	I	As Shown	P.Taatefi	88.12

Project No.:	Scale :	Drawing No.:	Rev.
83344	N.T.S	3344FL0000100	I

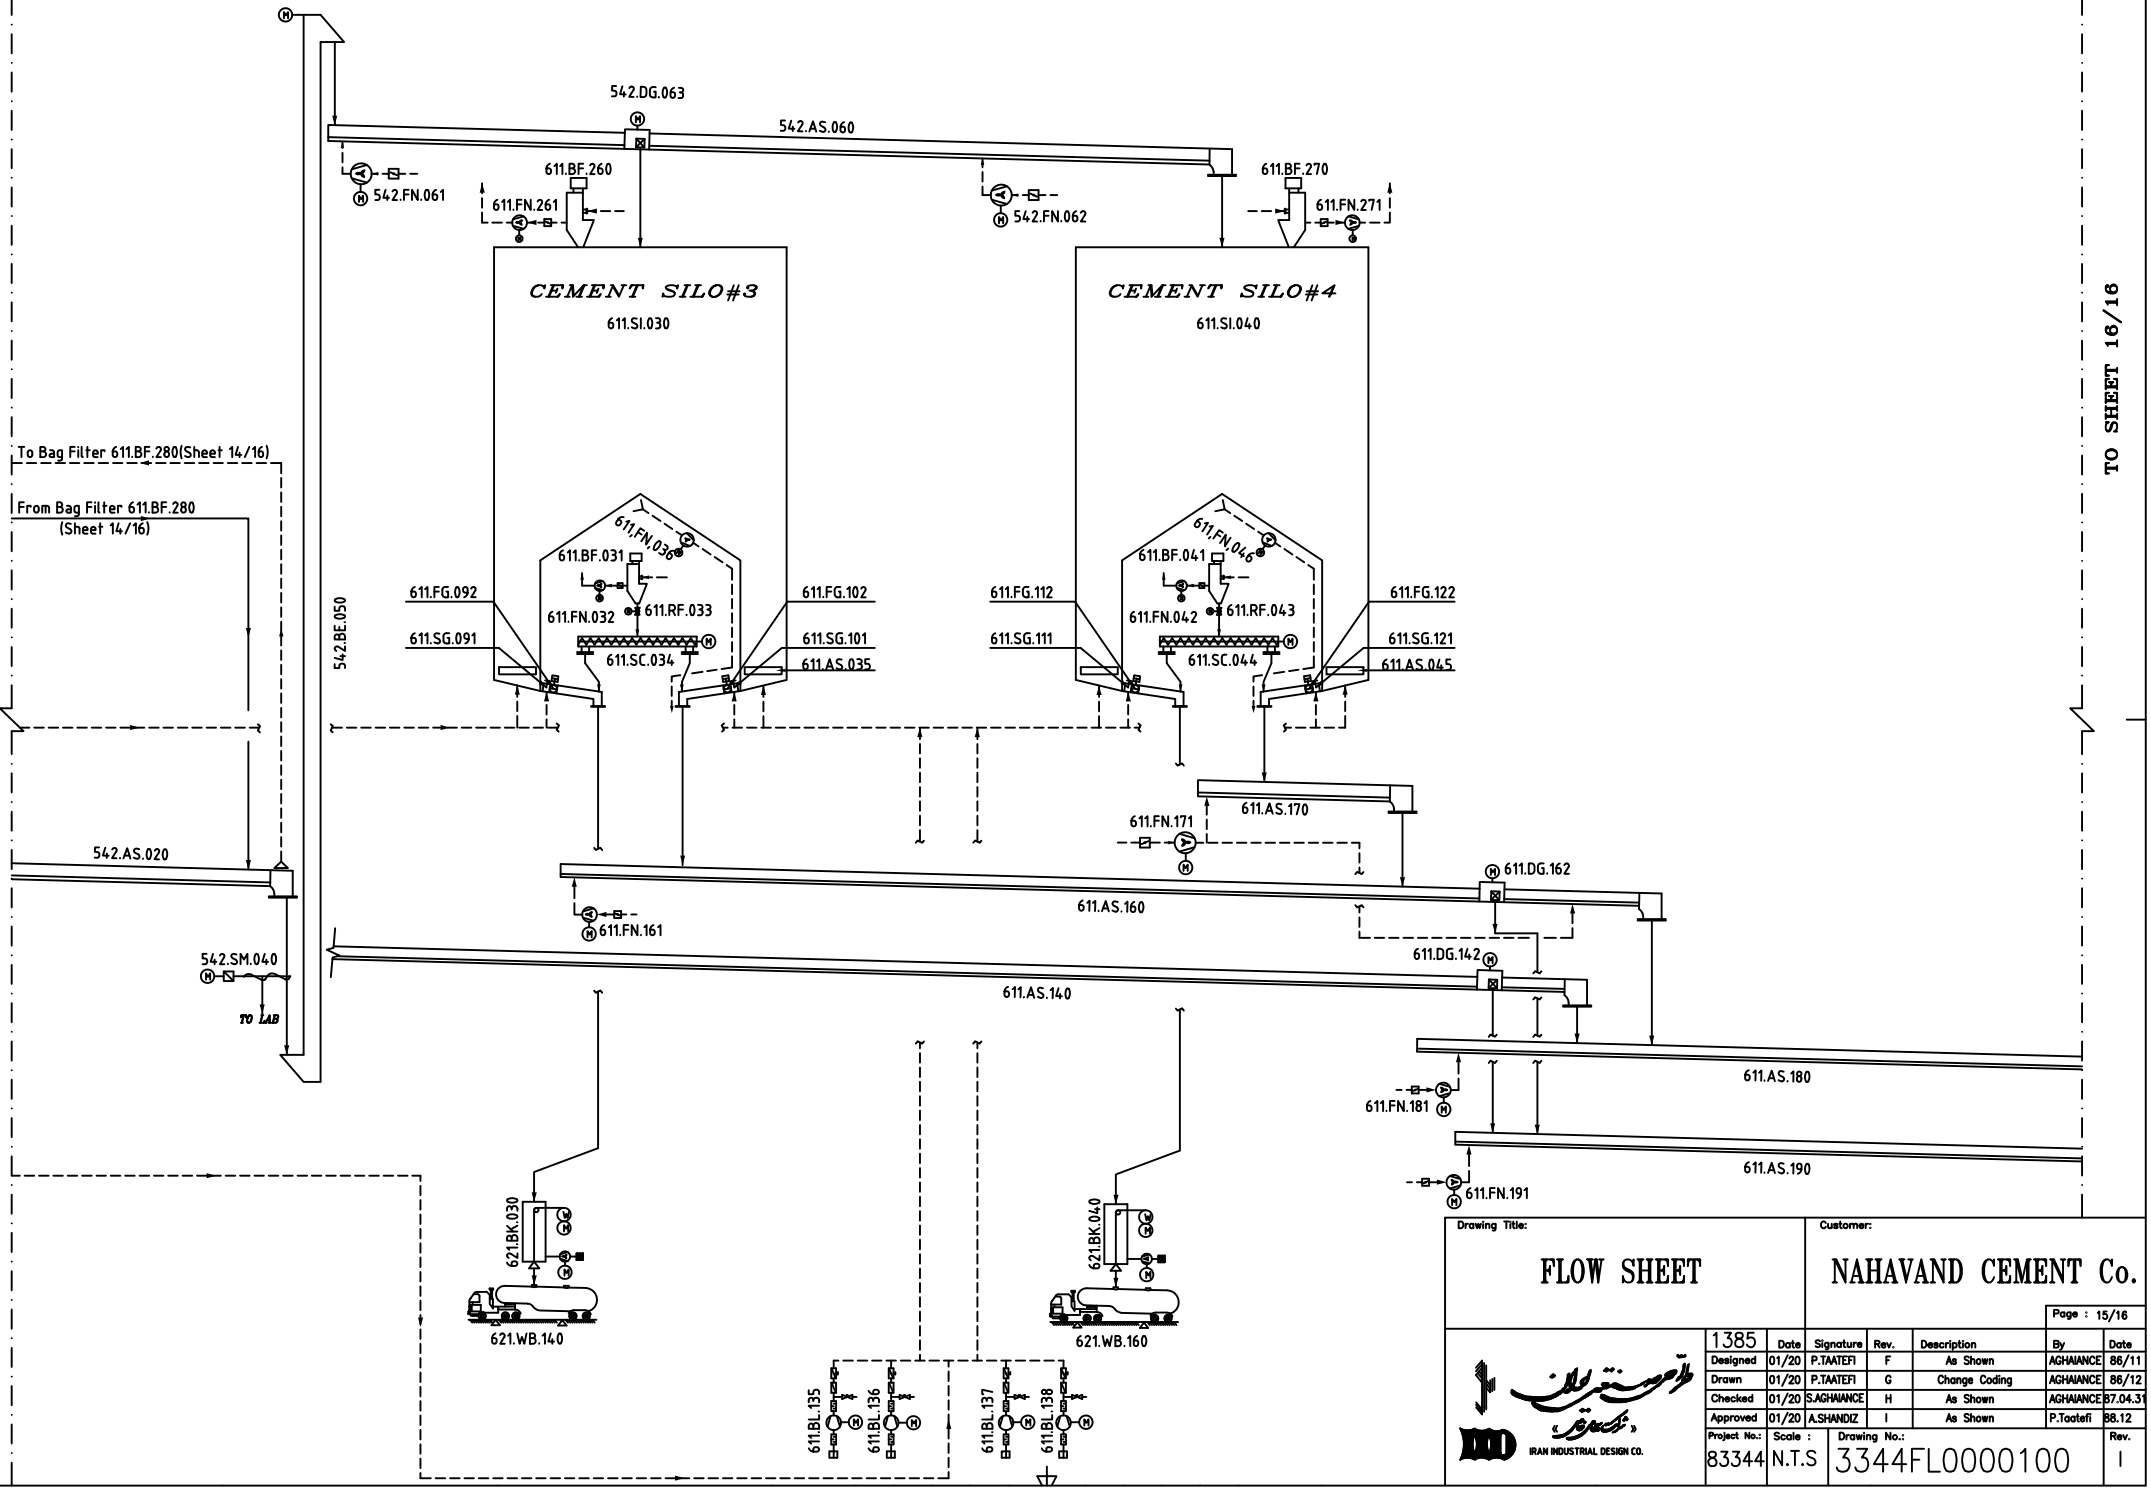

Drawing Title: FLOW SHEET

Customer: NAHAVAND CEMENT Co.

Page : 15/16

IRAN INDUSTRIAL DESIGN CO.

1385	Date	Signature	Rev.	Description	By	Date
Designed	01/20	P.TAATEFI	F	As Shown	AGHAIANCE	86/11
Drawn	01/20	P.TAATEFI	G	Change Coding	AGHAIANCE	86/12
Checked	01/20	S.AGHAIANCE	H	As Shown	AGHAIANCE	87.04.31
Approved	01/20	A.SHANDIZ	I	As Shown	P.Taatefi	88.12

Project No.:	Scale :	Drawing No.:	Rev.
83344	N.T.S	3344FL0000100	I

FROM SHEET 15/16

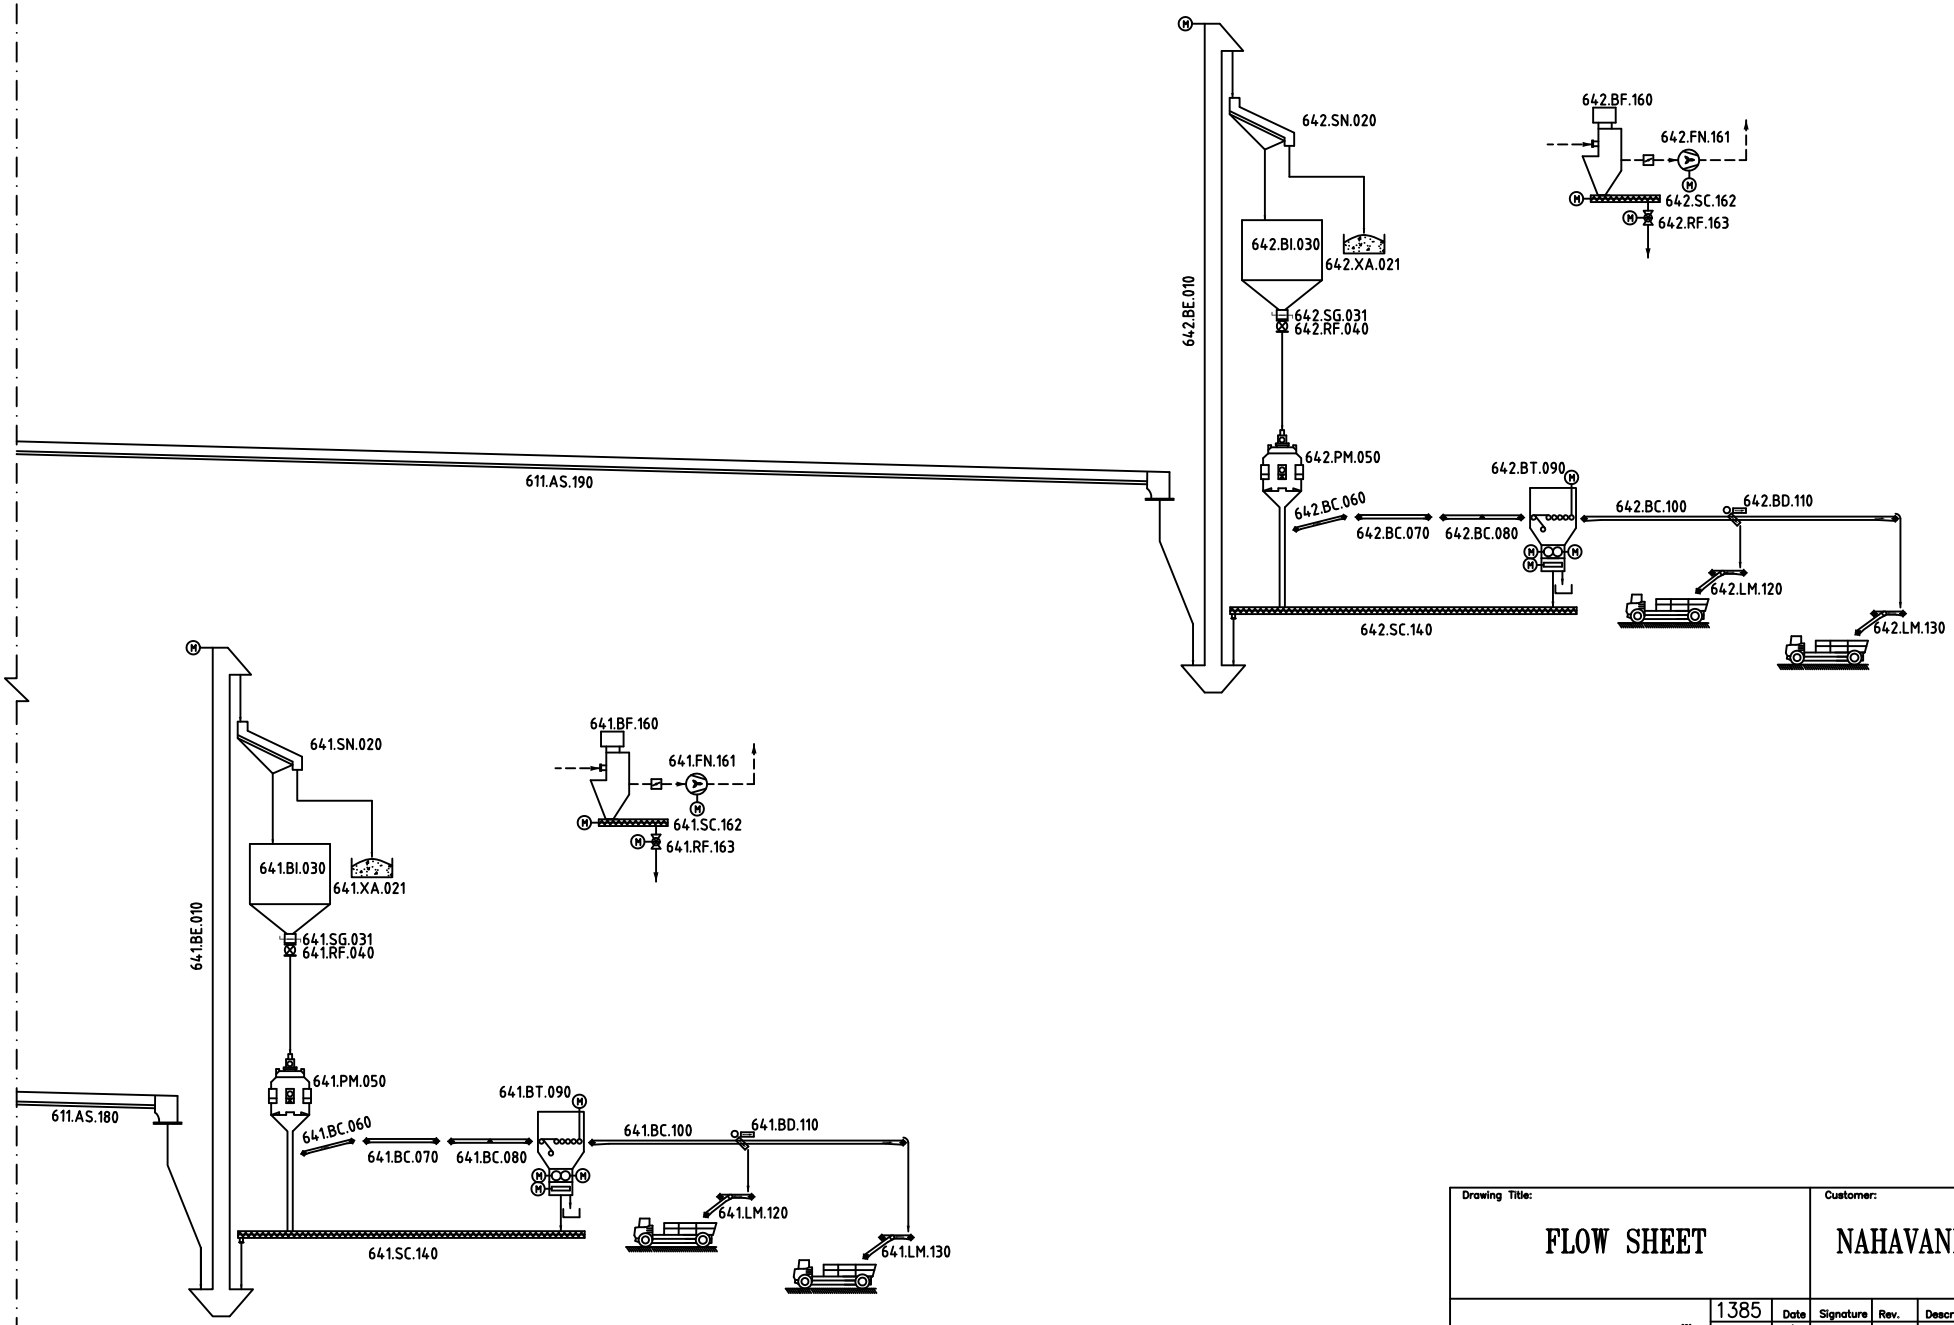

Drawing Title:

FLOW SHEET

Customer:

NAHAVAND CEMENT Co.

Page : 16/16

IRAN INDUSTRIAL DESIGN CO.

1385	Date	Signature	Rev.	Description	By	Date
Designed	01/20	P.TAATEFI	F	As Shown	AGHAIANCE	86/11
Drawn	01/20	P.TAATEFI	G	Change Coding	AGHAIANCE	86/12
Checked	01/20	S.AGHAIANCE	H	As Shown	AGHAIANCE	87.04.31
Approved	01/20	A.SHANDIZ	I	As Shown	P.Taatefi	88.12

Project No.:	Scale :	Drawing No.:	Rev.
83344	N.T.S	3344FL0000100	I