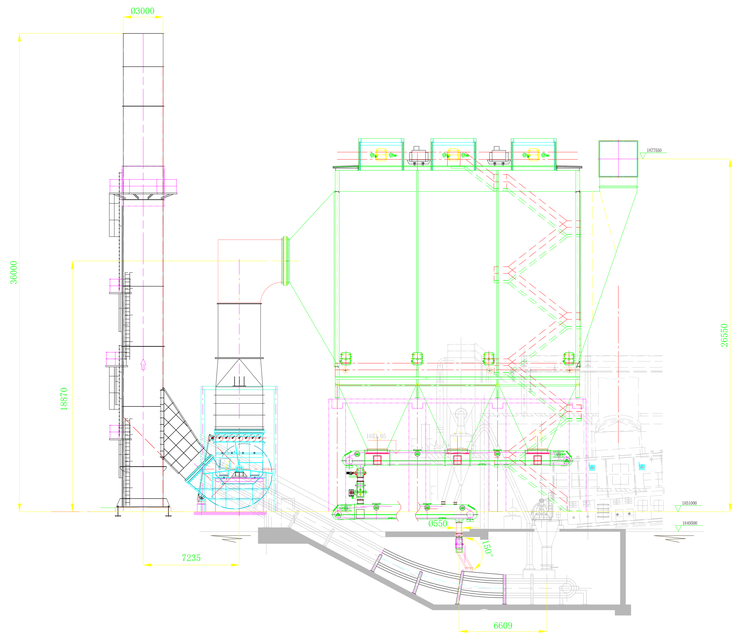

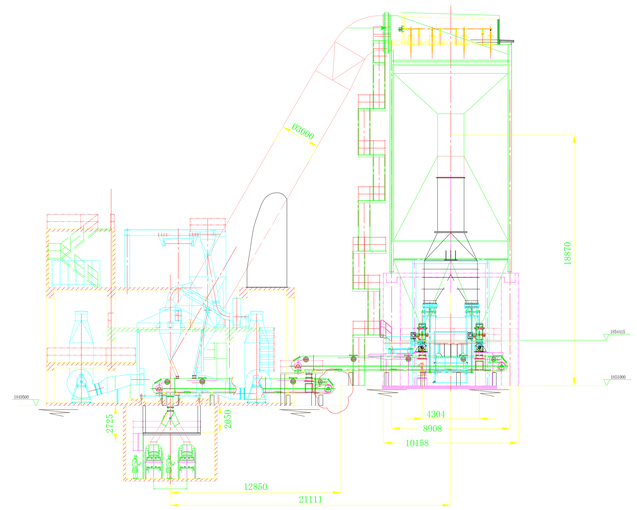

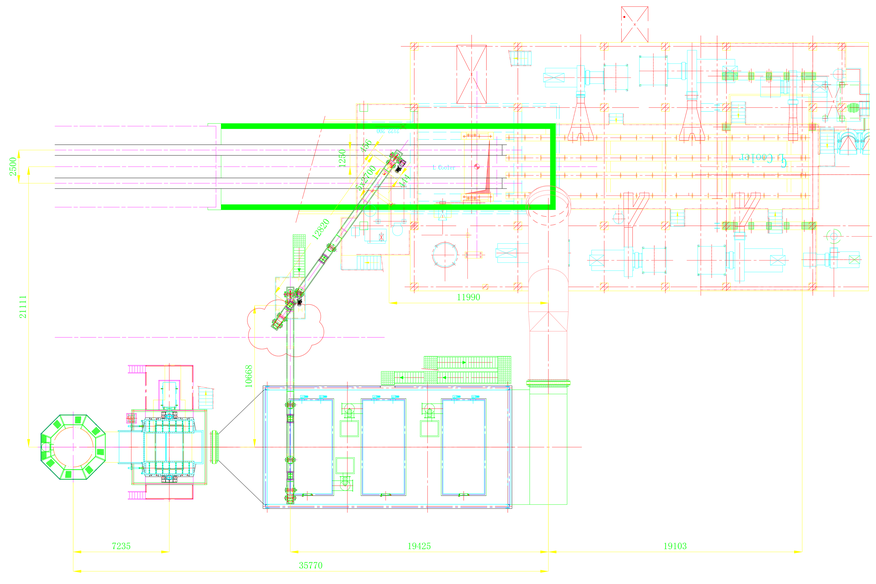

Rev.	Description	Signature	Date
3	Modified	S.Soltani	86/06
2	Modified	S.Soltani	86/05
1	Modified	S.Soltani	86/05

Ordered By / Project:

NAHAVAND CEMENT CO.

	Date	Name
Design:	86.02	S.Soltani
Draw:	86.02	S.Soltani
Check:	86.03	J.Mousavi
Approve:	86.03	J.Mousavi

Title:

LAYOUT OF CLINKER COOLER

ESP & CONVEYING SYSTEM

Scale: 1:200

Weight(kg): *

Project No: 137

Daneshvaran Innovation Engineering Co.

DIECO.

DWG No: 137.441.GA.00.01.03

Sheet: 1/1

Size: A1

File No: 137.441.GA.00.01.03

Date: 1/1/2006